


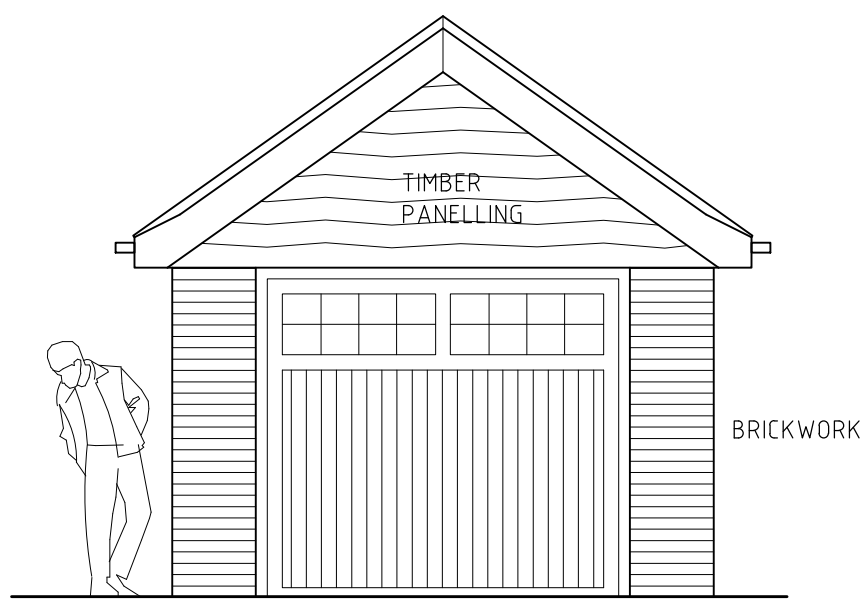


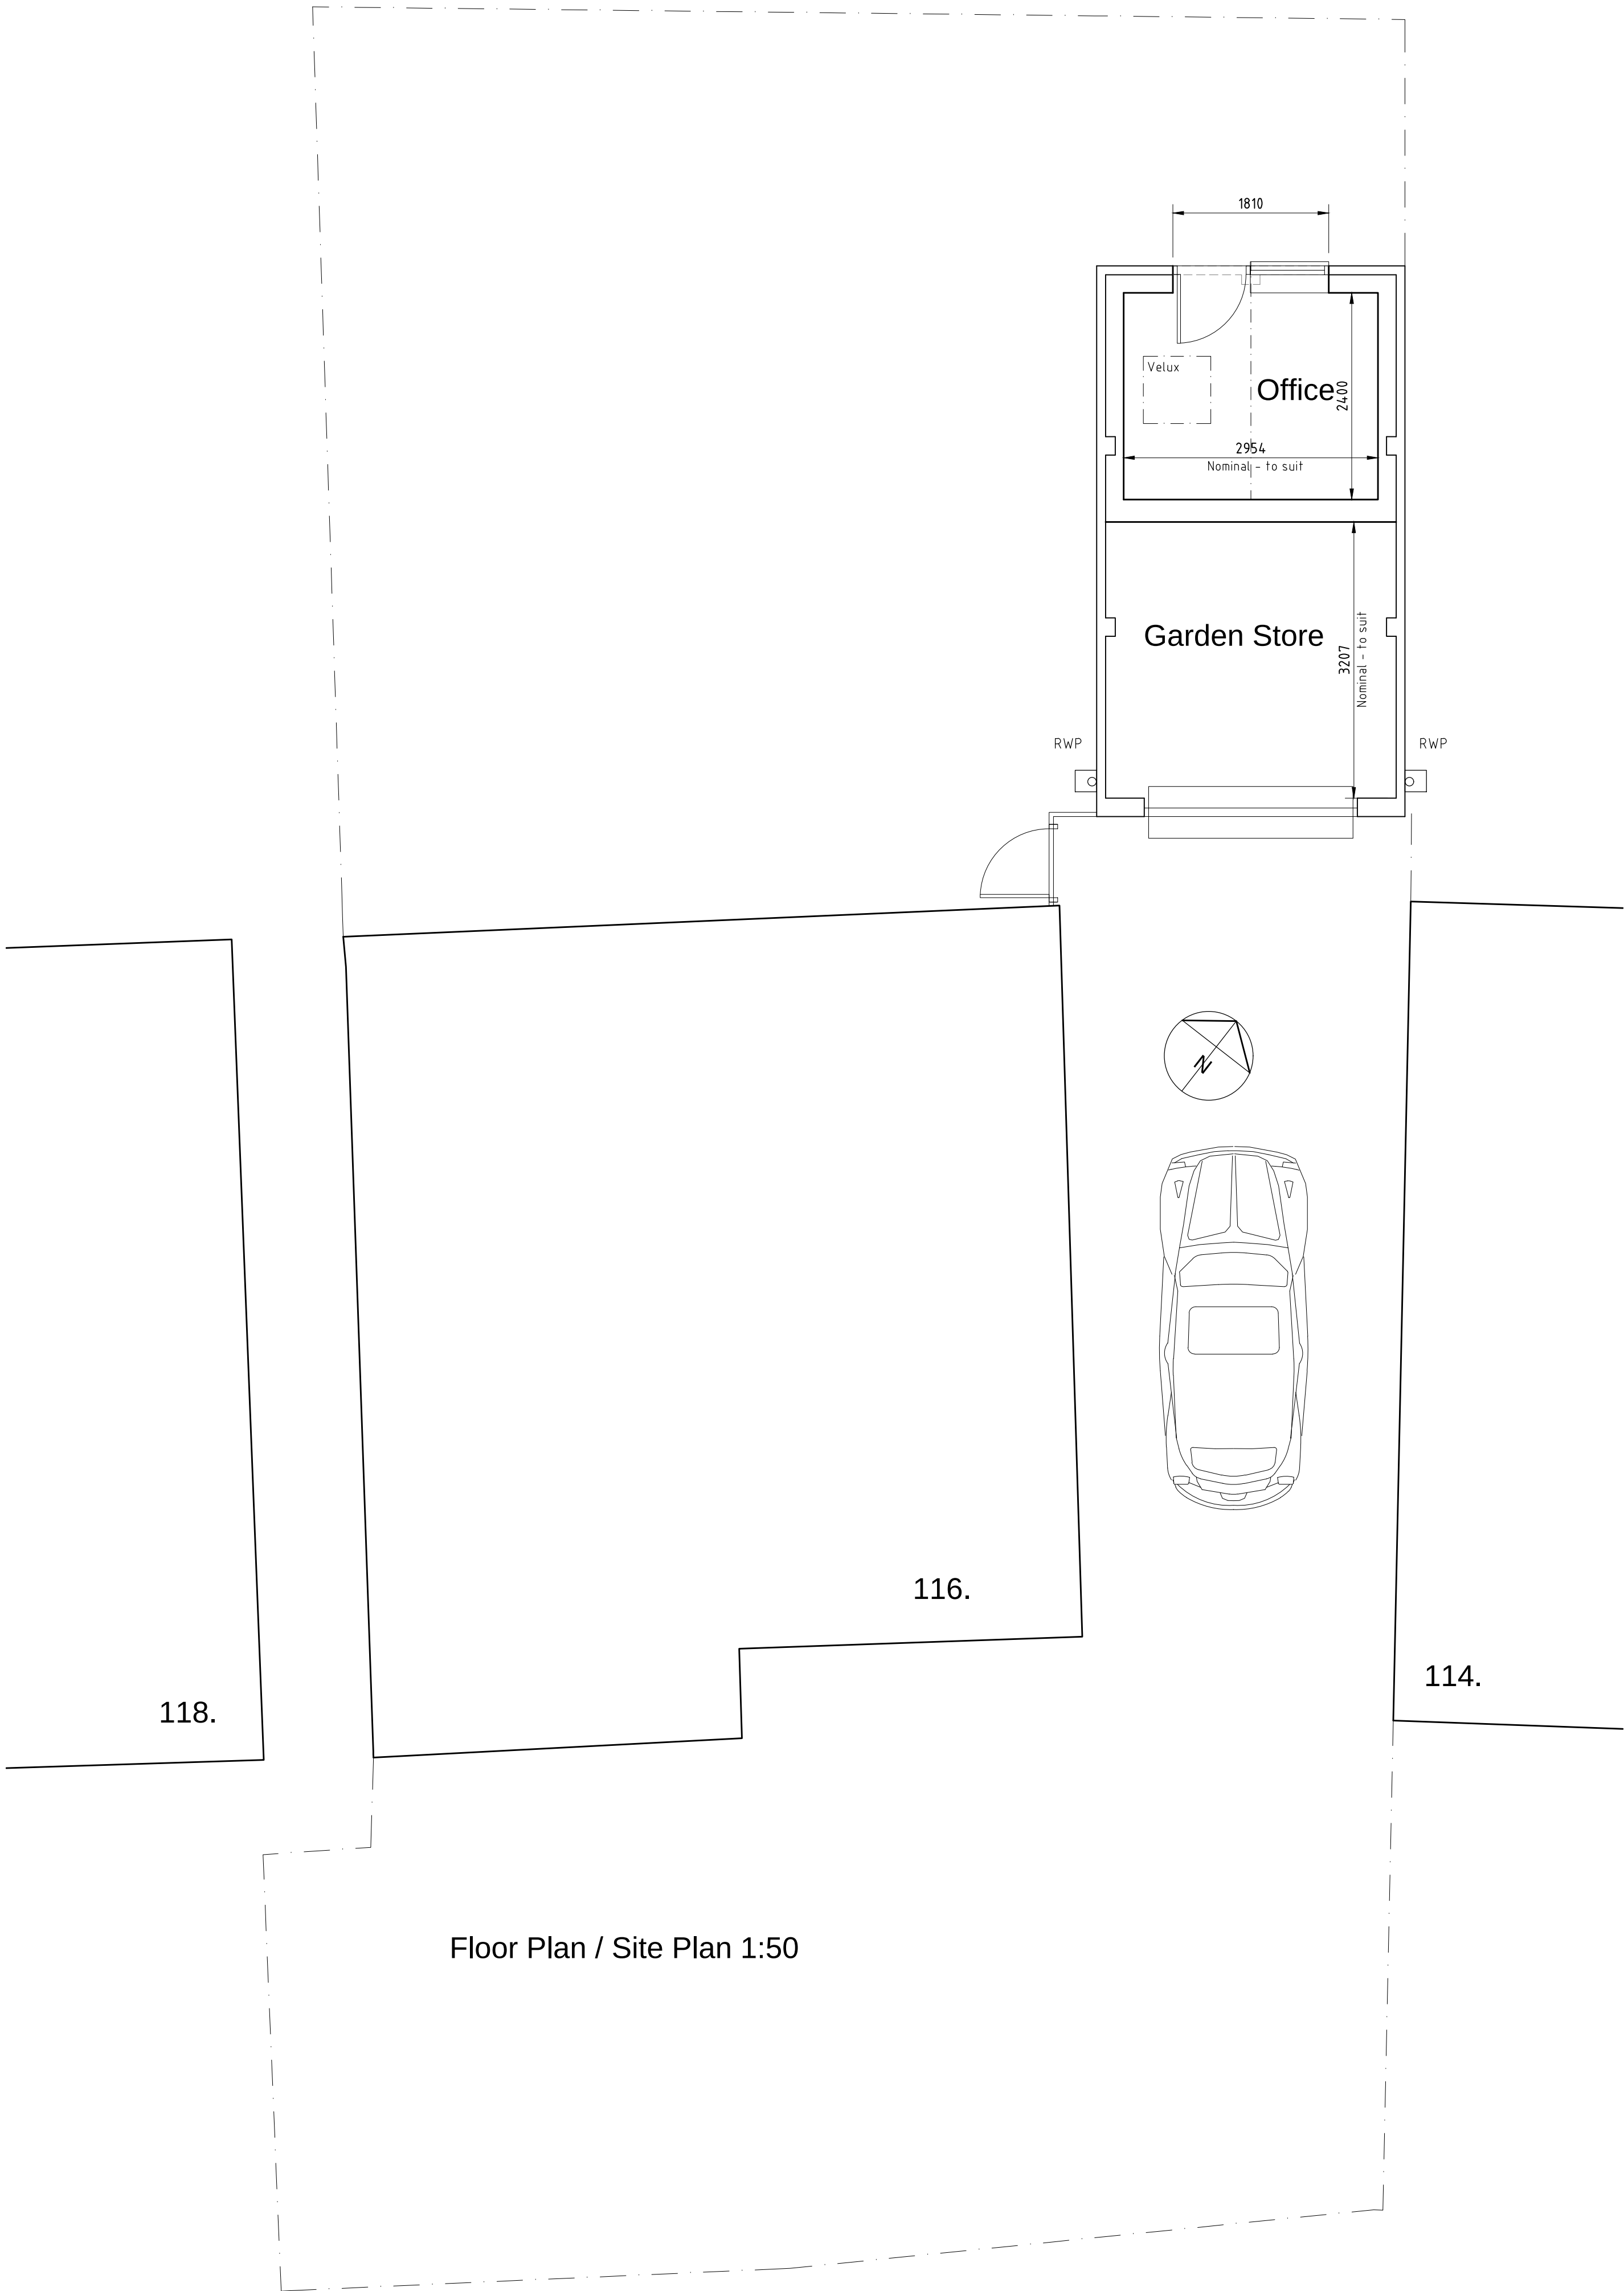


Front Elevation 1:50

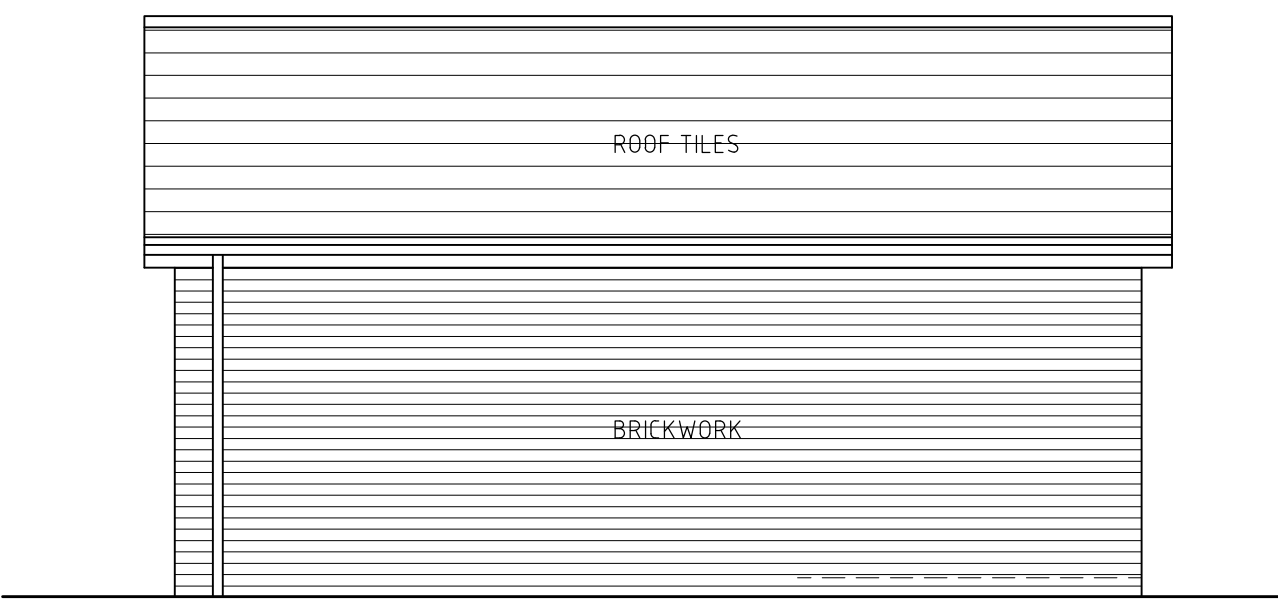


Side Elevation 1:50

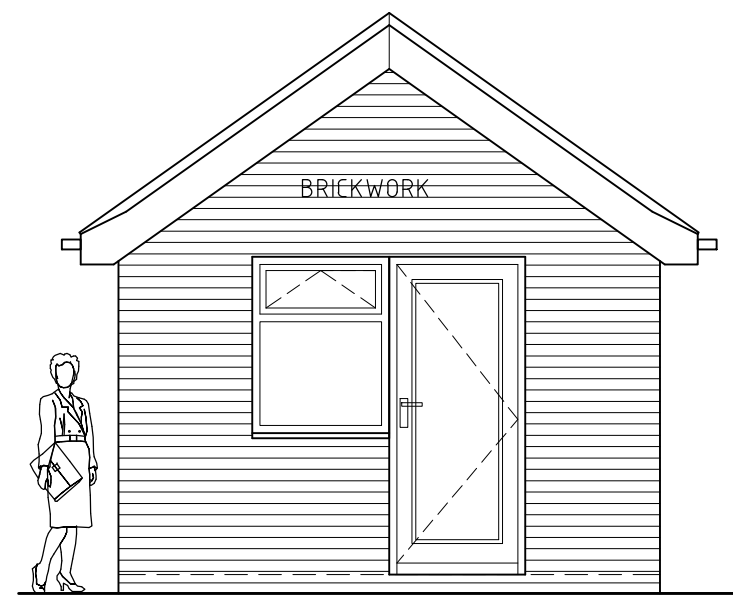

Rear Elevation 1:50

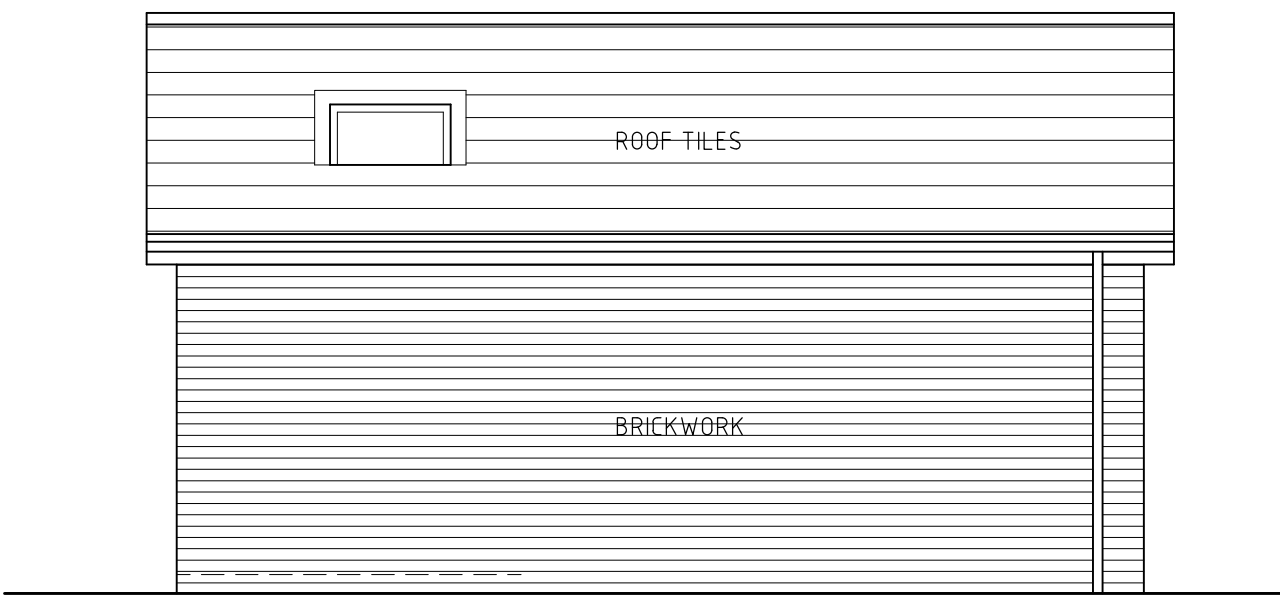

Side Elevation 1:50

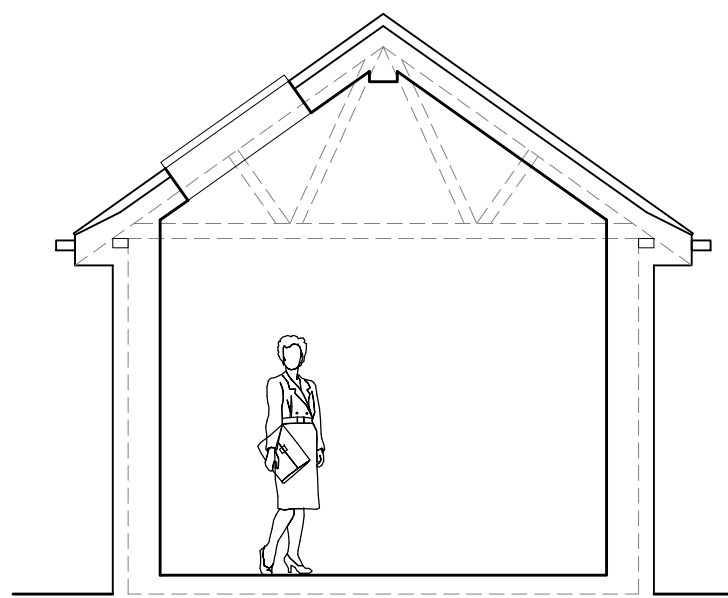

Section 1:50



Notes

No responsibility is accepted for the use of this drawing for any purpose other than that for which it was commissioned

All dimensions and levels to be checked on site prior to starting work.

If in doubt refer to the practice before work starts

The Practice disclaim responsibility for any variations from this drawing made without their express written consent

This drawing is the property of the Designer
Copyright reserved

All work to be carried out in accordance with current building regulations and British Standards

All materials to conform to relevant British Standard specification where applicable

Revisions

Project		
PROPOSED PARTIAL GARAGE CONVERSION AT 116 HAMPSHIRE ROAD ROYSTON SG8 9FU		
Client		
Ms Lindsay & Mr Lynch		
Drawing Title		
AS PROPOSED - Planning Drawing		
Stephen Wood Architectural Services Ltd		
Dacre Way Orchard Close Harrogate HG3 4BN Tel: 07939 076737 e-mail: stephen.jwood43@gmail.com		
Scale	1:50 @ A1	Drawn SW
Date	May 2025	
Drg No.	H.R.(116) / 02	Rev