
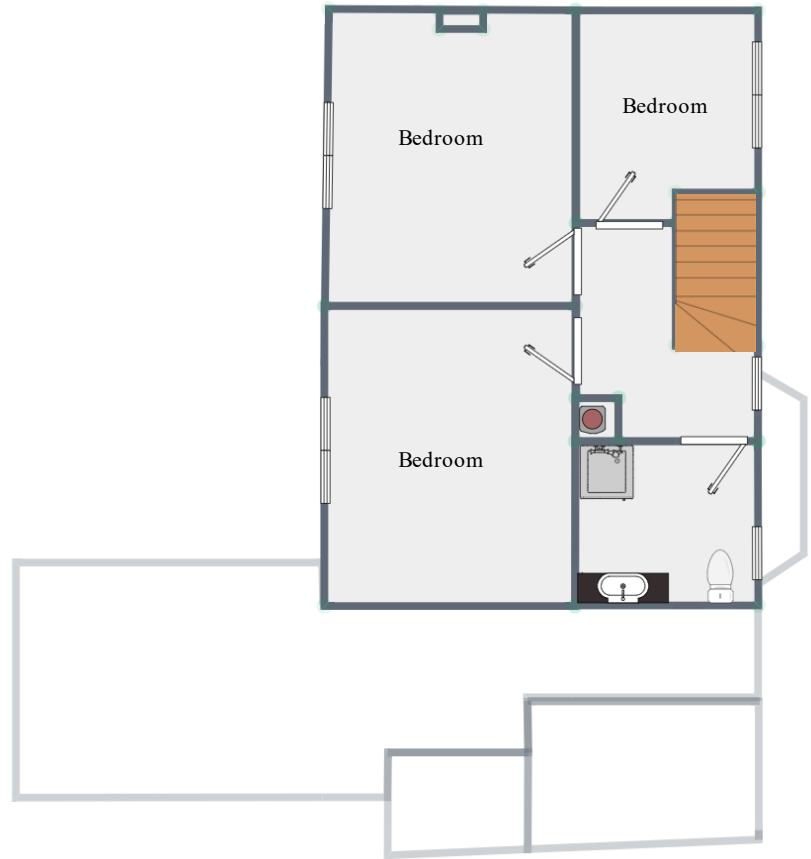


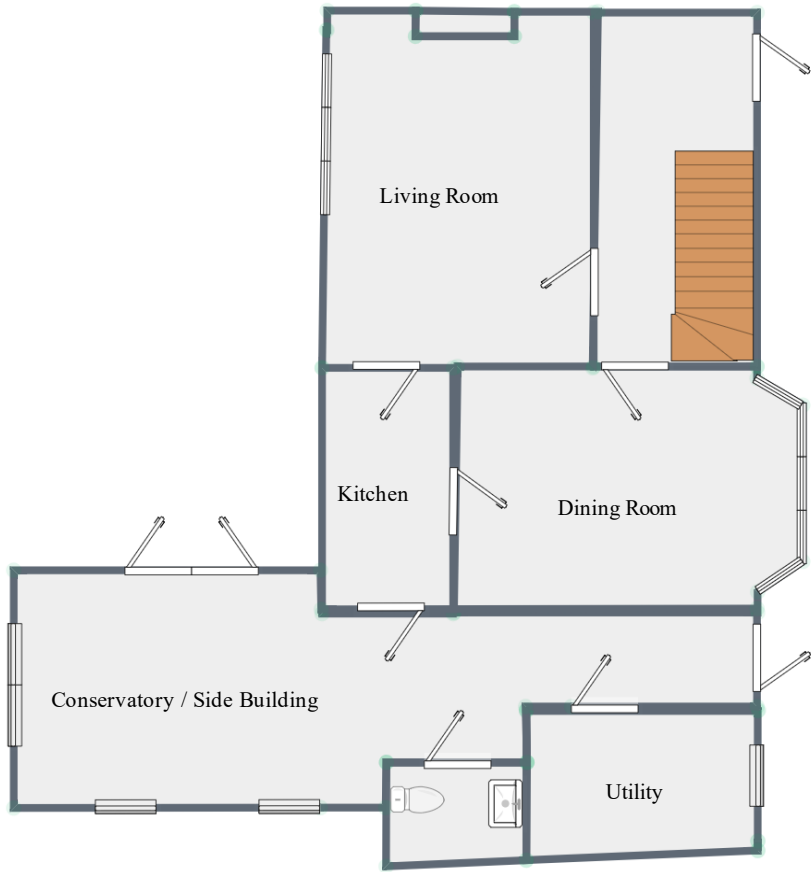

Drawing Title: Existing Floor Plan		Drawn By: NW	Date: 5/11/25
Client: N/A		Checked By: NW	Date: 5/11/25
Project Title: 9 Thatcher End Extension			
Drawing Number:1	Revision	3	
Scale: 1:100	Sheet Size	A3	
Notes:			