




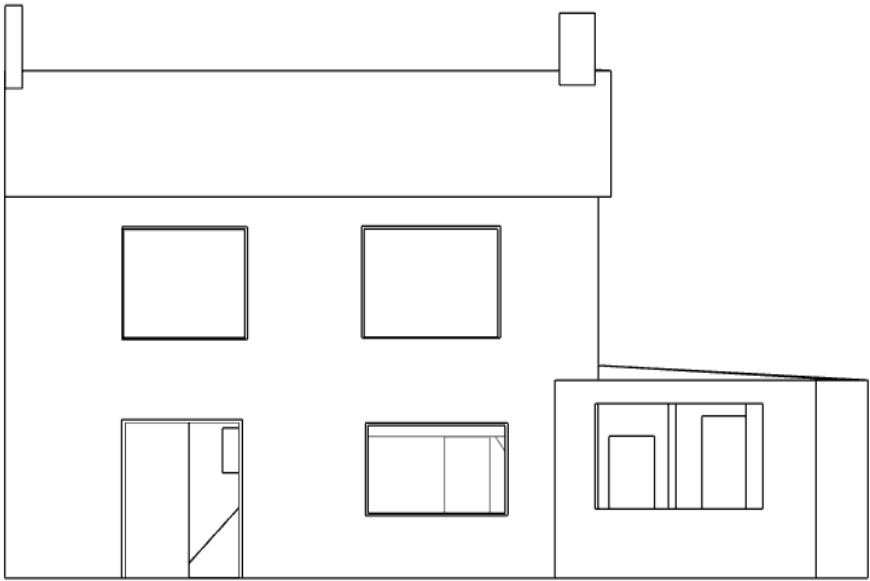


South Elevation

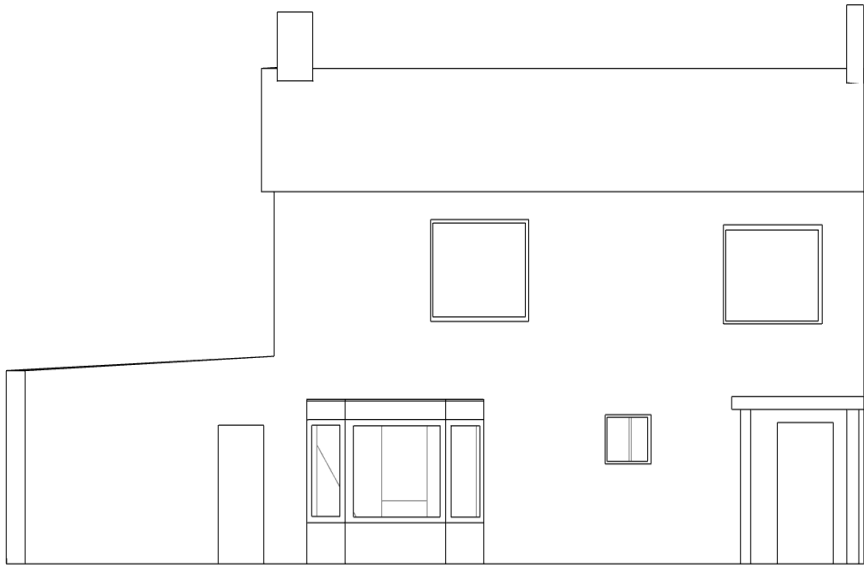

North Elevation

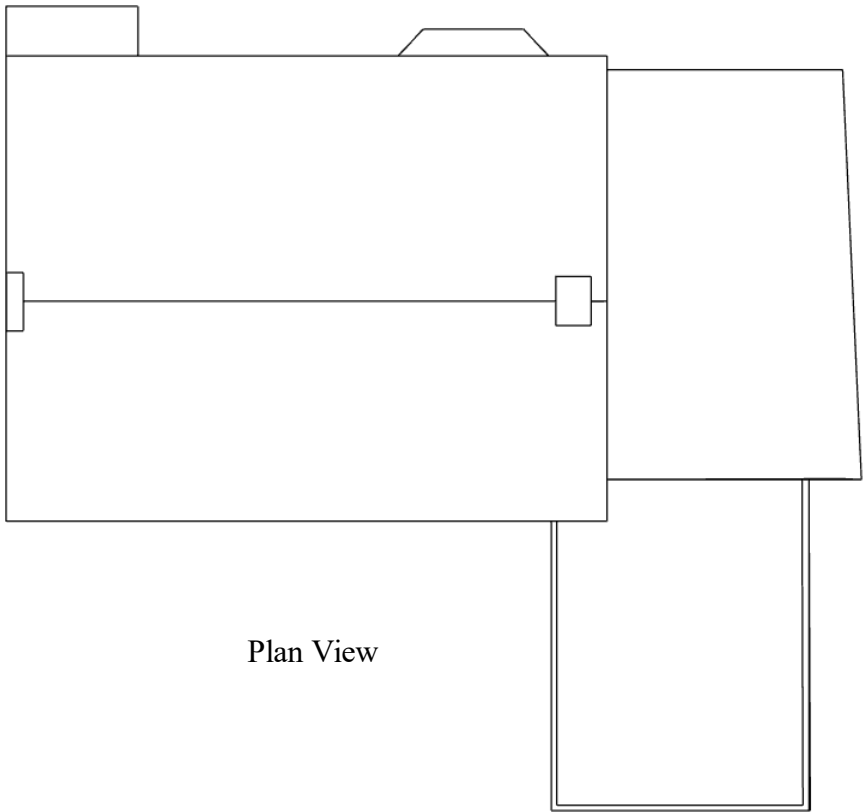

Plan View

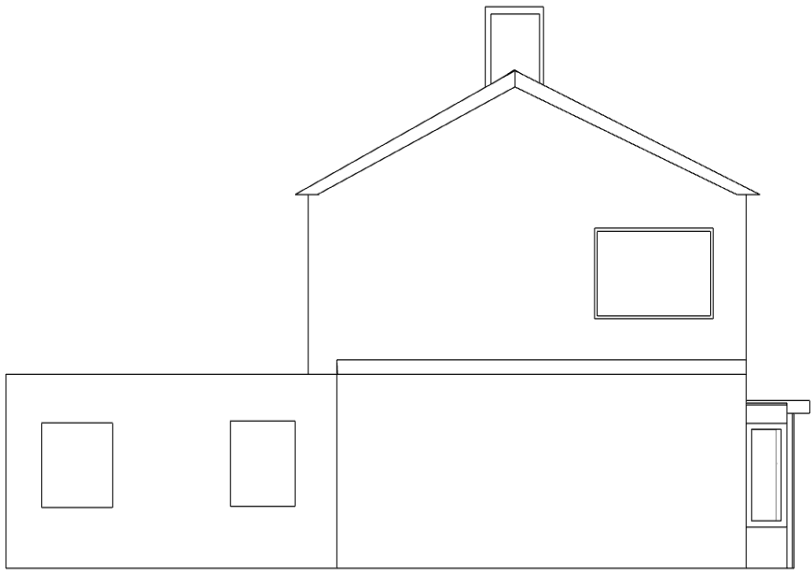

East Elevation



Drawing Title: Existing Elevations		Drawn By: NW	Date: 4/11/25
Client: N/A		Checked By: NW	Date: 4/11/25
Project Title: 9 Thatcher End Extension			
Drawing Number:2	Revision	3	
Scale: 1:100	Sheet Size	A3	
Notes: Roofing slope is approximate due to access restrictions			