





SITE /
BLOCK PLAN




GROUND GUARD REINFORCEMENT
SYSTEM TO FRONTAGE WITH GRAVEL
AND GRASS CELLS TO ALLOW OFF-
STREET PARKING FOR 2NO CARS

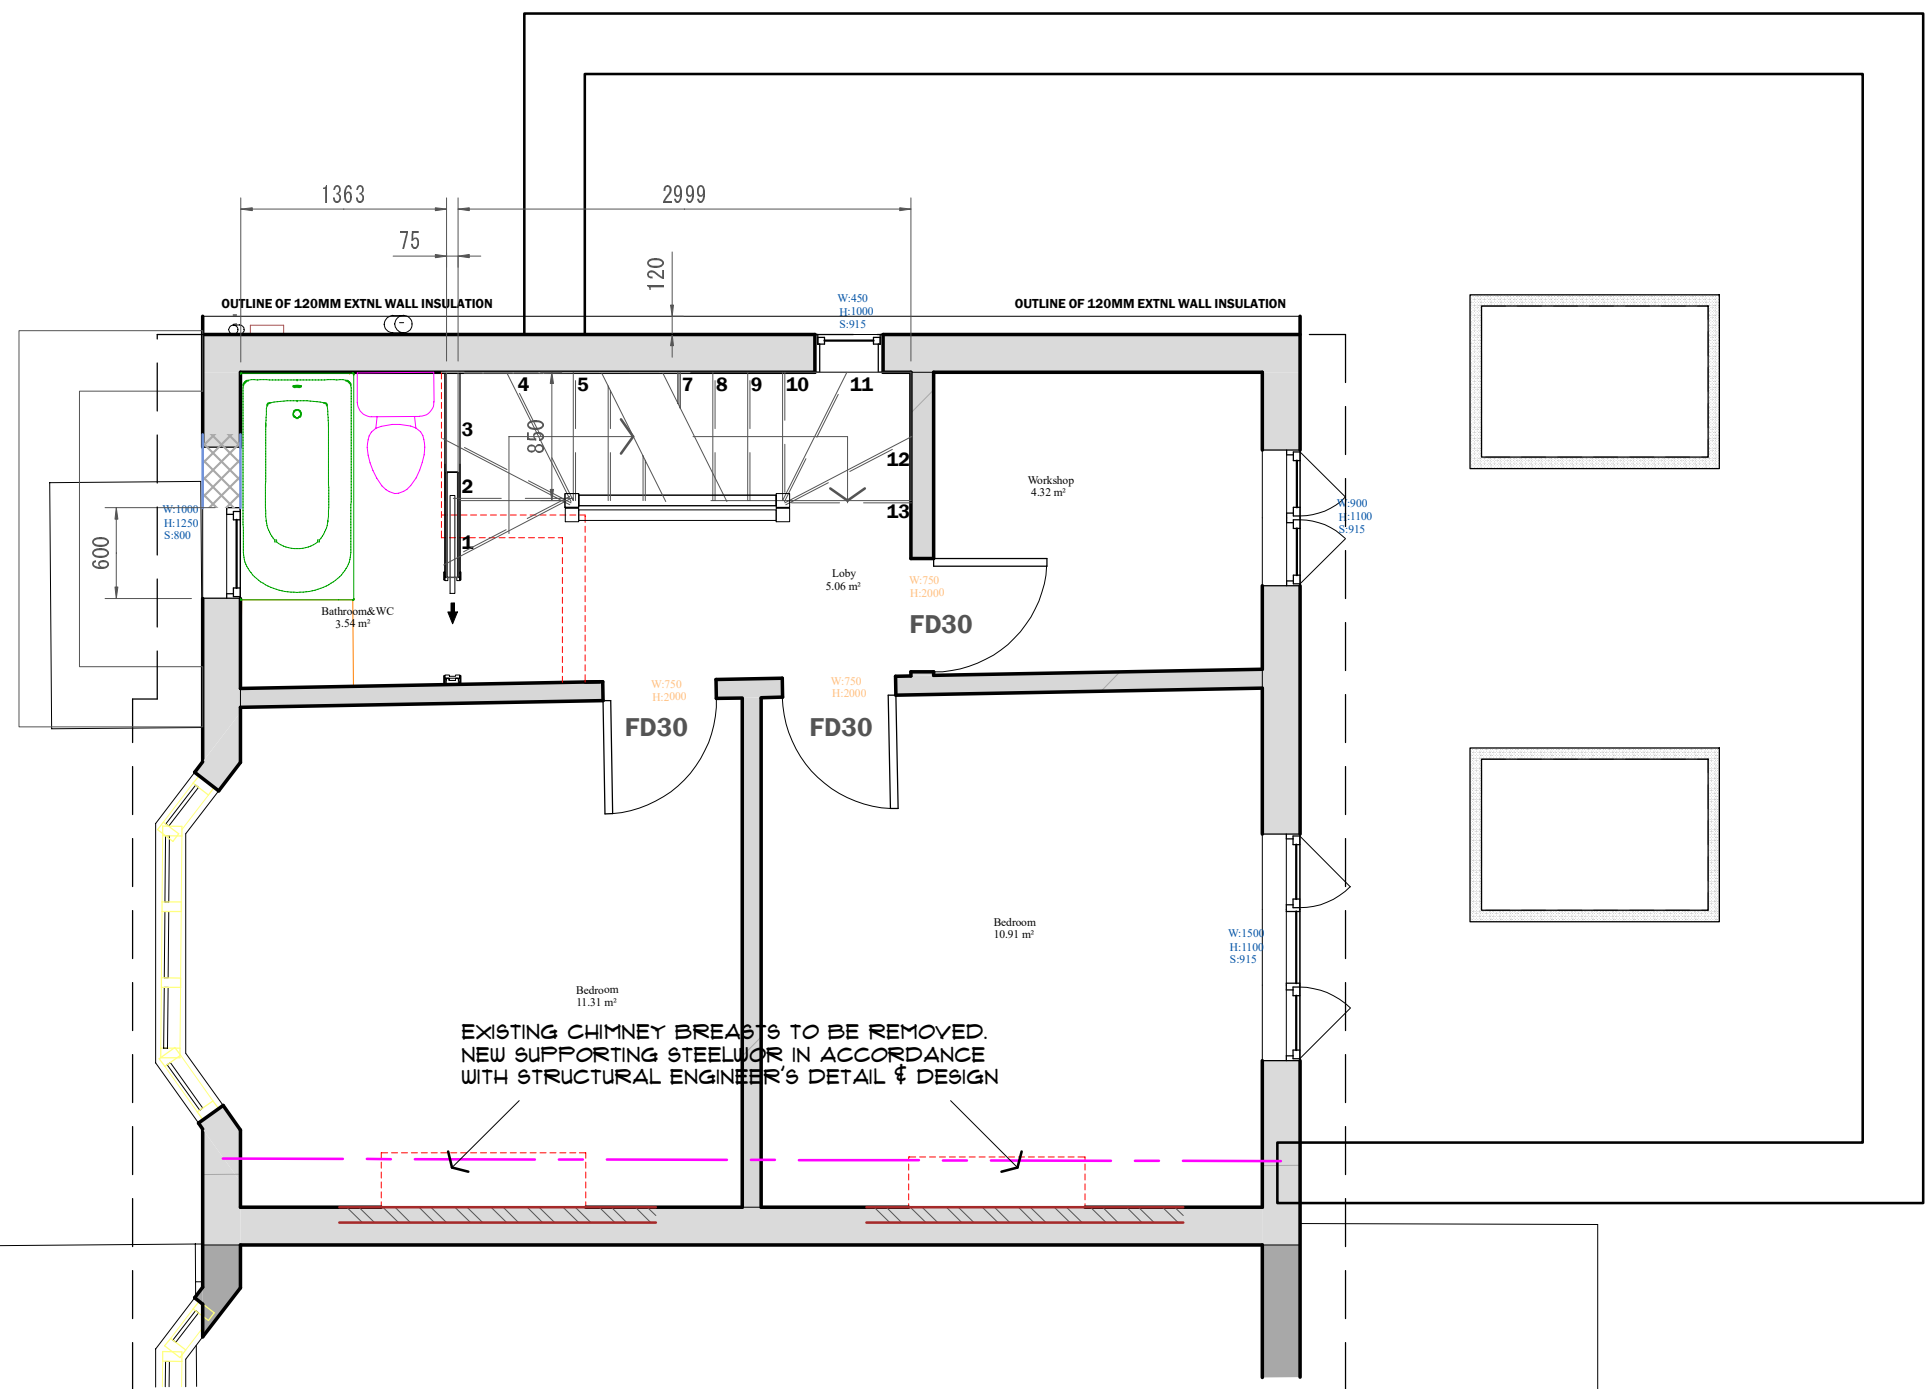


FIRST FLOOR PLAN

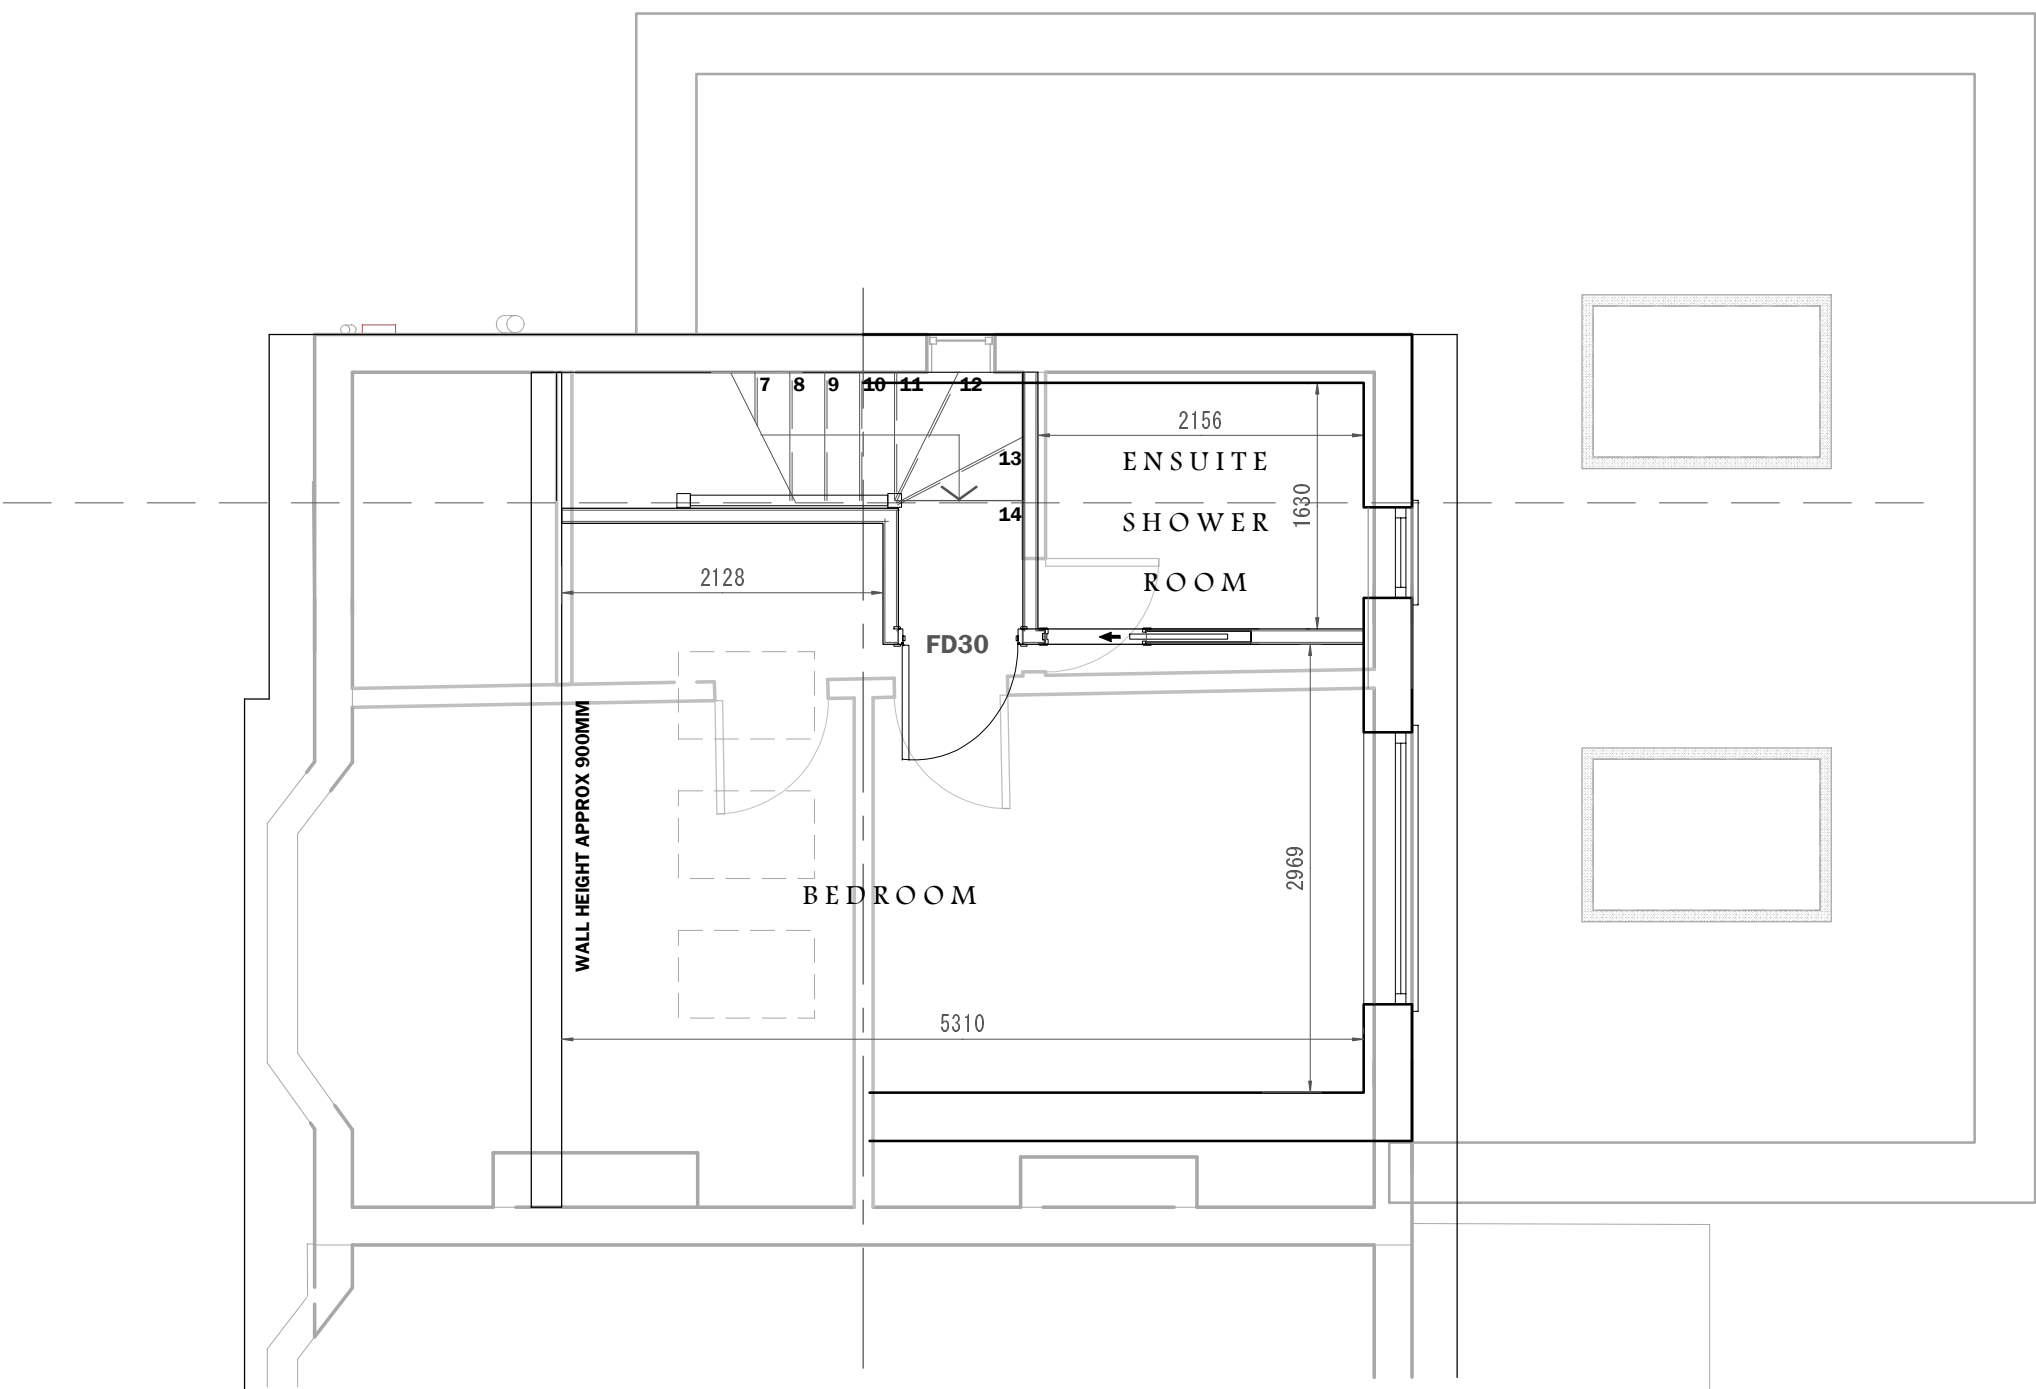

SECOND FLOOR PLAN

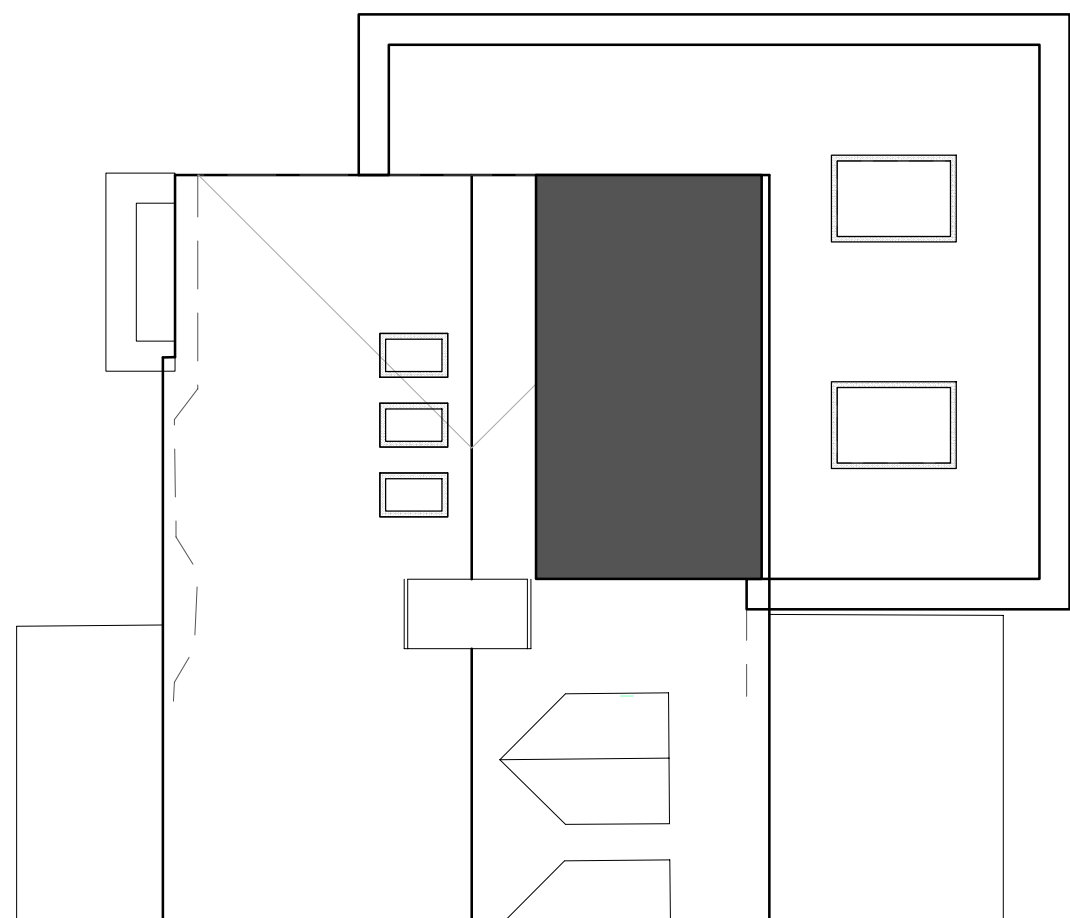

ROOF PLAN

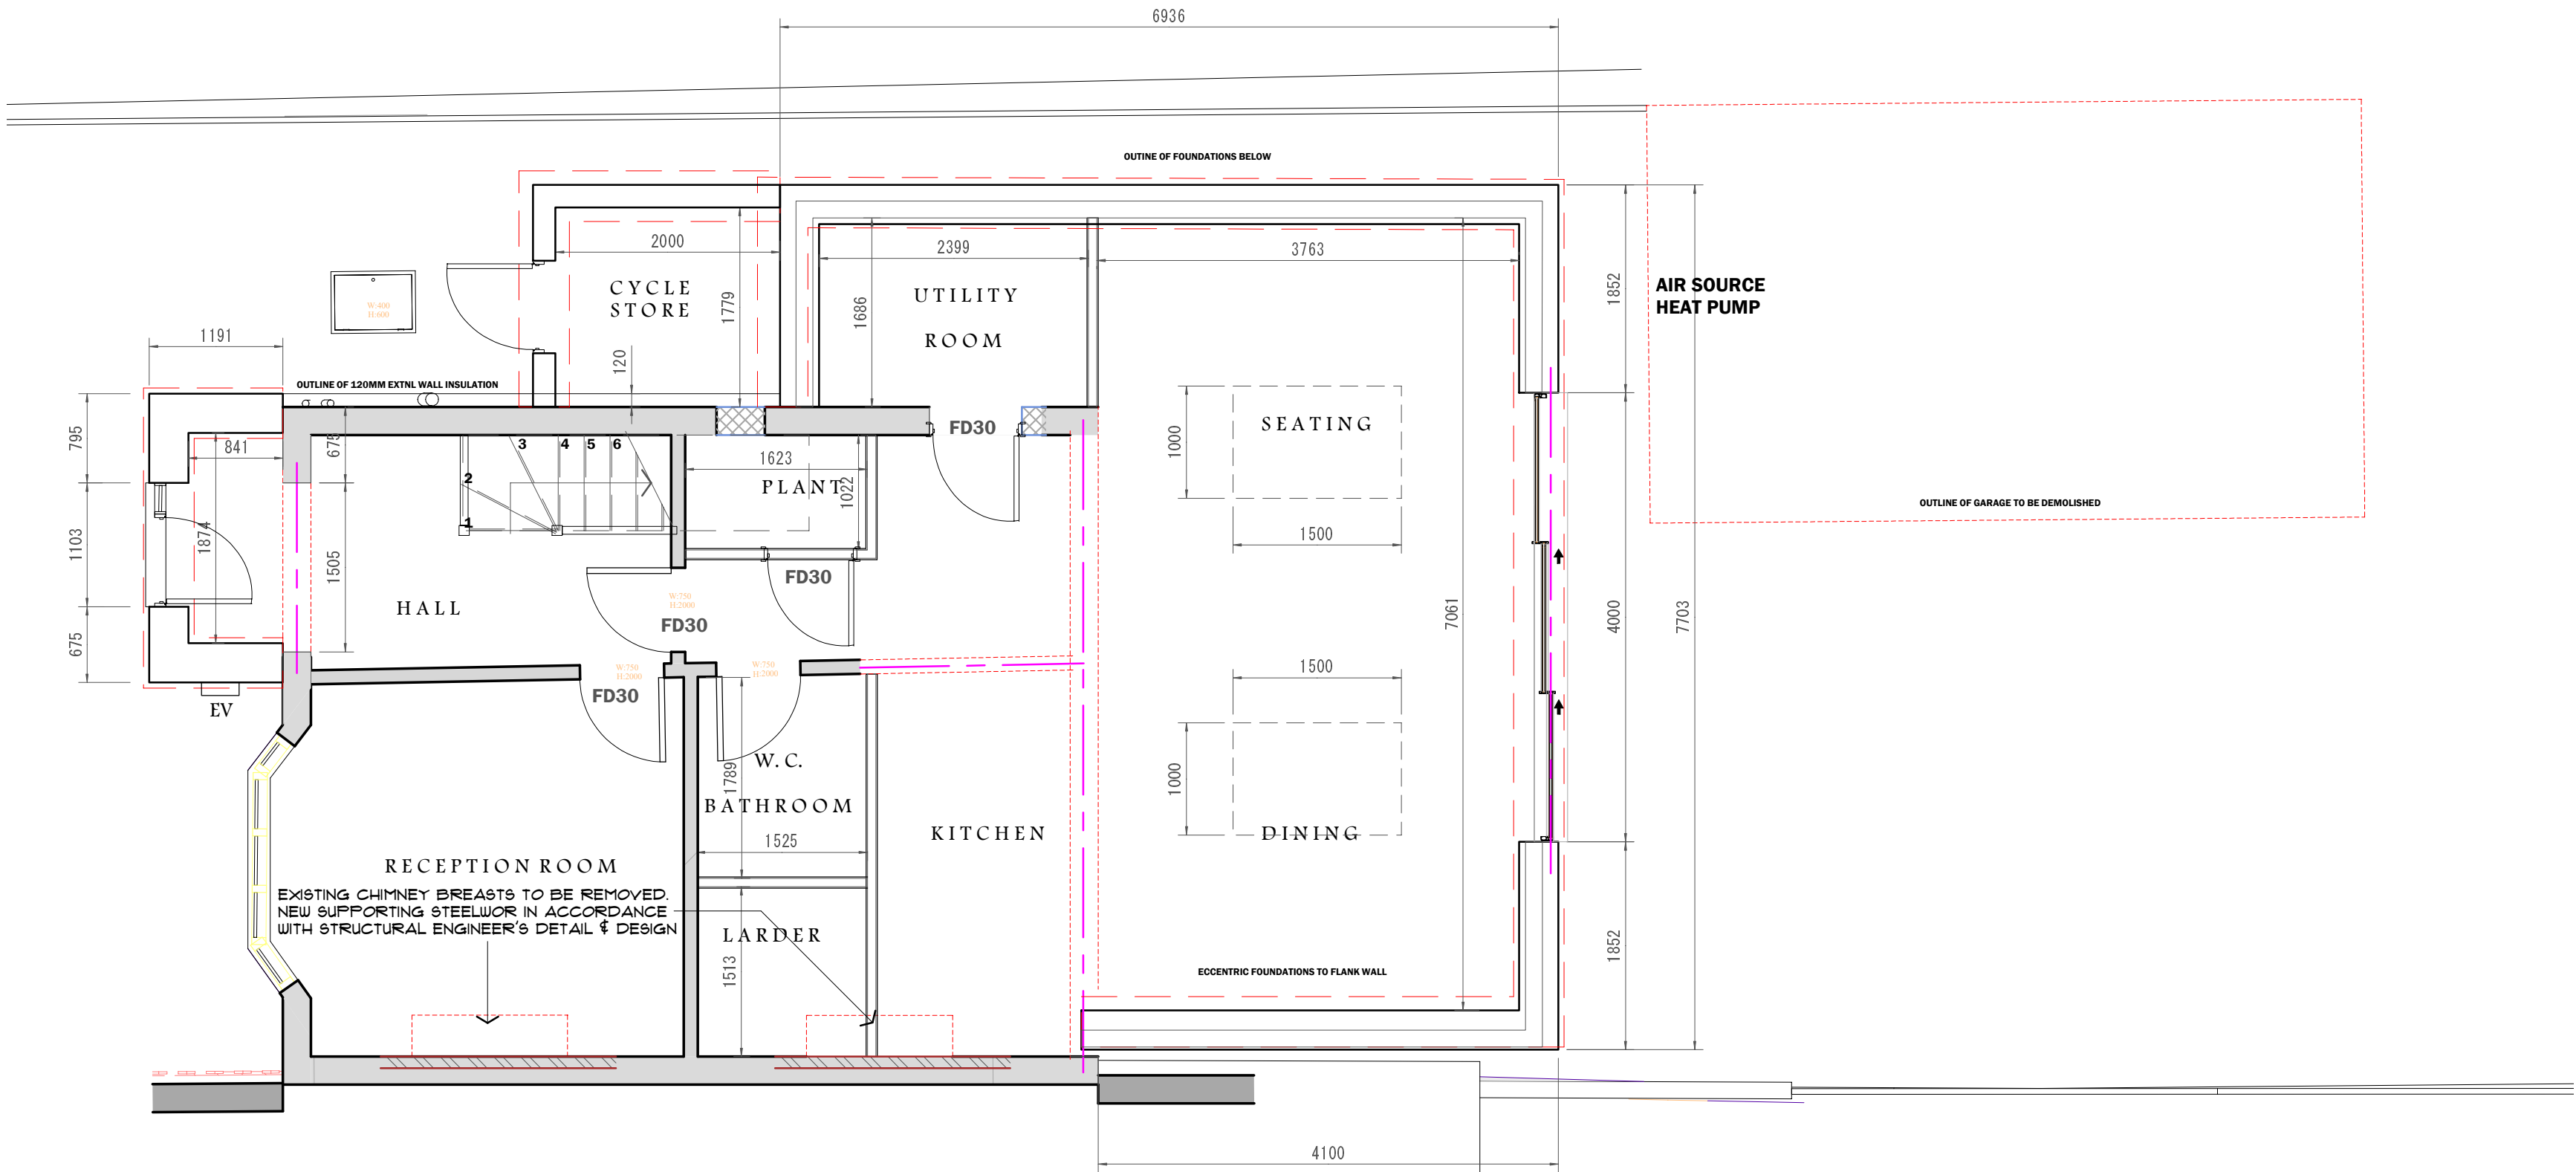

GROUND FLOOR PLAN

PLANNING ISSUE
NOT FOR CONSTRUCTION

Project title:

68 CHILTERN ROAD,
BALDOCK,
HERTS
SG7 6LS

Drawing title:

PROPOSED LAYOUTS

Date:
SEPT 2023

Scale:
1:200/1:100
&1:50 @ A1

Drawing No:
PL. 001A