






FRONT ELEVATION

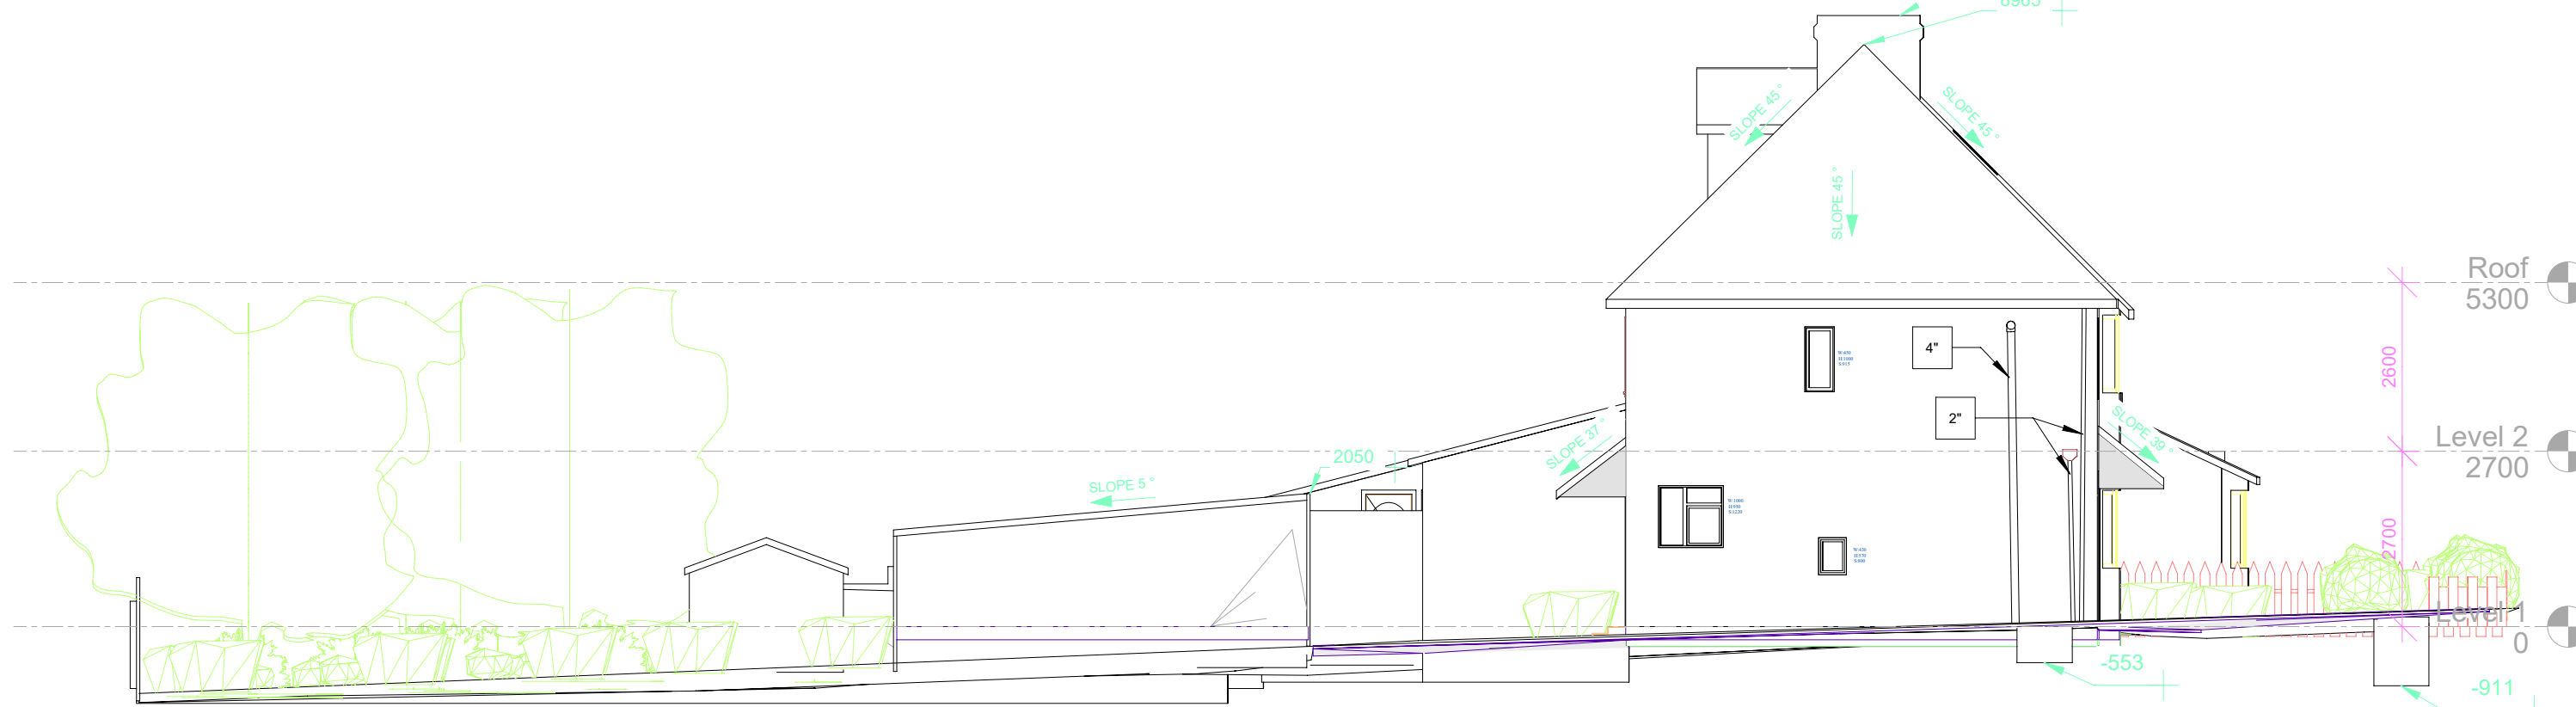


LEFT FLANK ELEVATION

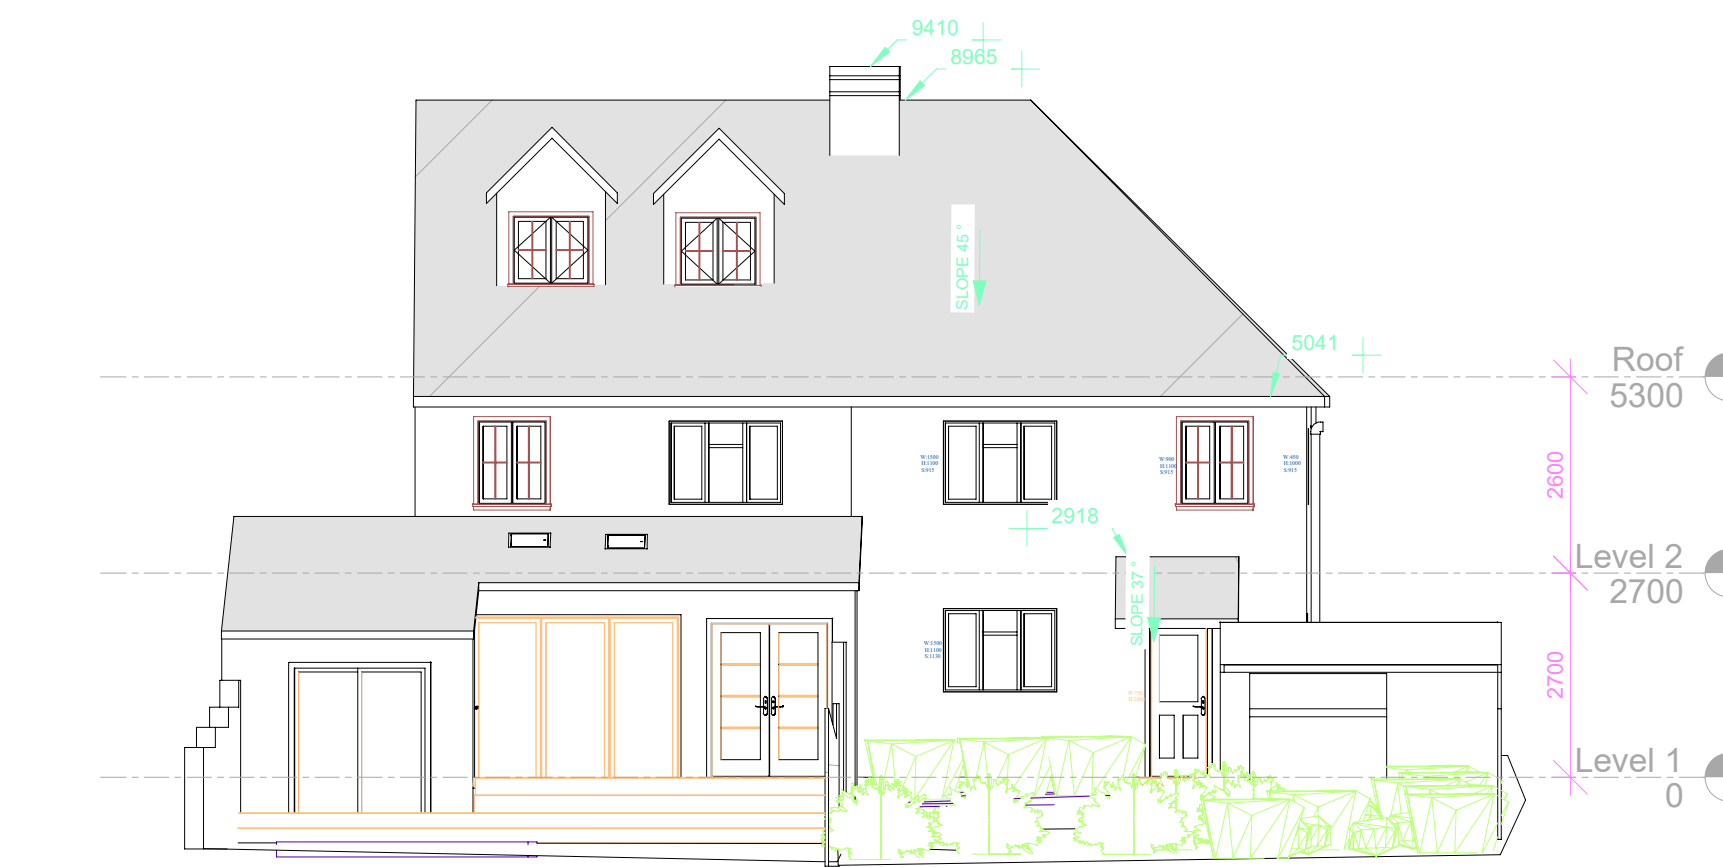


REAR ELEVATION

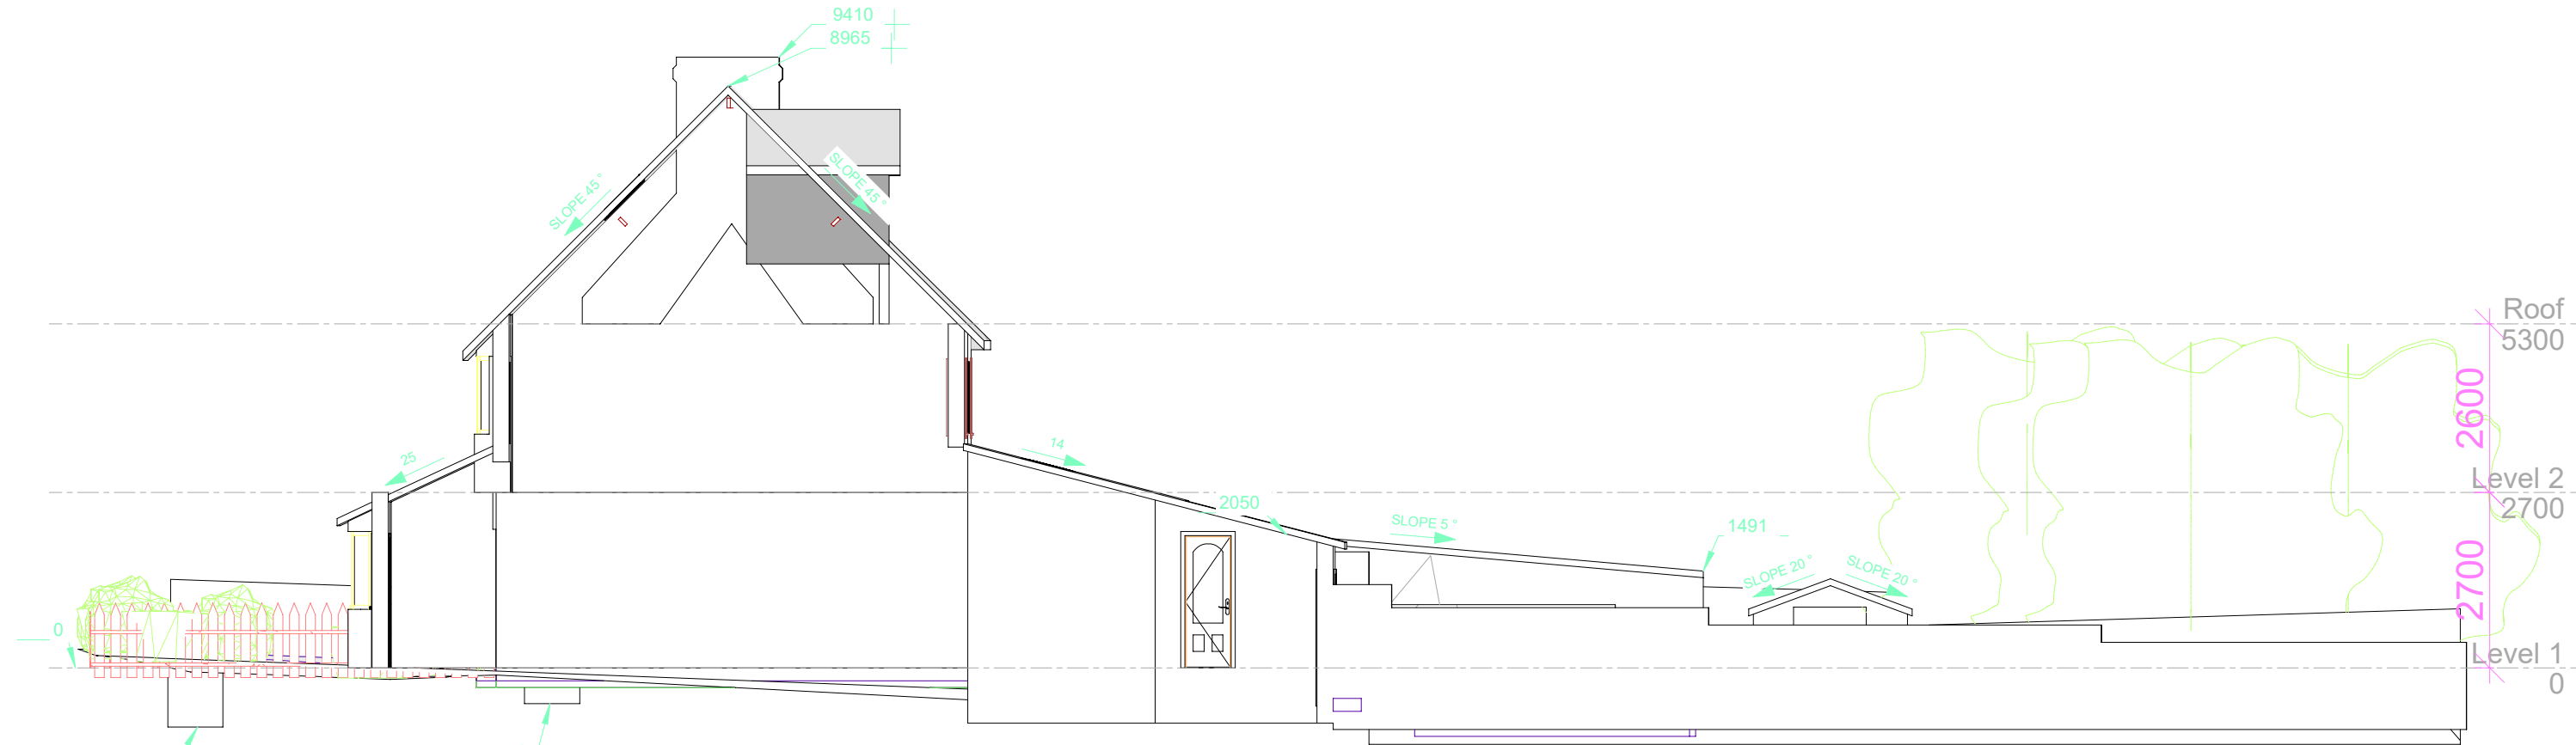


RIGHT FLANK ELEVATION

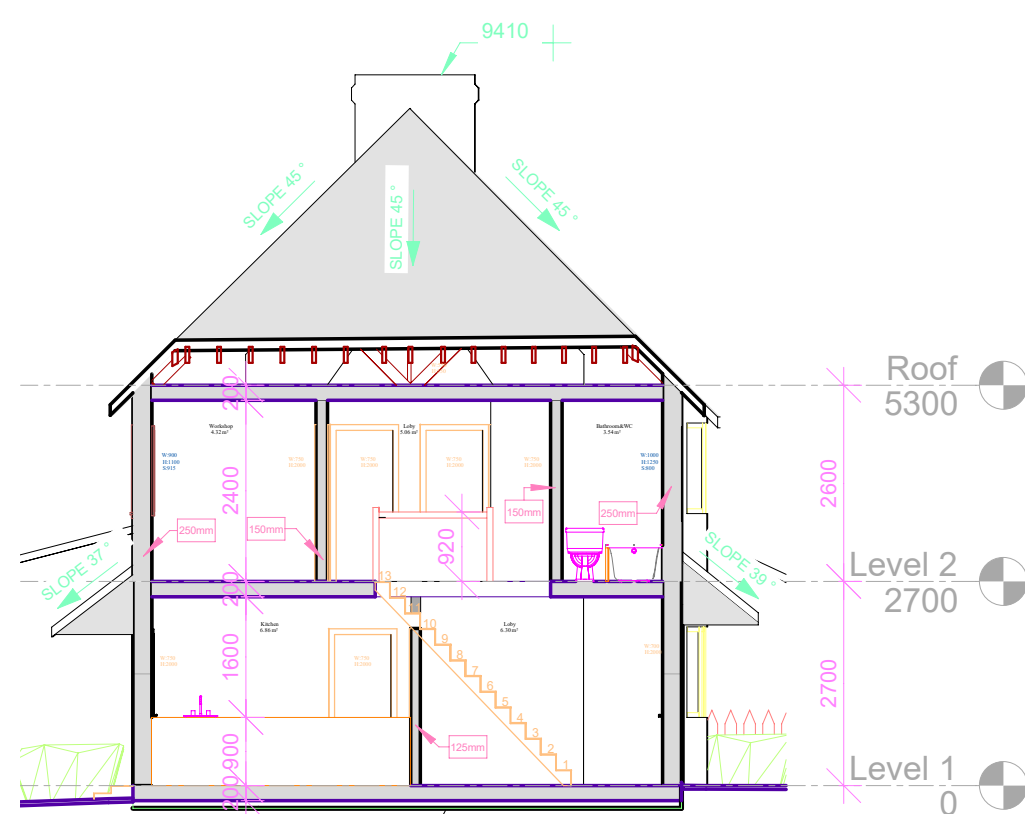


SECTION 1

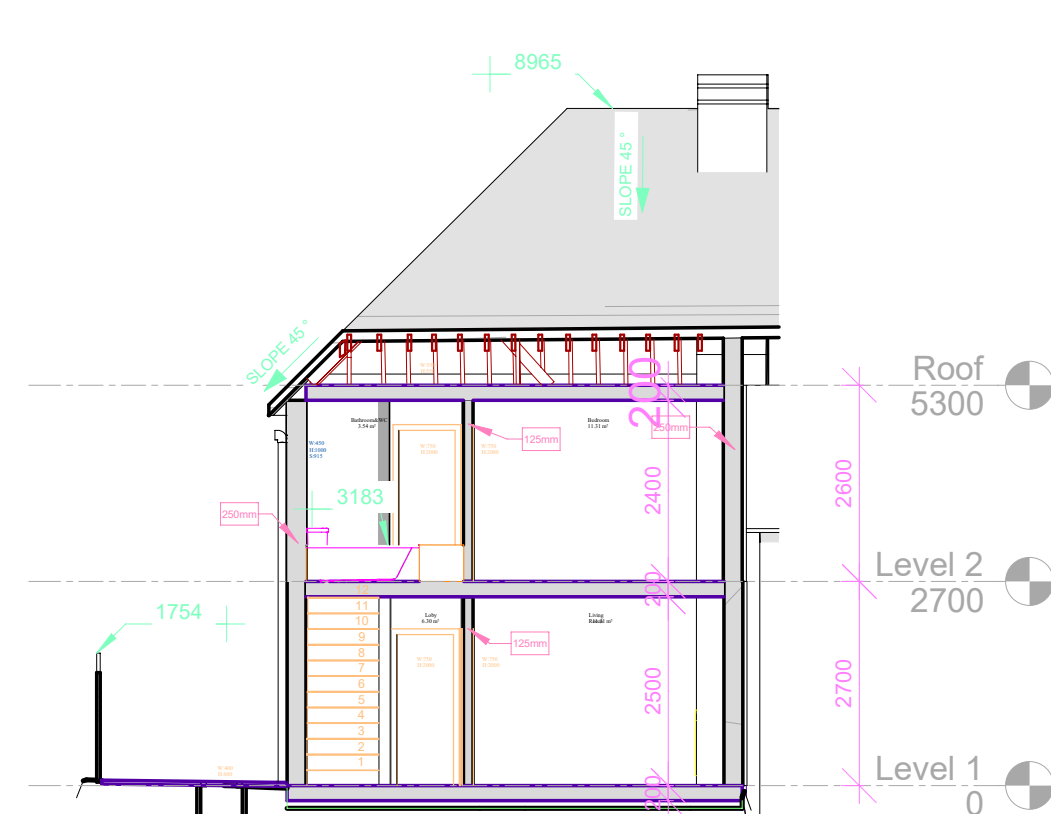

SECTION 1

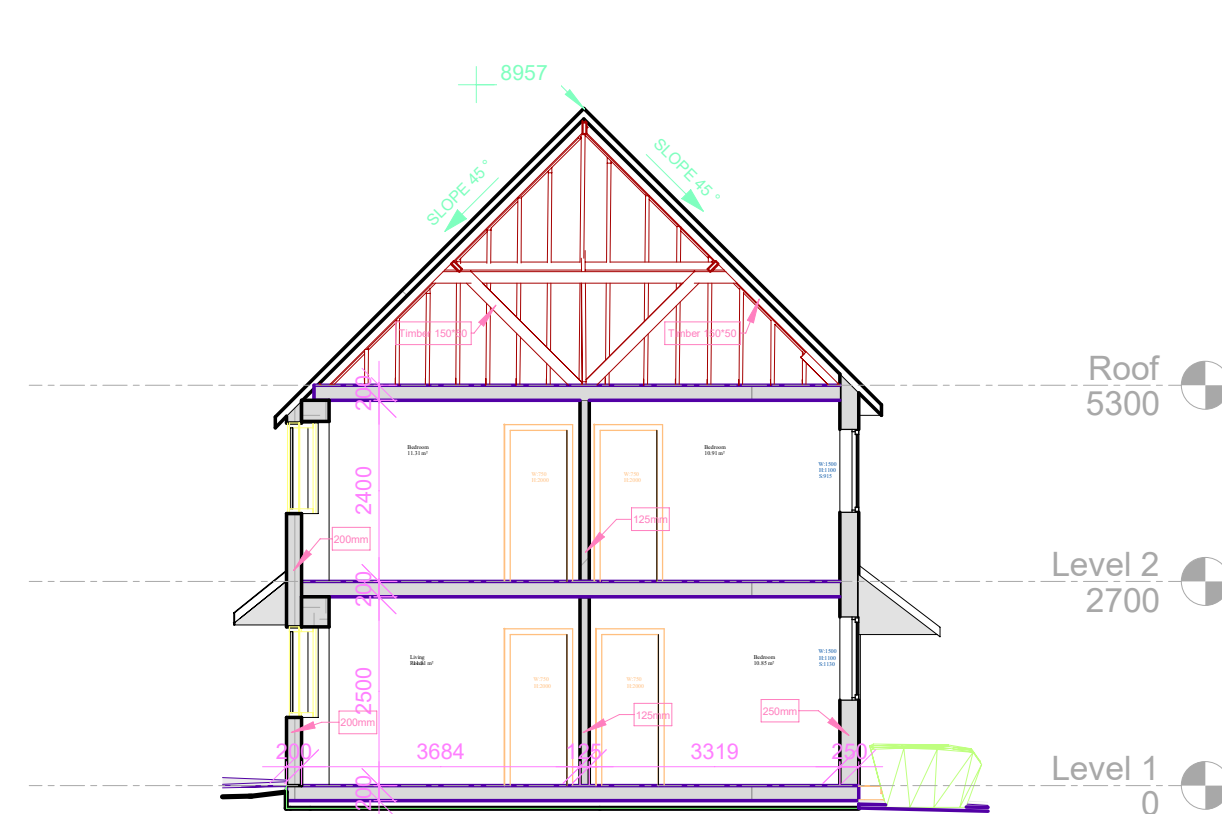

SECTION 2

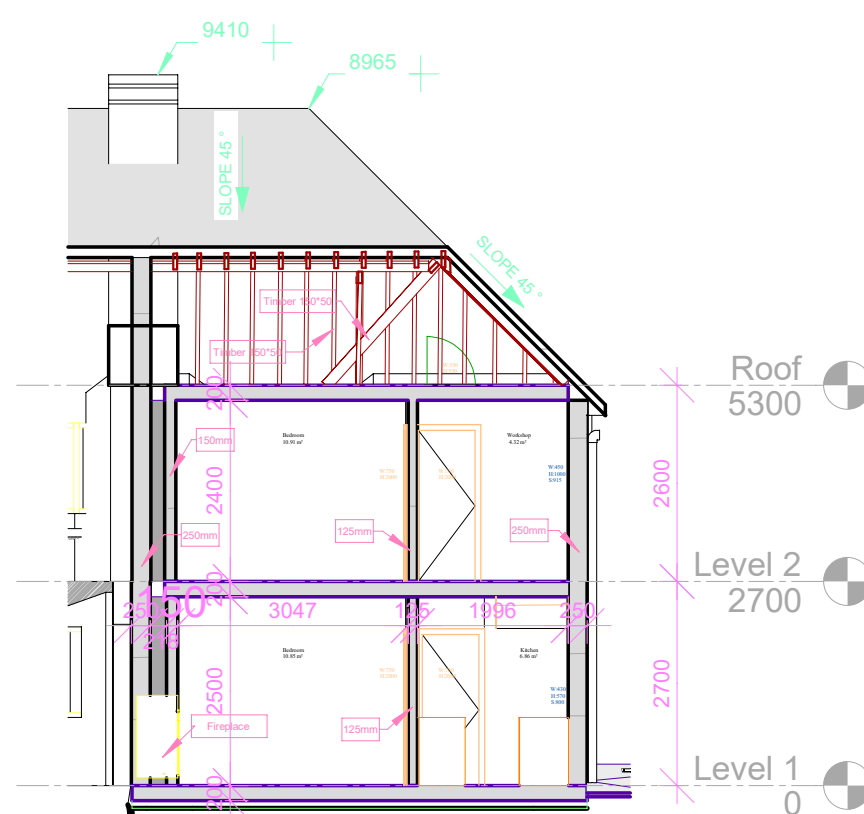

SECTION 2

Project title:
**68 CHILTERN ROAD,
BALDOCK,
HERTS
SG7 6LS**

Drawing title:
**EXISTING ELEVATIONS
& SECTIONS**
Date:
SEPT 2023
Scale:
1:100 @ A1
Drawing No:
002

