


Do not scale from drawings
All dimensions are in mm unless otherwise stated
All dimensions to be verified on site before proceeding with the work
Any discrepancies to be notified in writing to Architect immediately
All boundaries indicative only and to be confirmed by others

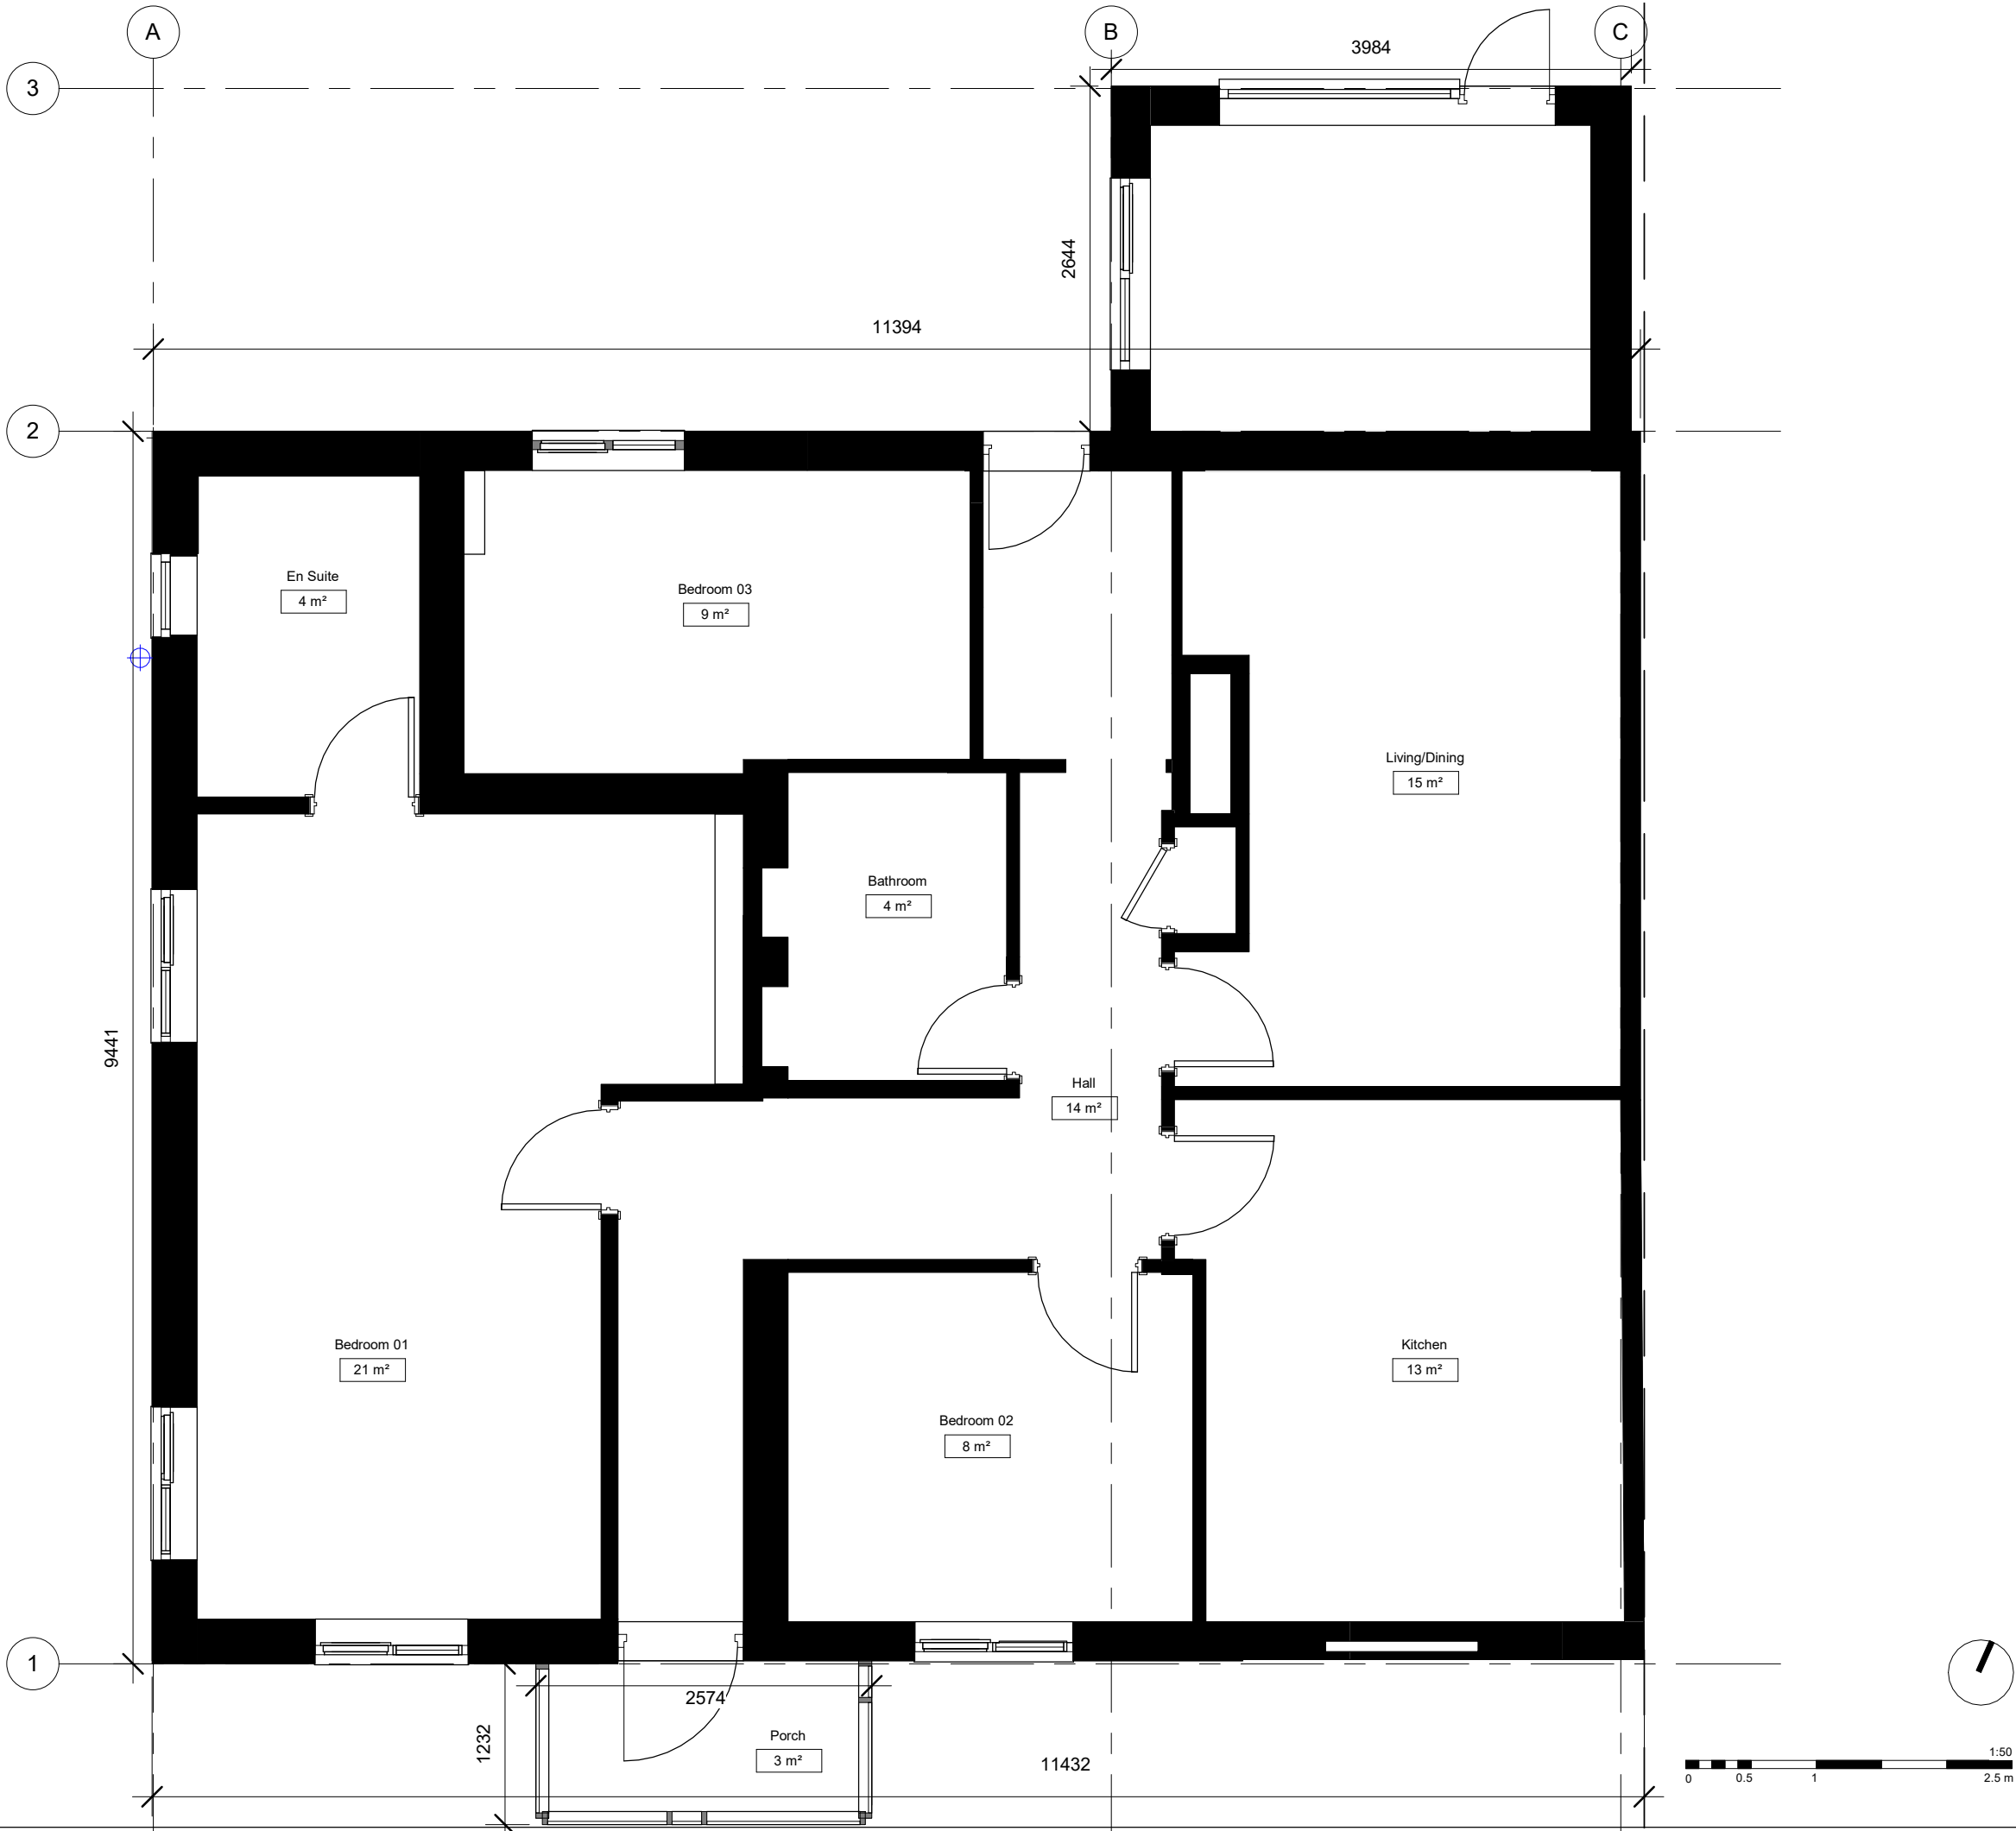

01	26.03.24	First Issue	JW
REV	DATE	NOTES	INT

:Stage 03

JW Architecture

69 Ninesprings Way, Hitchin, SG4 9NU

Job title
69 Ninesprings Way

drawing title / location
Existing Ground Floor Plan

drawn by JW	checked JW	scale at A3 1 : 50	status INFORMATION
----------------	---------------	-----------------------	-----------------------

project 23001	drawing no AL 0100 002	revision 01
------------------	---------------------------	----------------

client
Wilcox

© 2023