


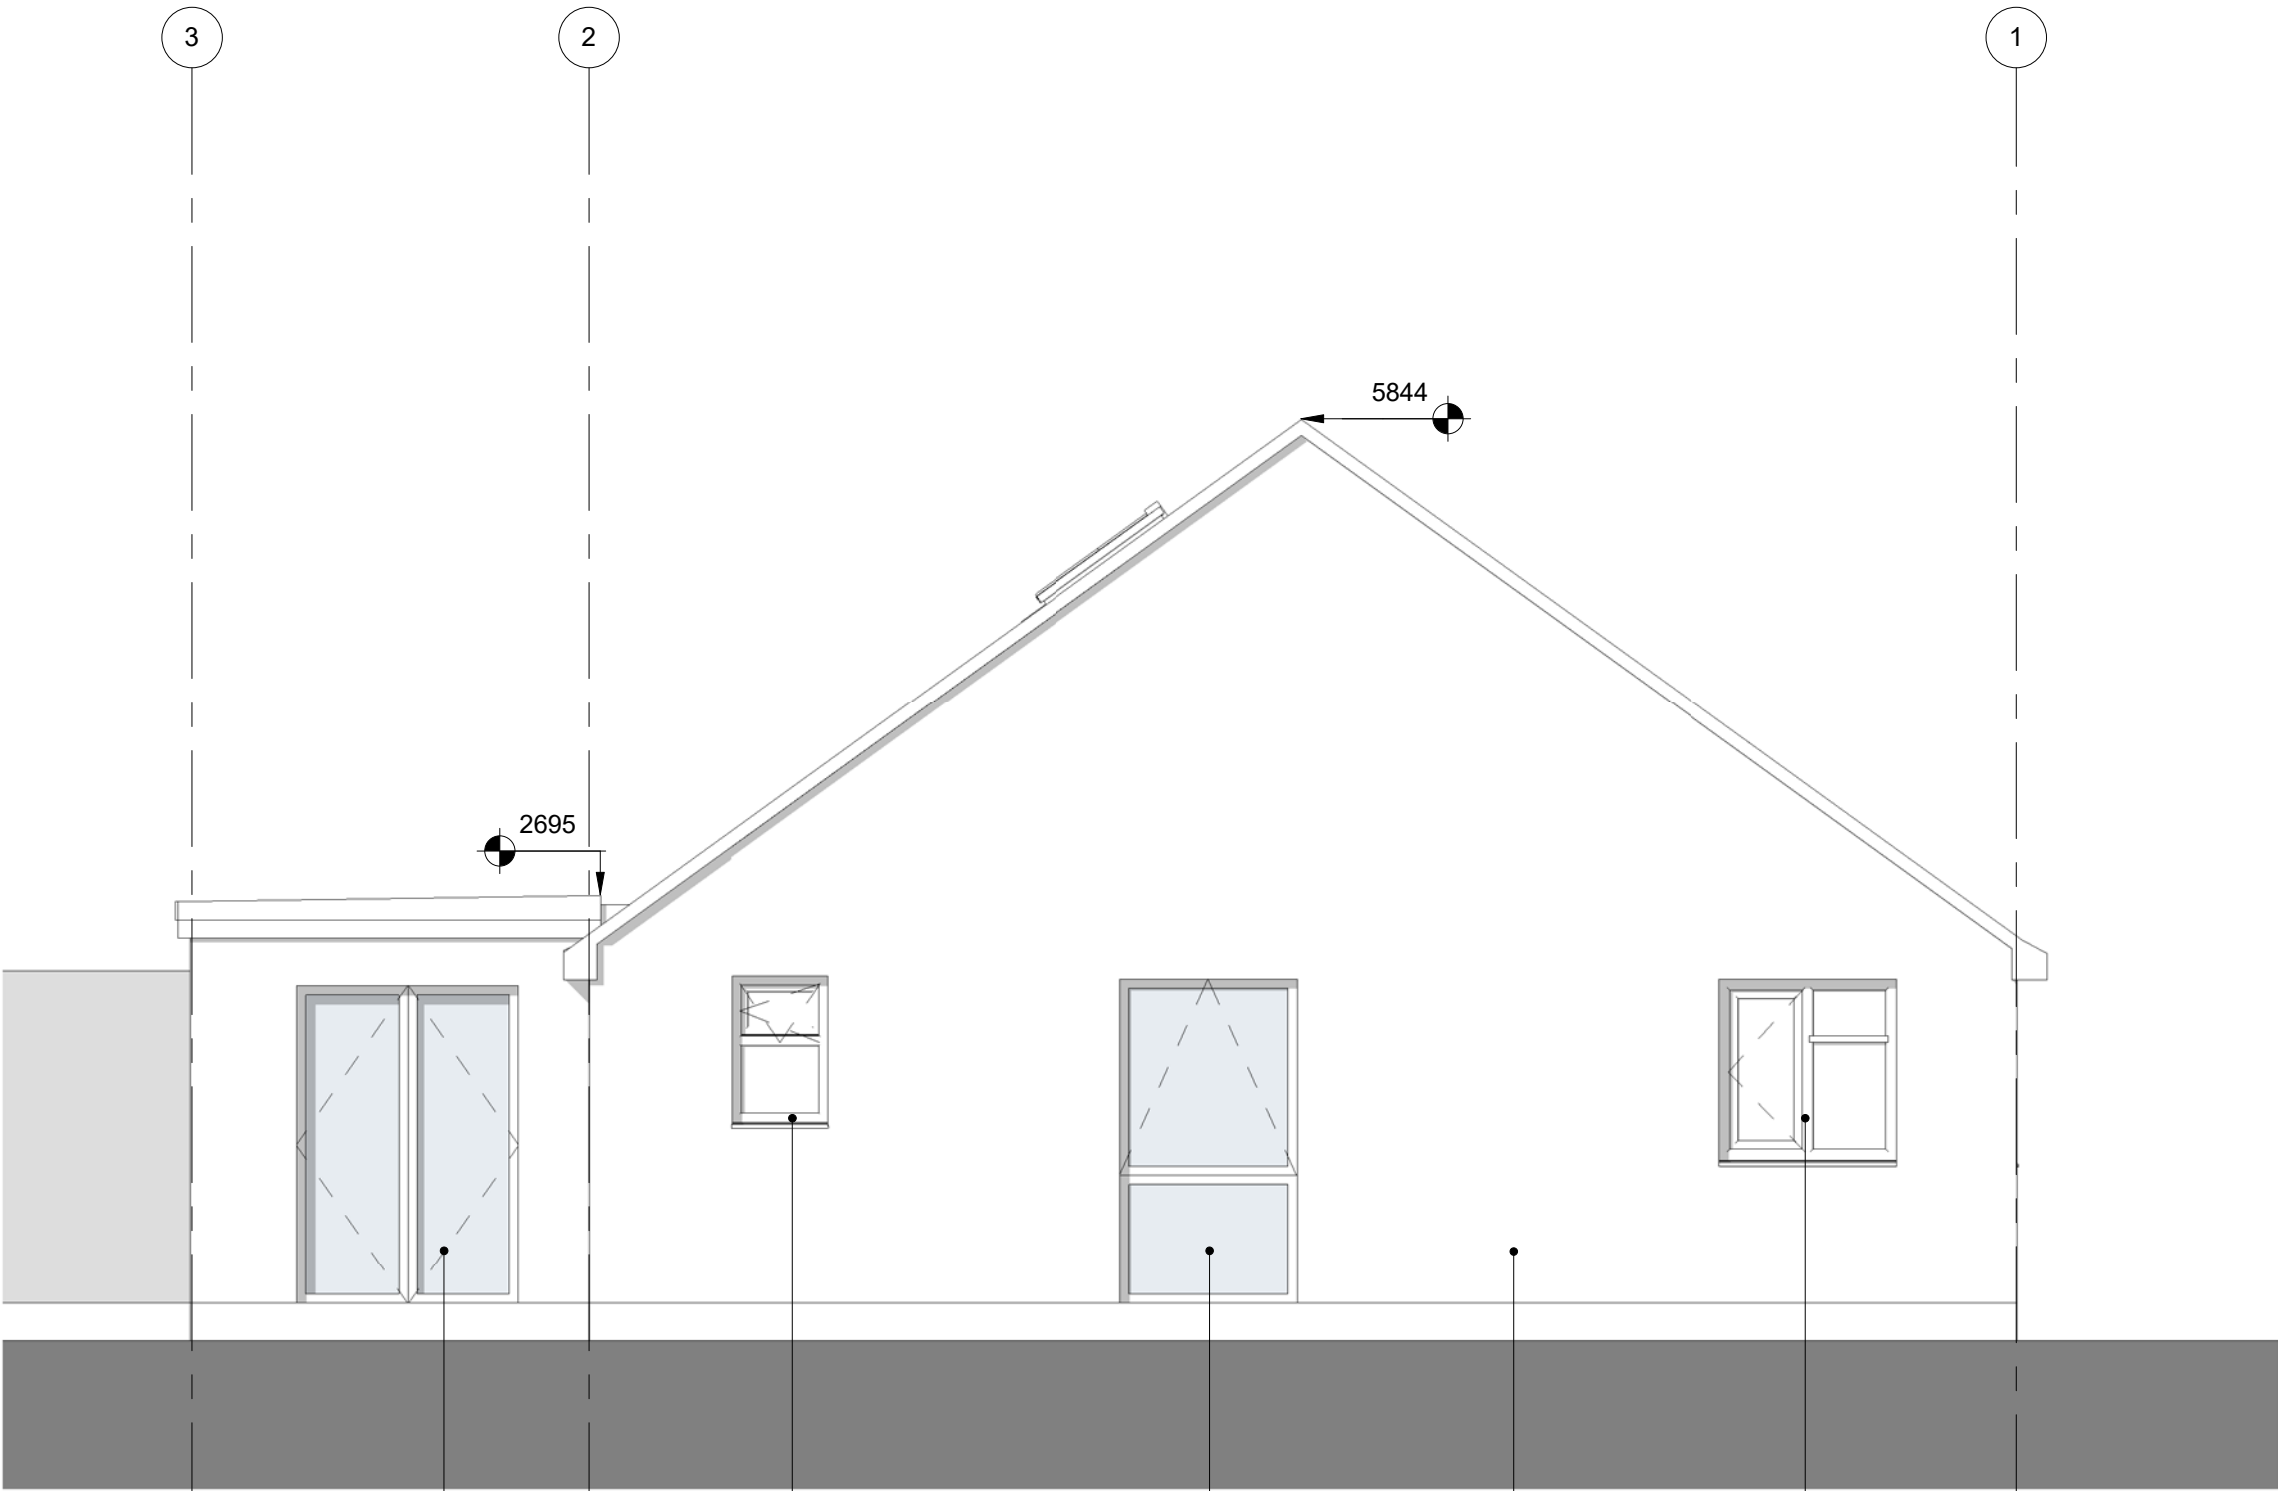

New Composite window system. RAL 7035

Existing window sprayed to match new windows: RAL 7035

New Composite window system. RAL 7035

New EWI applied with off-white rendered finish to match existing.

Existing window sprayed to match new windows: RAL 7035



Do not scale from drawings
All dimensions are in mm unless otherwise stated
All dimensions to be verified on site before proceeding with the work
Any discrepancies to be notified in writing to Architect immediately
All boundaries indicative only and to be confirmed by others

01	08.07.24	Issued for Planning	JW
REV	DATE	NOTES	INT

PLANNING

JW Architecture
69 Ninesprings Way, Hitchin, SG4 9NU

Job title
69 Ninesprings Way

Drawing title / location
Proposed West Elevation

drawn by	checked	scale at A3	status
JW	JW	1 : 50	PLANNING

project	drawing no	revision
23001	AP 0020 004	01

client
Wilcox

© 2023