


Do not scale from drawings
All dimensions are in mm unless otherwise stated
All dimensions to be verified on site before proceeding with the work
Any discrepancies to be notified in writing to Architect immediately
All boundaries indicative only and to be confirmed by others

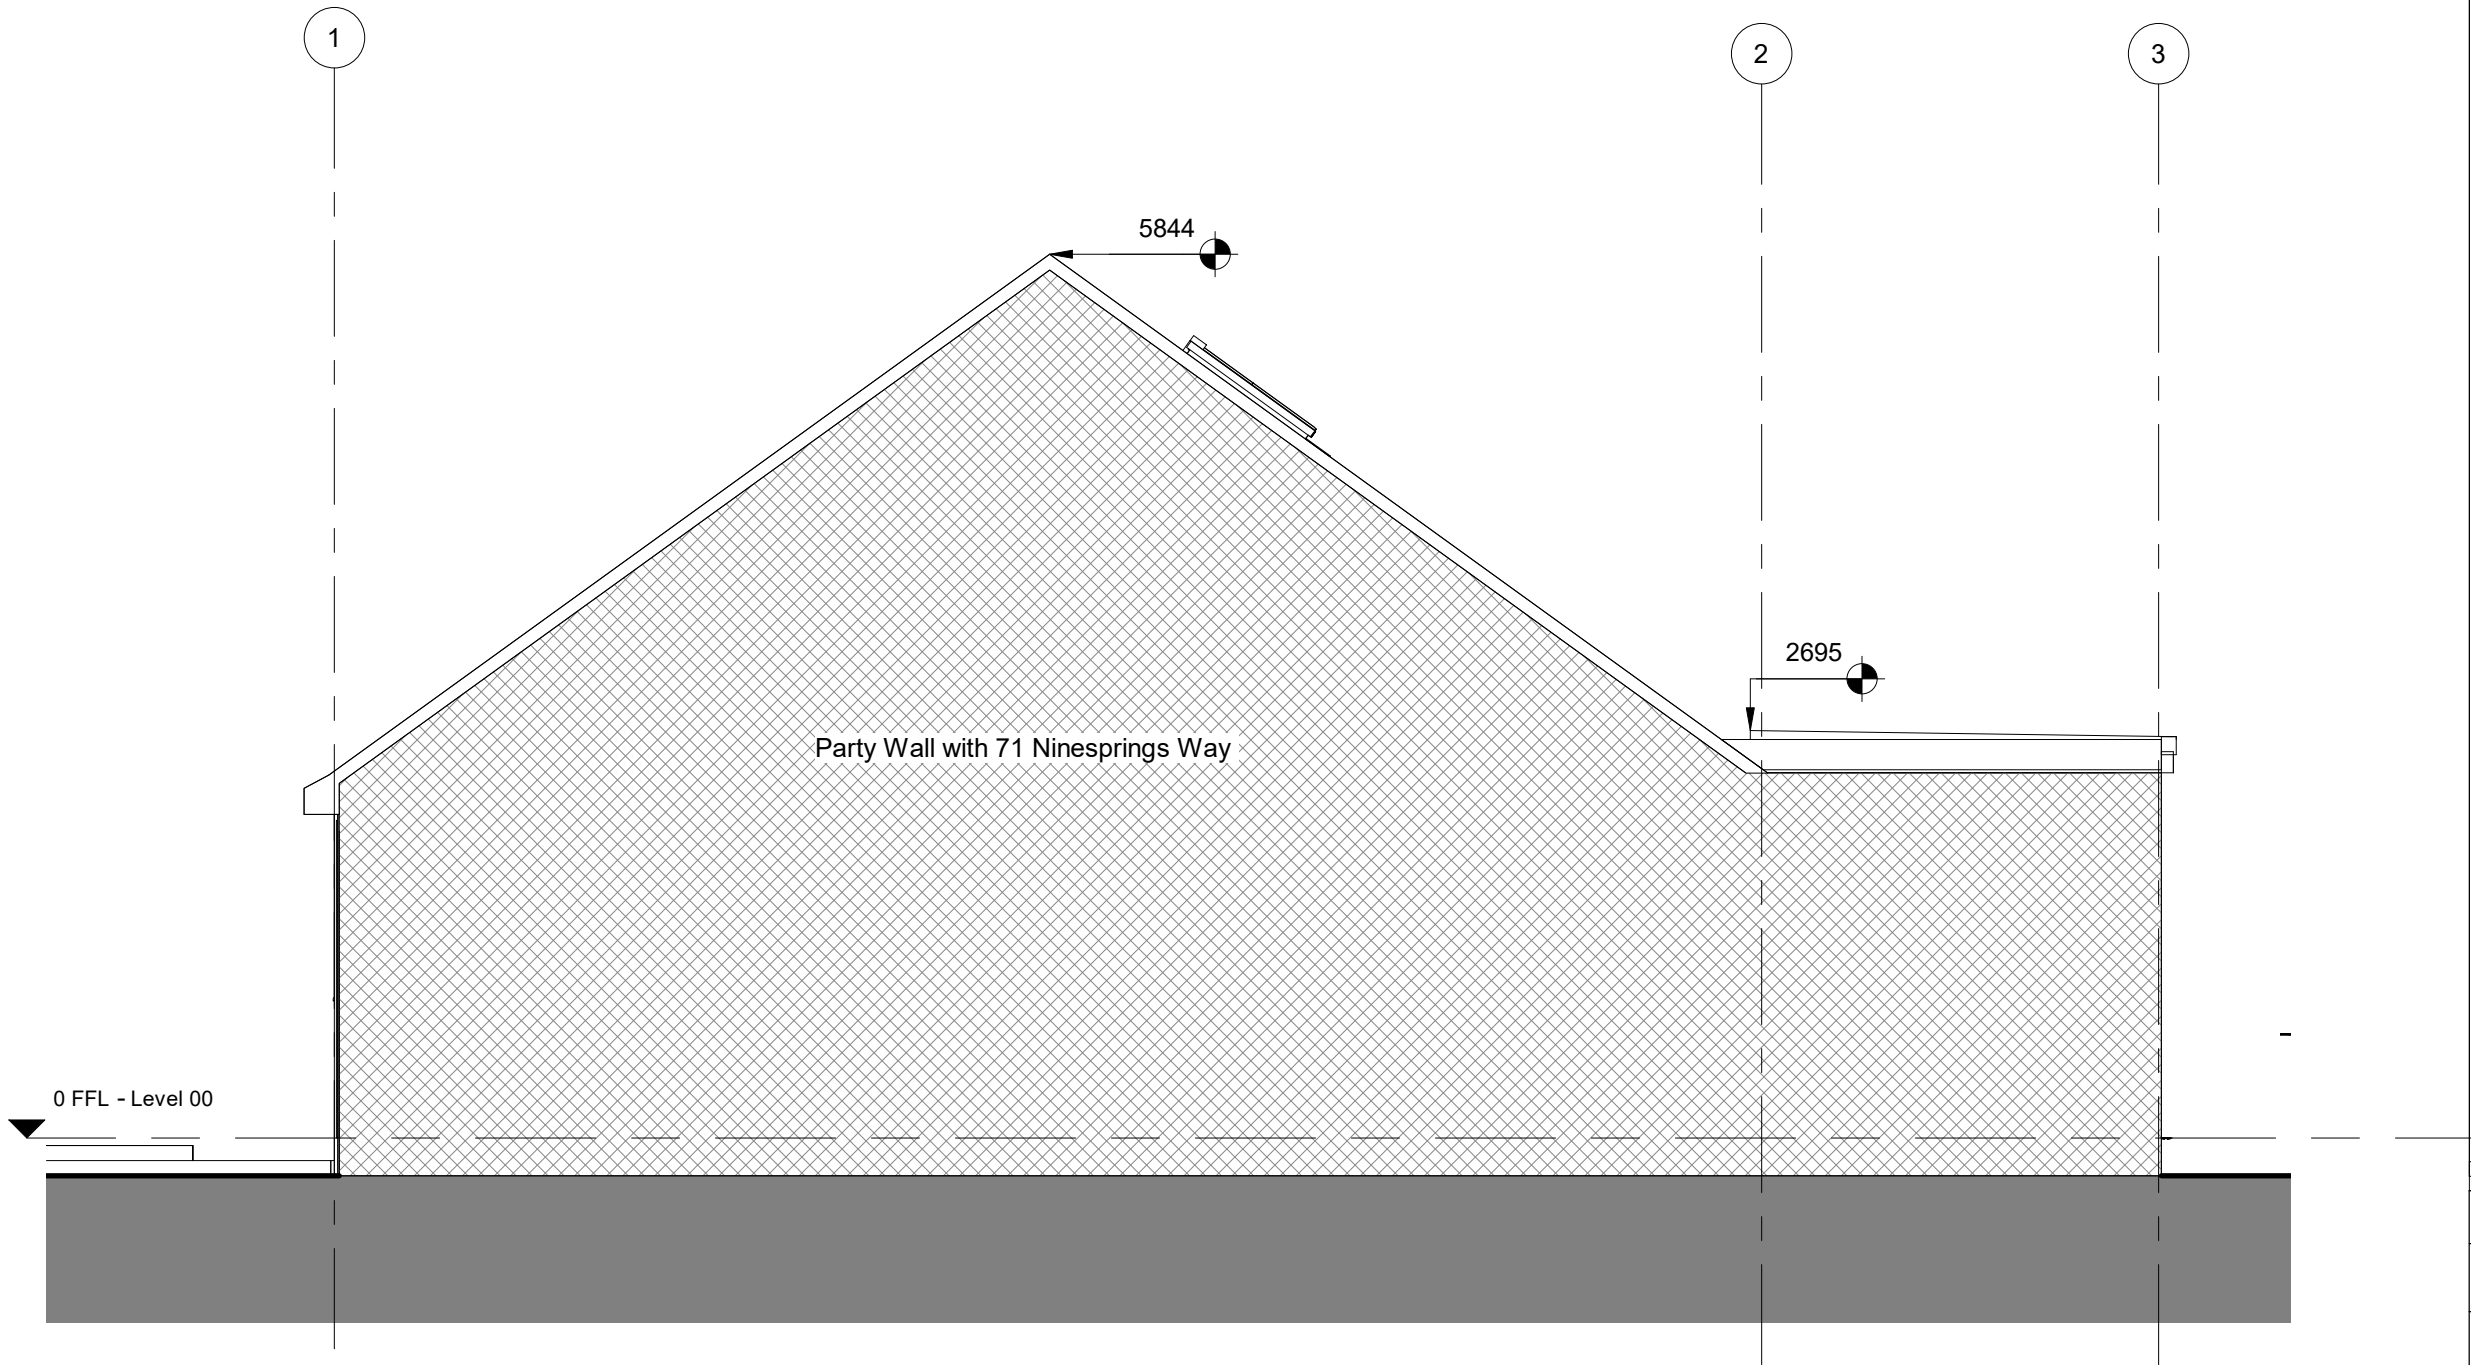

01	08.07.24	Issued for Planning		JW
REV	DATE	NOTES		INT
PLANNING				
JW Architecture				
69 Ninesprings Way, Hitchin, SG4 9NU				
Job title				
69 Ninesprings Way				
drawing title / location				
Proposed East Elevation				
drawn by	checked	scale at A3	status	
JW	JW	1 : 50	PLANNING	
project		drawing no		revision
23001		AP 0020 002		01
client				
Wilcox				
© 2023				