


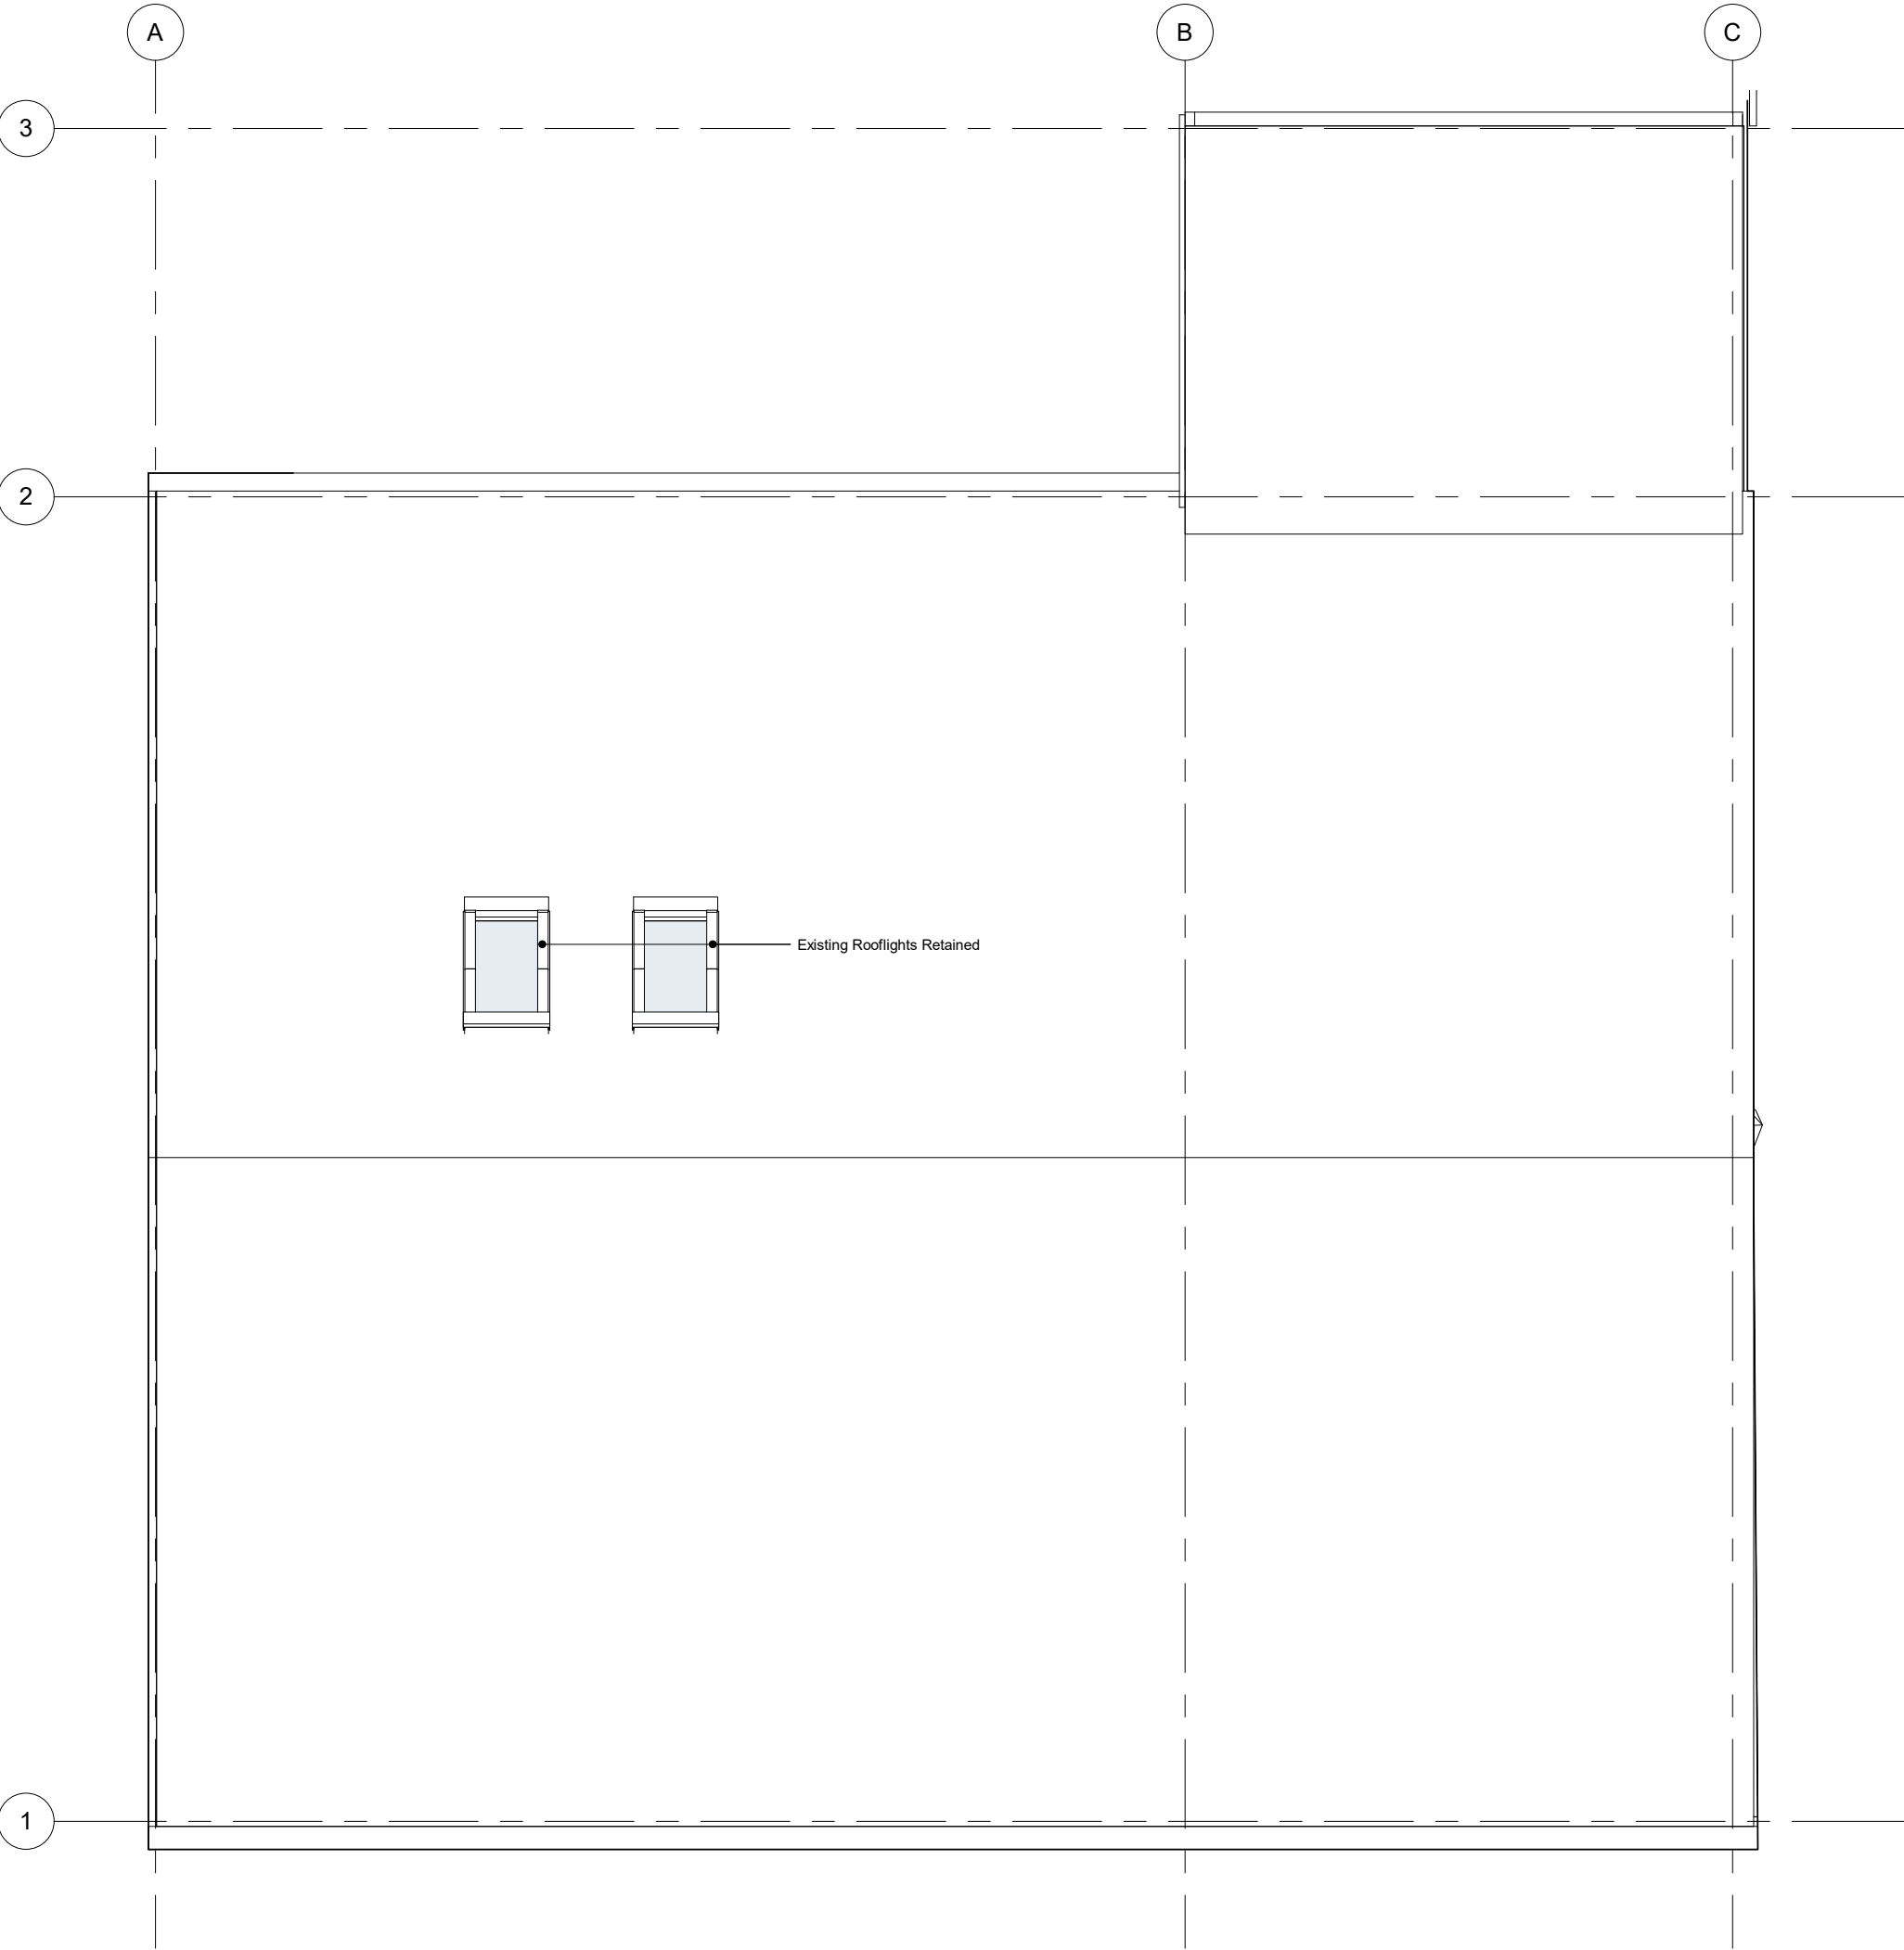

Do not scale from drawings
All dimensions are in mm unless otherwise stated
All dimensions to be verified on site before proceeding with the work
Any discrepancies to be notified in writing to Architect immediately
All boundaries indicative only and to be confirmed by others

01	08.07.24	Issued for Planning	JW
REV	DATE	NOTES	INT

PLANNING

JW Architecture

69 Ninesprings Way, Hitchin, SG4 9NU

job title

69 Ninesprings Way

drawing title / location

Proposed Roof Plan

drawn by	checked	scale at A3	status
JW	JW	1 : 50	PLANNING

project	drawing no	revision
23001	AP 0010 003	01

client
Wilcox

© 2023