


Do not scale from drawings
All dimensions are in mm unless otherwise stated
All dimensions to be verified on site before proceeding with the work
Any discrepancies to be notified in writing to Architect immediately
All boundaries indicative only and to be confirmed by others

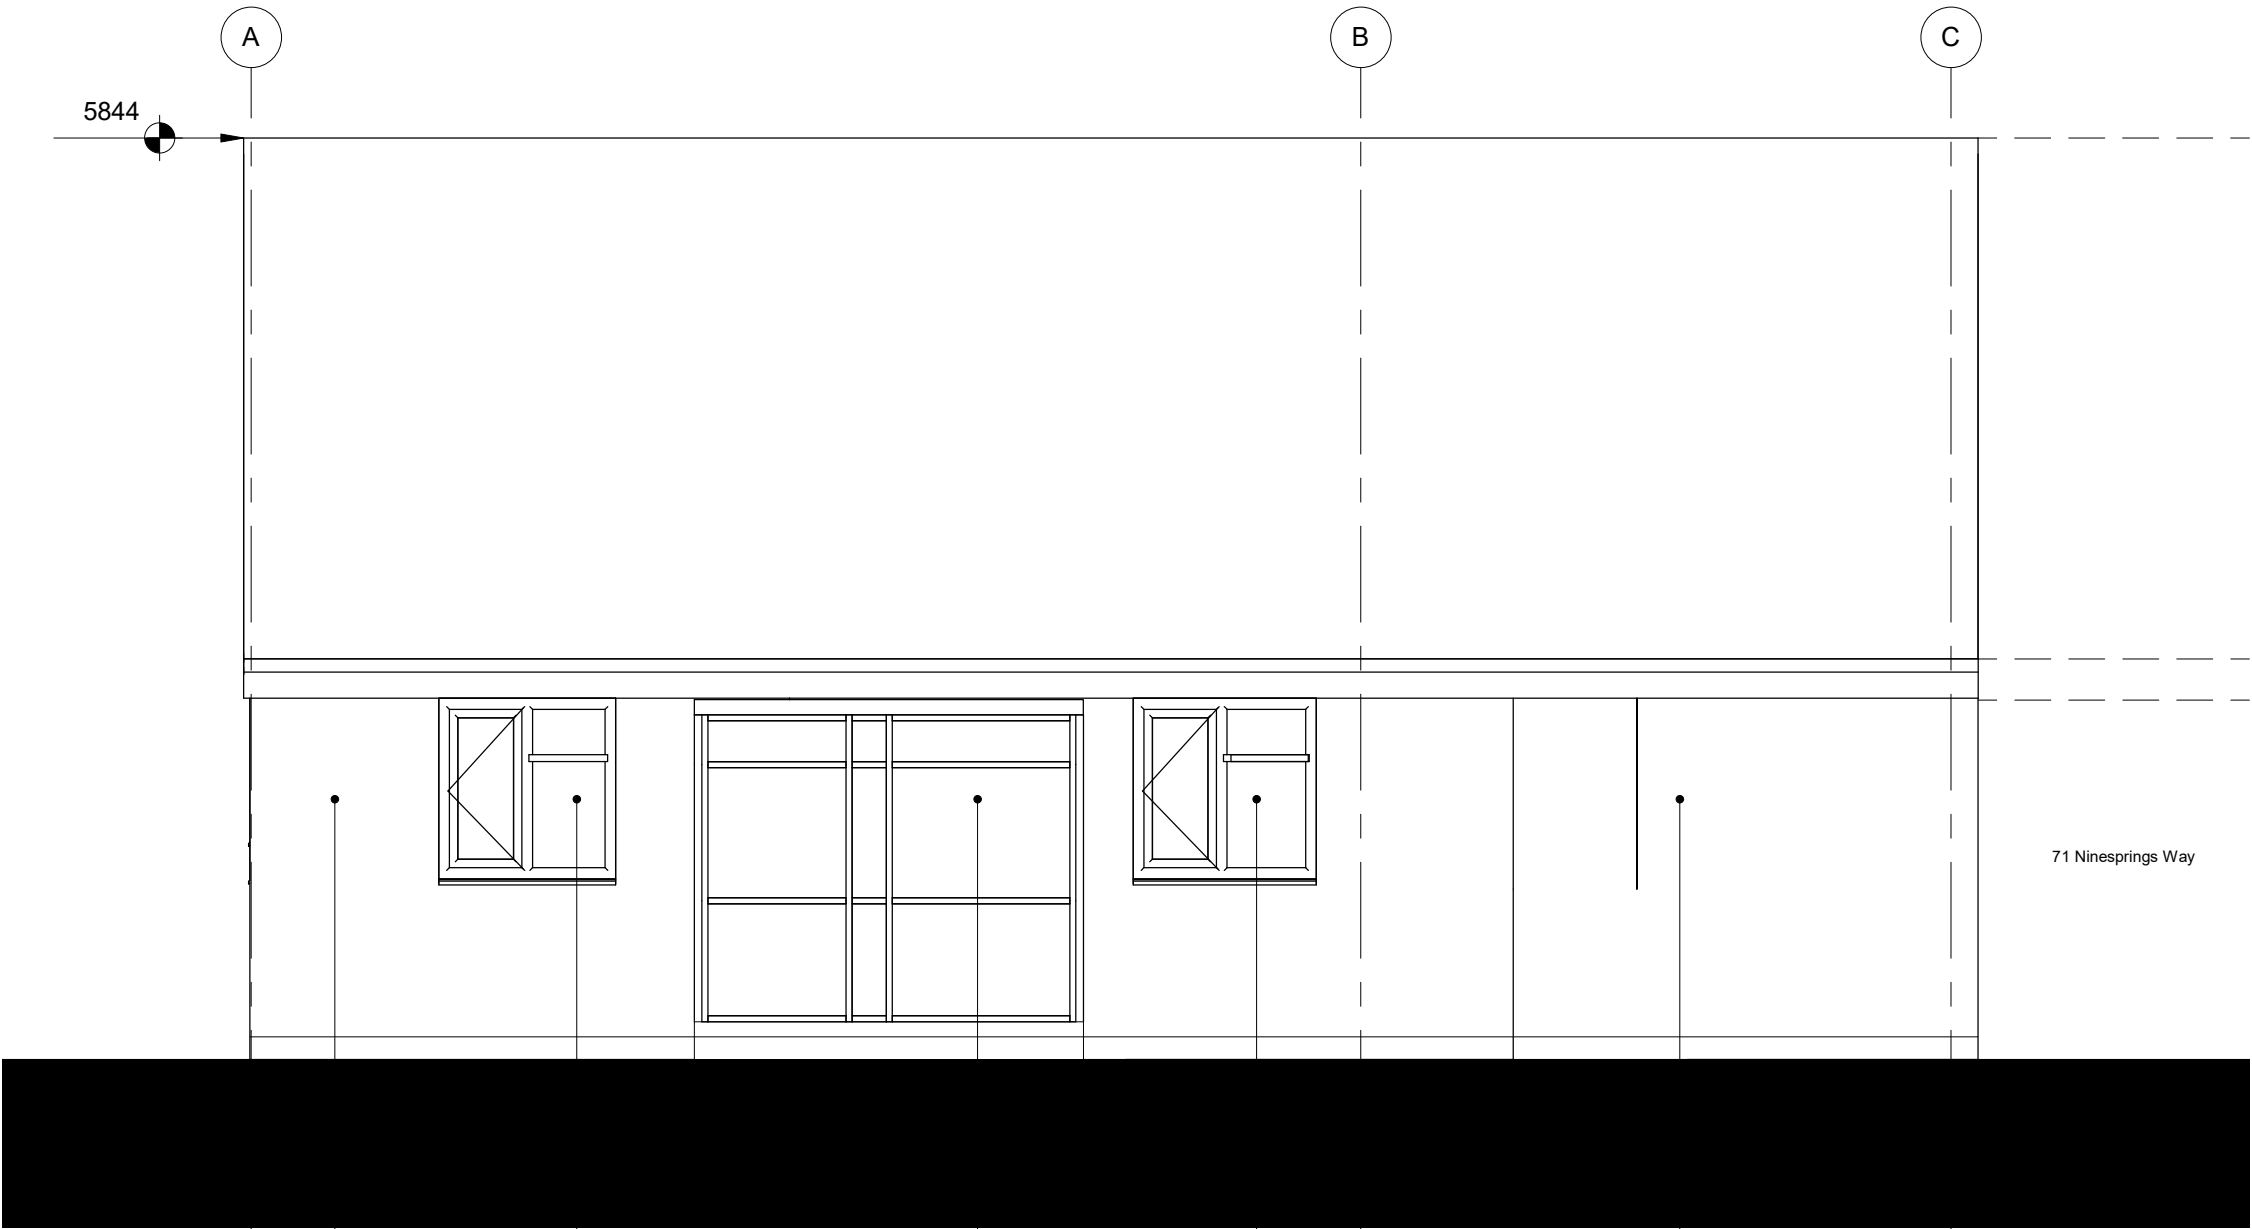

Existing off-white
pebble dash painted
render

Existing white UPVC
Window.

Existing white UPVC
porch/door.

Existing white UPVC
Window.

Existing white UPVC
Window.

01	26.03.24	First Issue	JW
REV	DATE	NOTES	INT

Stage 03

JW Architecture
69 Ninesprings Way, Hitchin, SG4 9NU

job title
69 Ninesprings Way

drawing title / location
Existing South Elevation

drawn by	checked	scale at A3	status
JW	JW	1 : 50	INFORMATION

project	drawing no	revision
23001	AL 0100 006	01

client
Wilcox

© 2023