



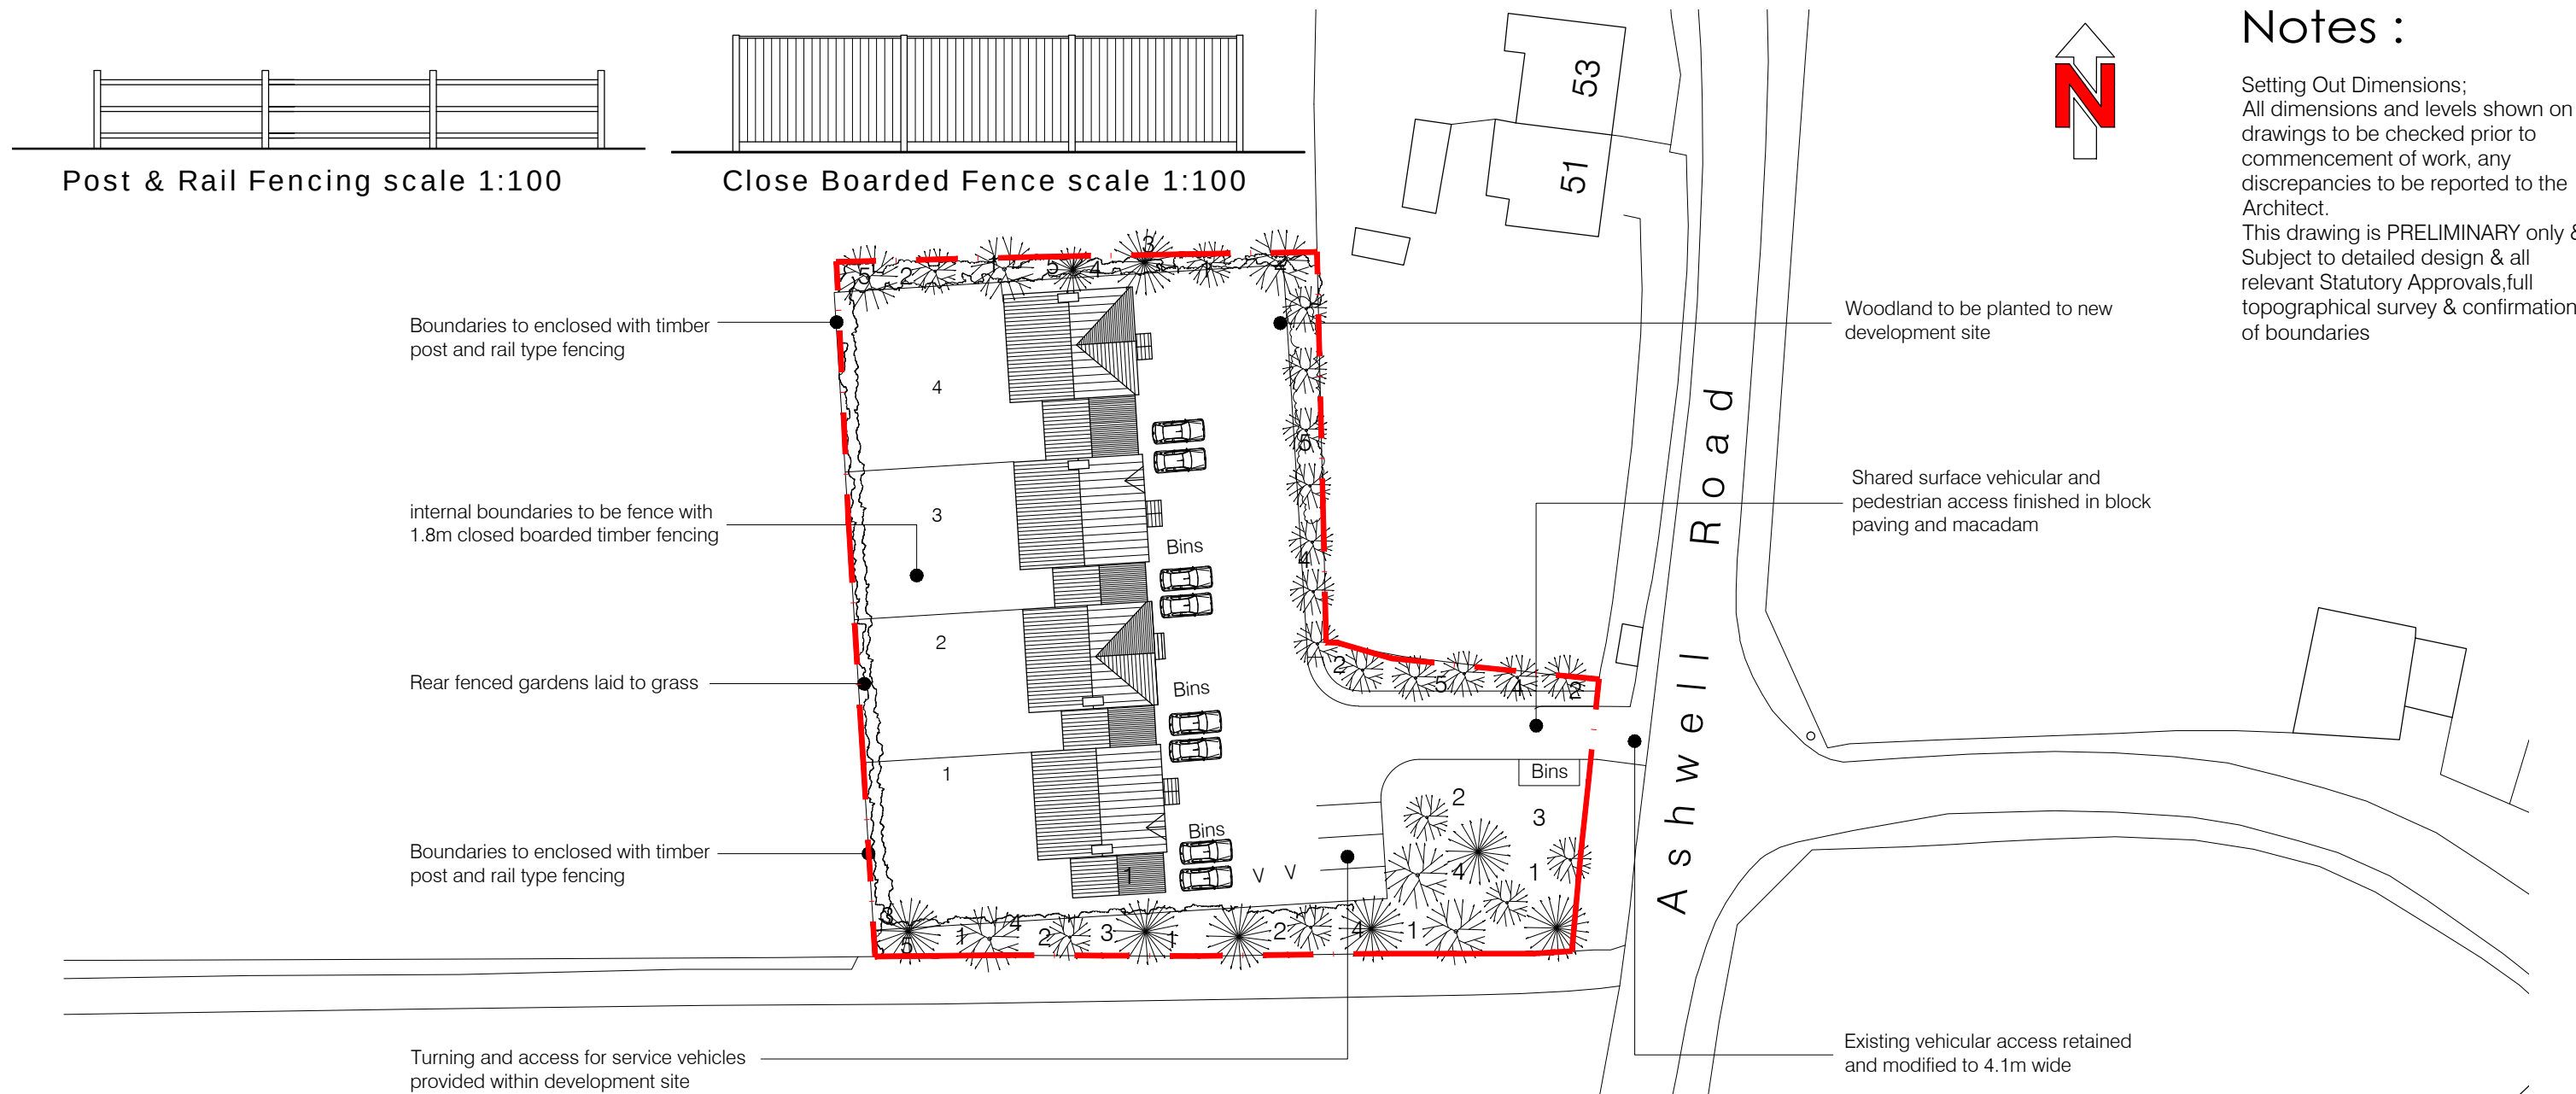

Site Plan scale 1:500

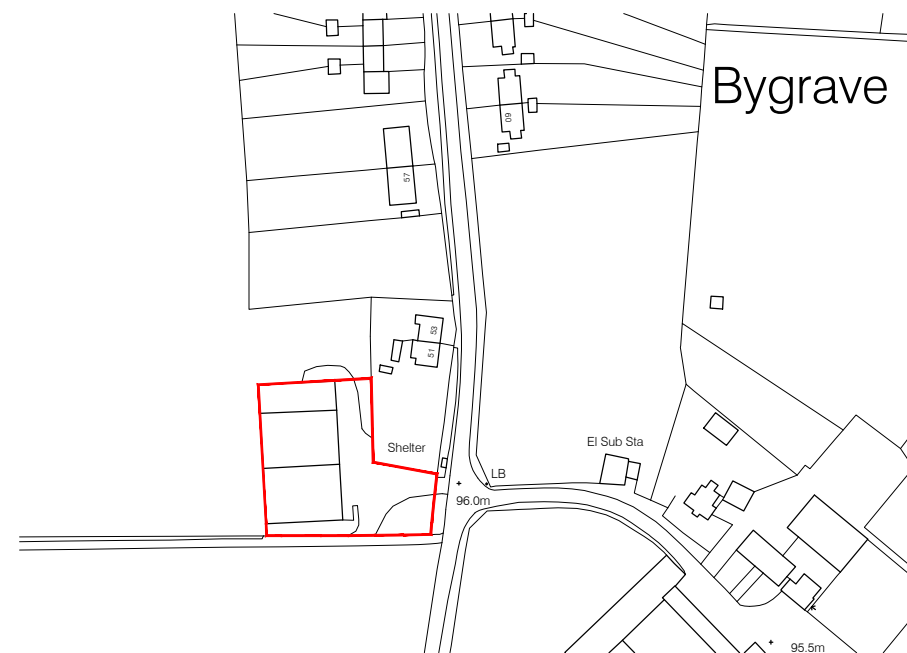


Site Location Plan scale 1:1250

SCHEDULE OF AREAS

Site Area Approx 2260sqm			
Units	Area	Beds	Parking
1	140sqm	3	3
2	140sqm	3	3
3	140sqm	3	3
Garden Amenity approx 100sqm			
Visitor parking 2			

PLANTING SCHEDULE

1	Lawns and curtilage areas	Grassed
2	Curtilage areas	Willow
3	Curtilage areas	Alder
4	Curtilage areas	Rowan
5	Curtilage areas	Hazel

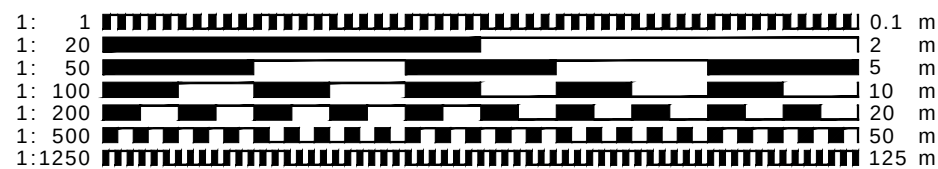

Notes :

Setting Out Dimensions;
All dimensions and levels shown on drawings to be checked prior to commencement of work, any discrepancies to be reported to the Architect.
This drawing is PRELIMINARY only & Subject to detailed design & all relevant Statutory Approvals,full topographical survey & confirmation of boundaries



preliminary

This drawing is protected under © copy right



CONTRACT
Proposed Dwellings to Land off
Ashwell Road, Manor Farm
Bygrave, Hertfordshire

DRAWING TITLE
Hard Landscape & Boundary Details

SCALE varies@A3 DRAWING NUMBER REVISION

DATE Feb 2022 P10 A

DRAWN JEI

JOB NUMBER JN-02 CHECKED BY

redshed design 47 Hoo Road Meppershall Bedfordshire sg17 5lp
telephone: 01462 817075, 07884008970 fax: 01462 807175
e-mail: james@redsheddesign.co.uk www.redsheddesign.co.uk