




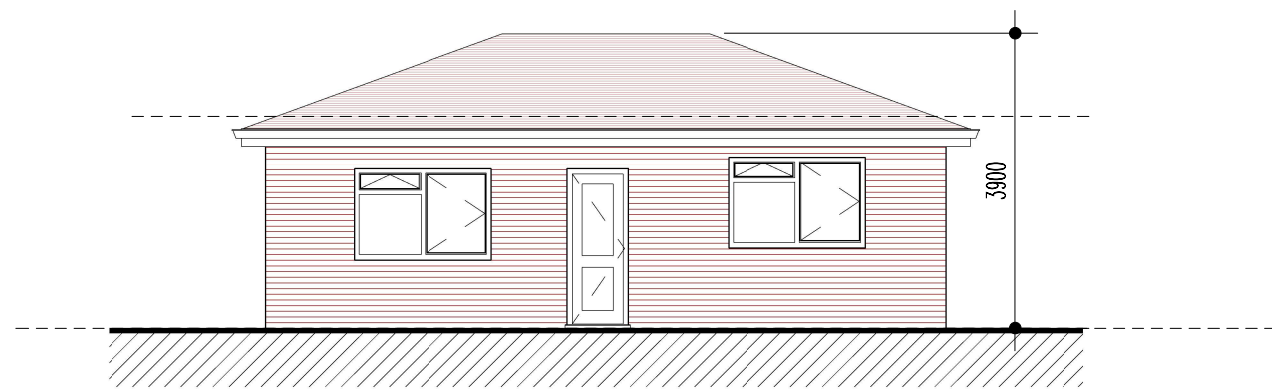


proposed front elevation

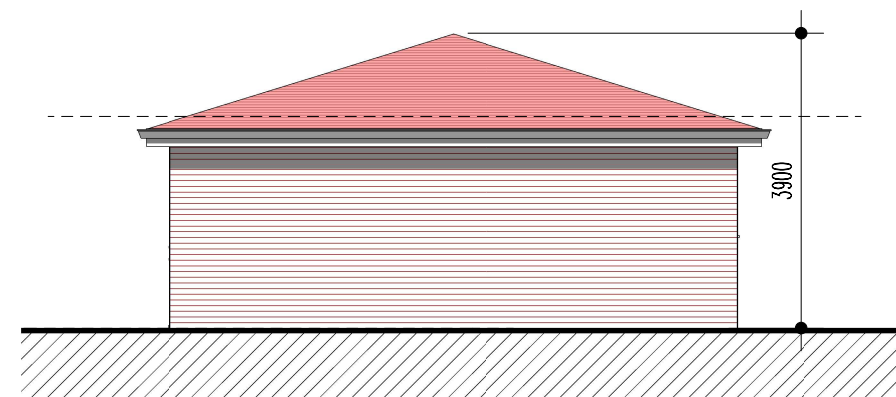


proposed side elevation

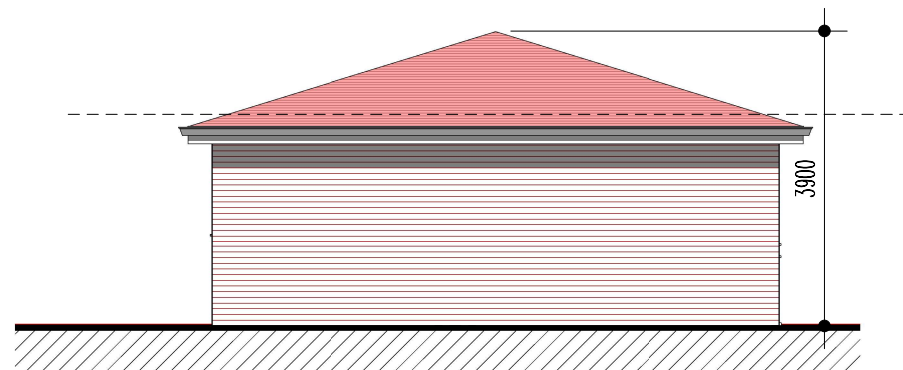

proposed side elevation

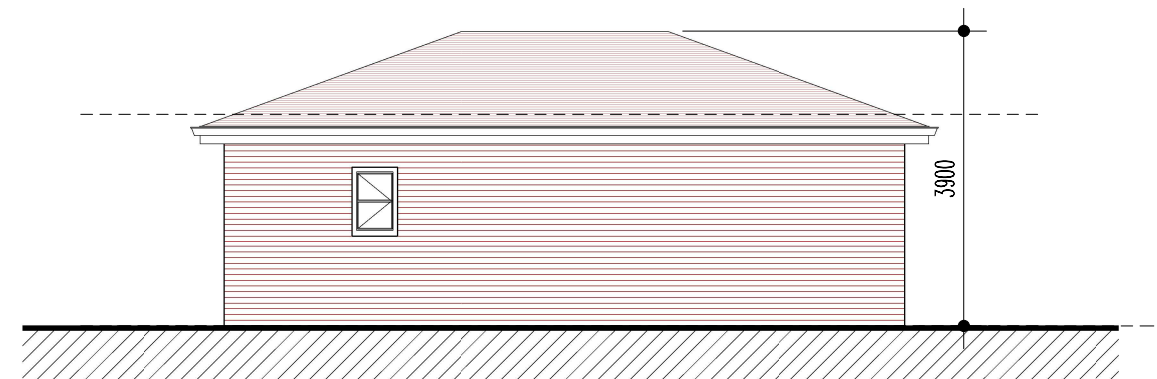

proposed rear elevation

 

VISUAL SCALE 1:100 @ A3

PLAN & BUILD



Ph. 07816611144

email: shamshadali@hotmail.co.uk

ADDRESS: 245 CAMBRIDGE ROAD, HITCHIN, SG4 0JS

TITLE PROPOSED ELEVATIONS

PROJECT: ERECTION OF OUTBUILDING IN REAR GARDEN

Drawing number

P-102

Scale

1 : 100

A3

09/07/2024 11:18:25