

NOTES

Refer to figured dimensions only- do not scale from this drawing.

All dimensions are to be checked on site and any discrepancies raised with the Architect.

86.20




SITE SECTION AA

1:100

18a & 18b Mill Barns


Listed Barn

Barn for Conversion

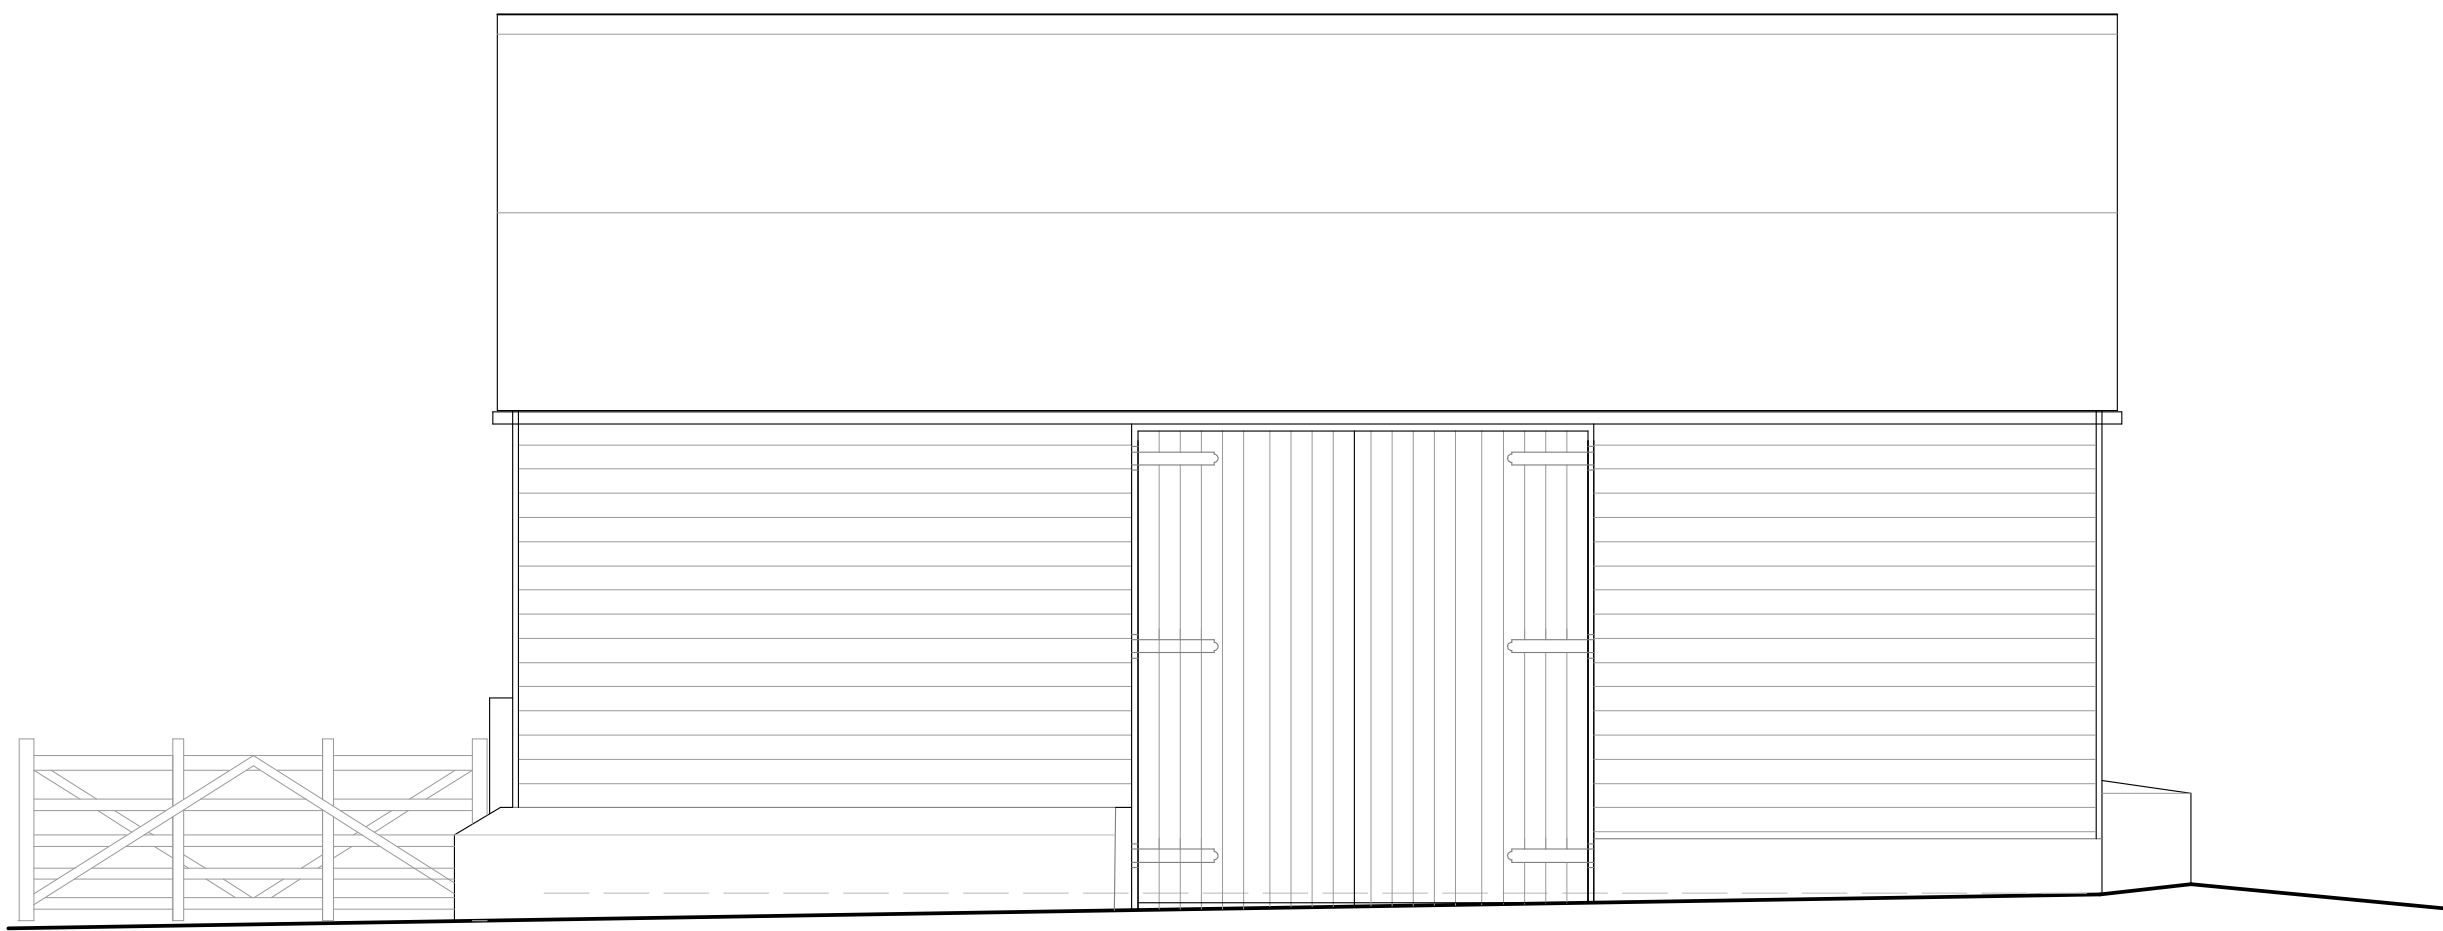


EAST ELEVATION

1:50

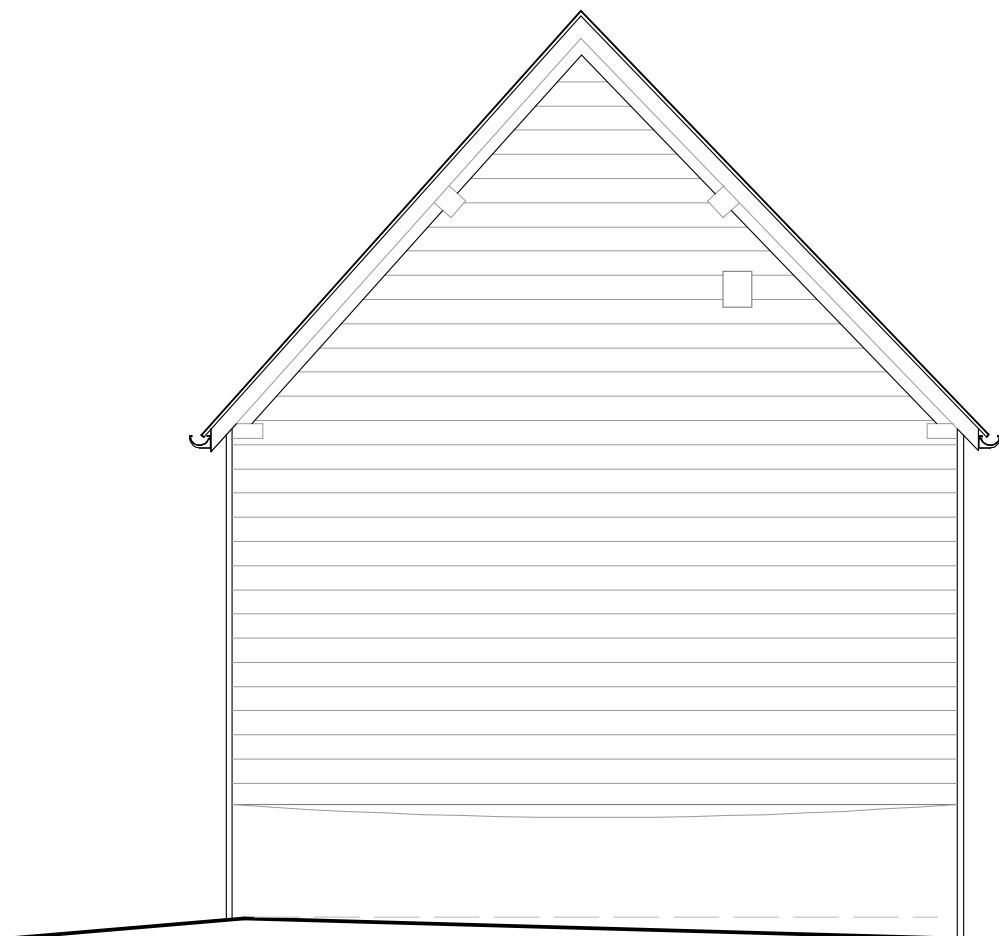


SOUTH ELEVATION

1:50

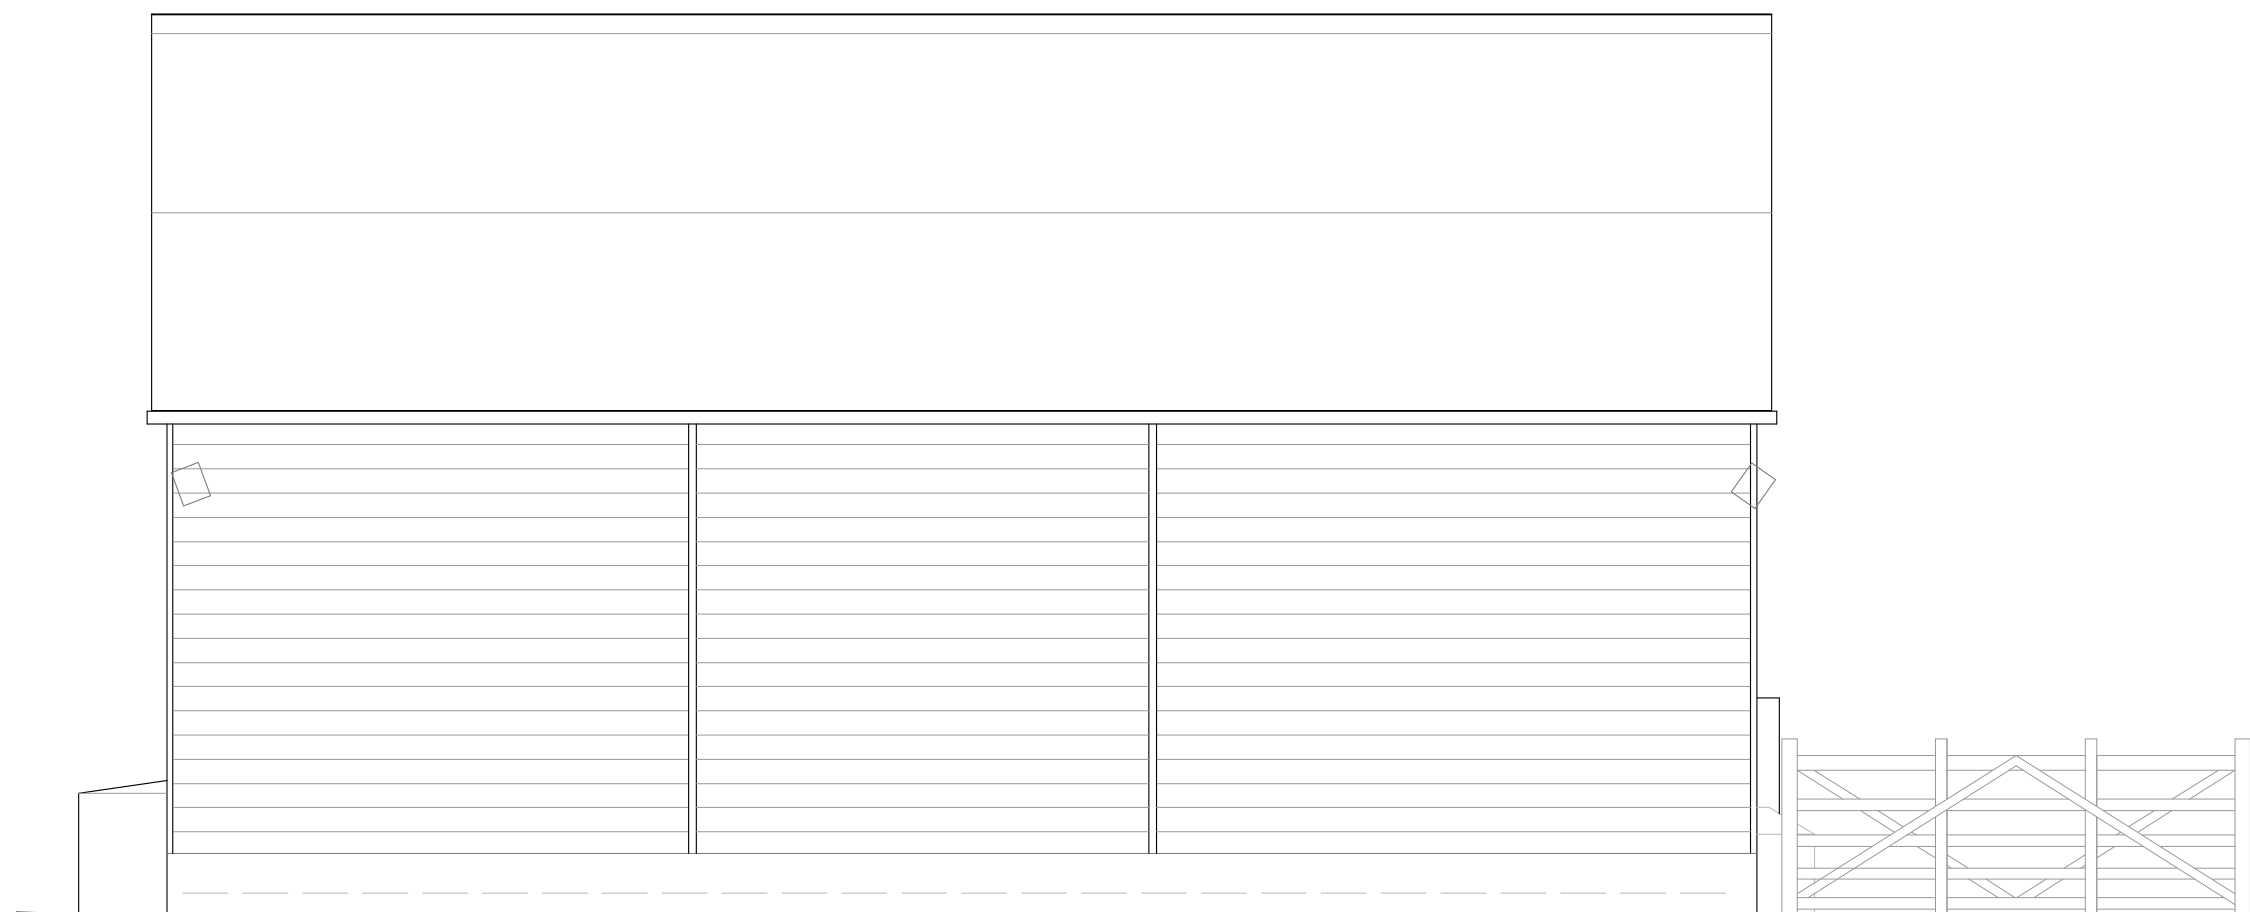

WEST ELEVATION

1:50

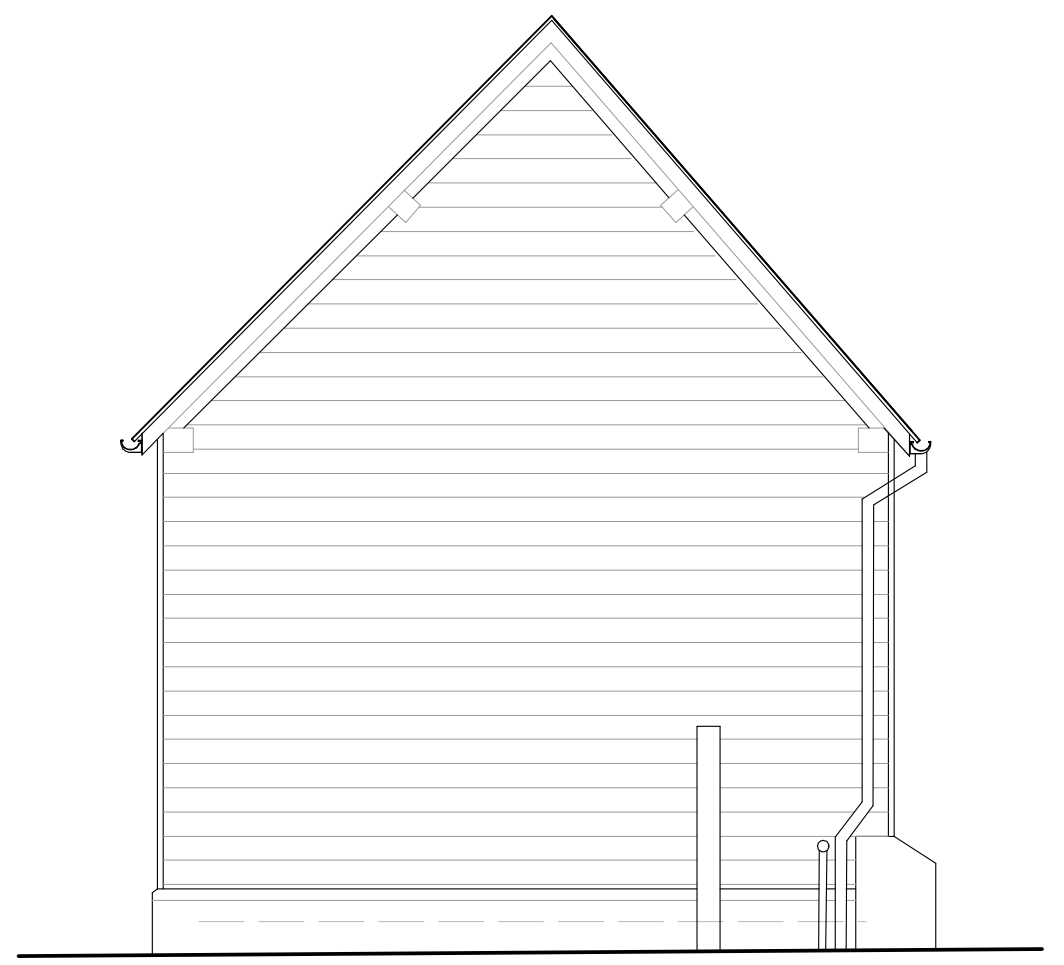

NORTH ELEVATION

1:50

86.20

SITE SECTION BB

1:100

Barn for Conversion

Boundary Wall

Ash Tree

Neighbouring Double Garage



PROJECT
MILL BARNs, WHITWELL, HERTFORDSHIRE

DRAWING TITLE
ELEVATIONS AS EXISTING

DATE
JUNE 2025

SHEET SIZE
A1

PROJECT REF
1944-1

DRAWING NO
021

REVISION
A

MICHAEL DALES PARTNERSHIP LTD
65 Hermitage Road
Hitchin
Hertfordshire
SG5 1AT

01462 230803 | 01494 257270
mail@mdparchitects.uk | www.mdparchitects.uk
© Reserved on all drawings and designs



mdp
ARCHITECTS