

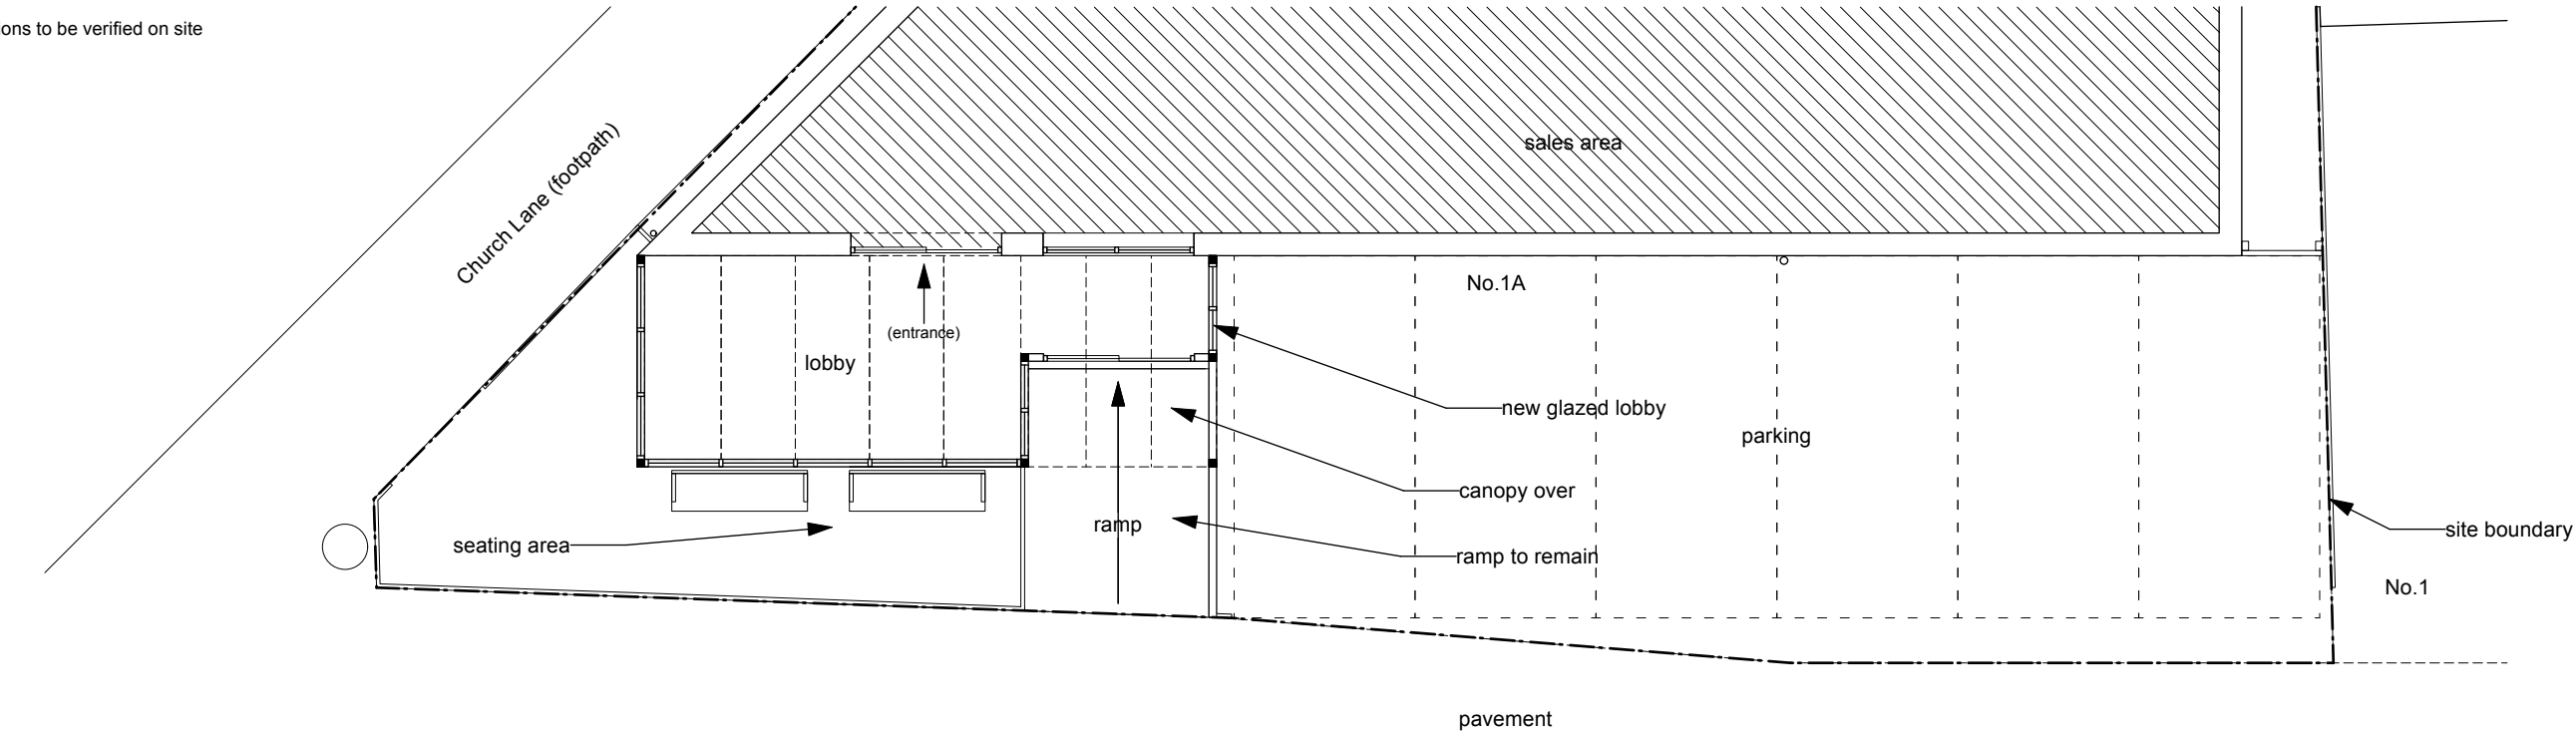


CAN BE SCALED FOR PLANNING PURPOSES ONLY
All dimensions to be verified on site

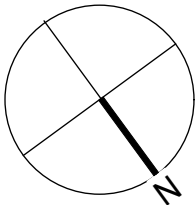


Proposed Ground Floor Plan (1:100)

CLAGGY ROAD

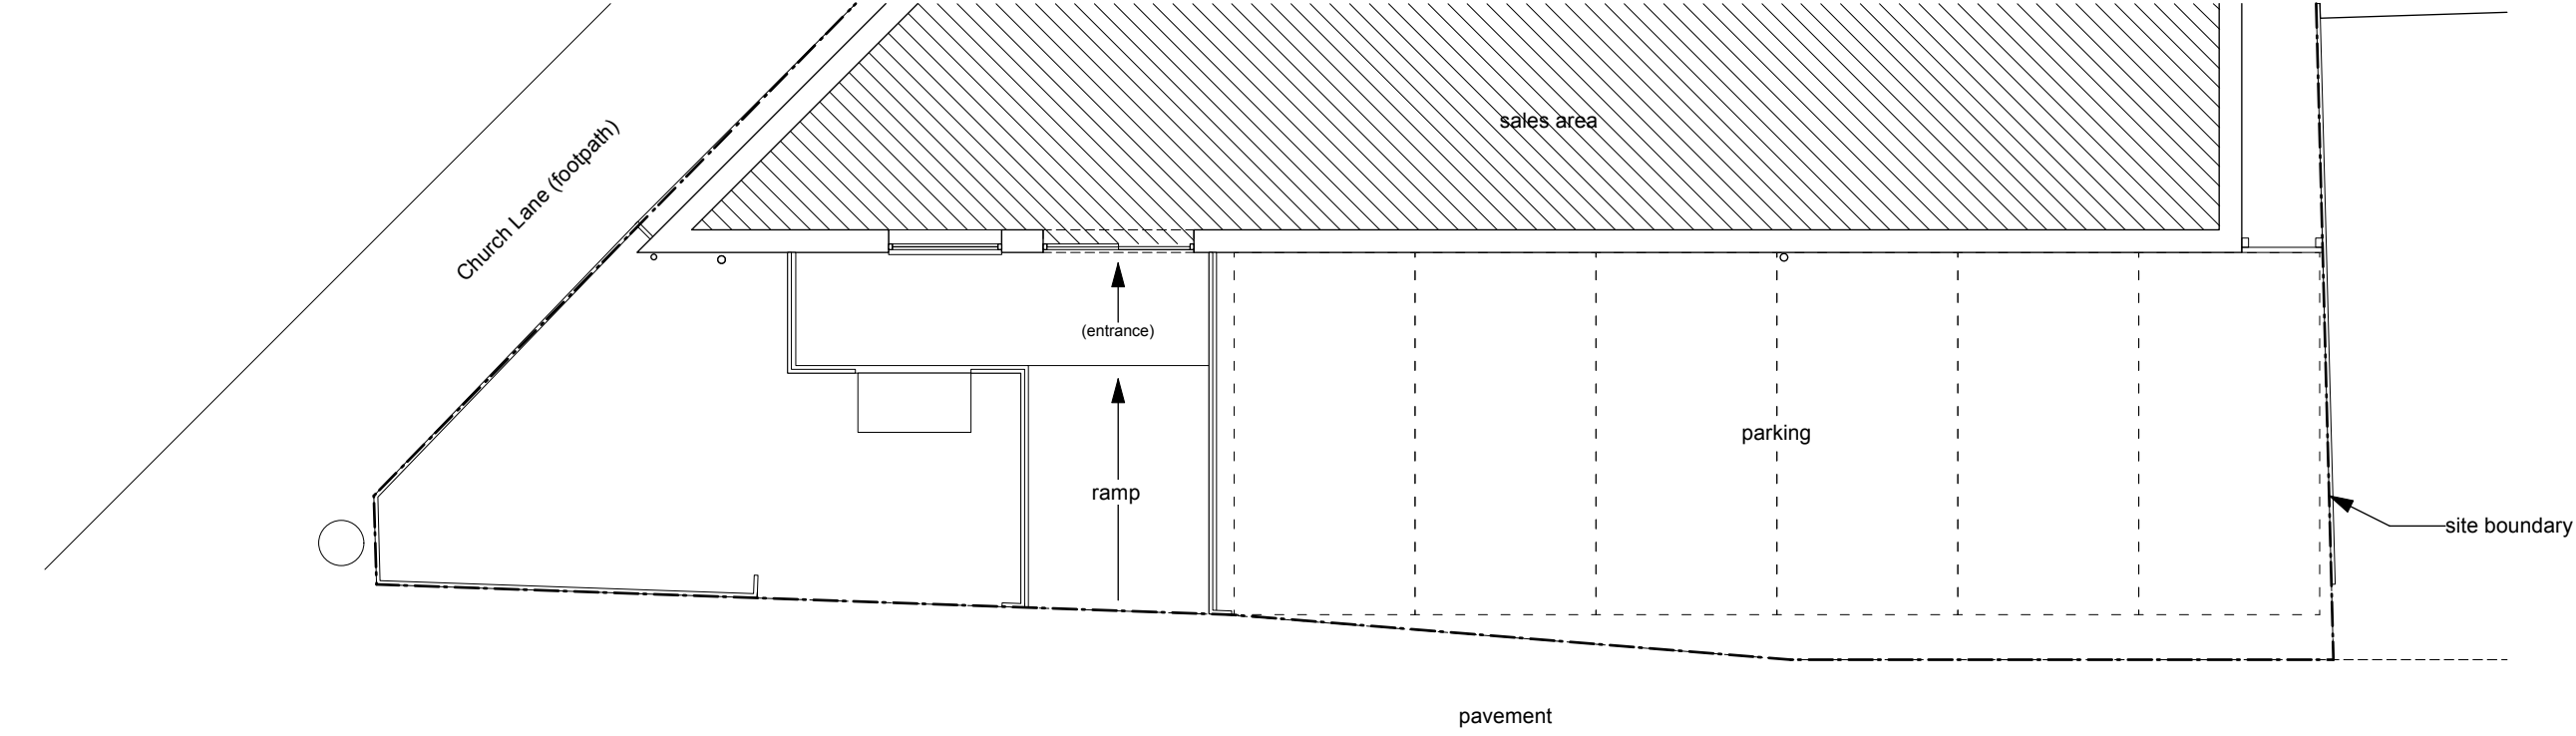

Existing Ground Floor Plan (1:100)

CLAGGY ROAD

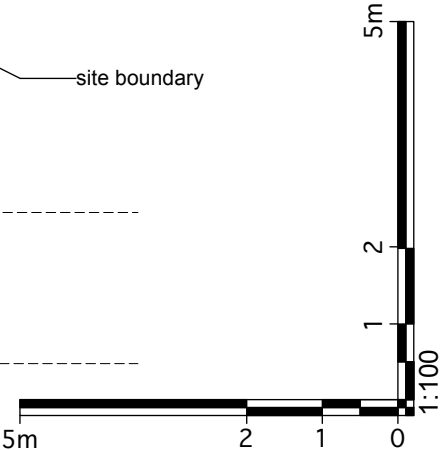

FOR PLANNING APPLICATION PURPOSES ONLY

This drawing has been produced for the applicant for the project/site named below and is submitted as part of a planning/permitted development application relating to this site name only and is not intended for use by any other person or organisation or for any other purpose.

revision	description	date
----------	-------------	------

project	1A Claggy Road, Kimpton	title	Ex. & Prop. Floor Plans
job no.	388	dwg. no./rev/status	PL003
scale	1:100 @ A3	date	December 2025