


NOTES

- 1. BRICKWORK TO MATCH EXISTING
- 2. TILES TO MATCH EXISTING AND NEW FLAT ROOF
- 3. WINDOWS AND DOORS TO MATCH EXISTING
- 4. FOR MATERIALS AND NOTES SEE SEPERATE SPECIFICATION SHEETS
- 5. ALL DIMENSIONS TO BE CHECKED ON SITE PRIOR TO CONSTRUCTION

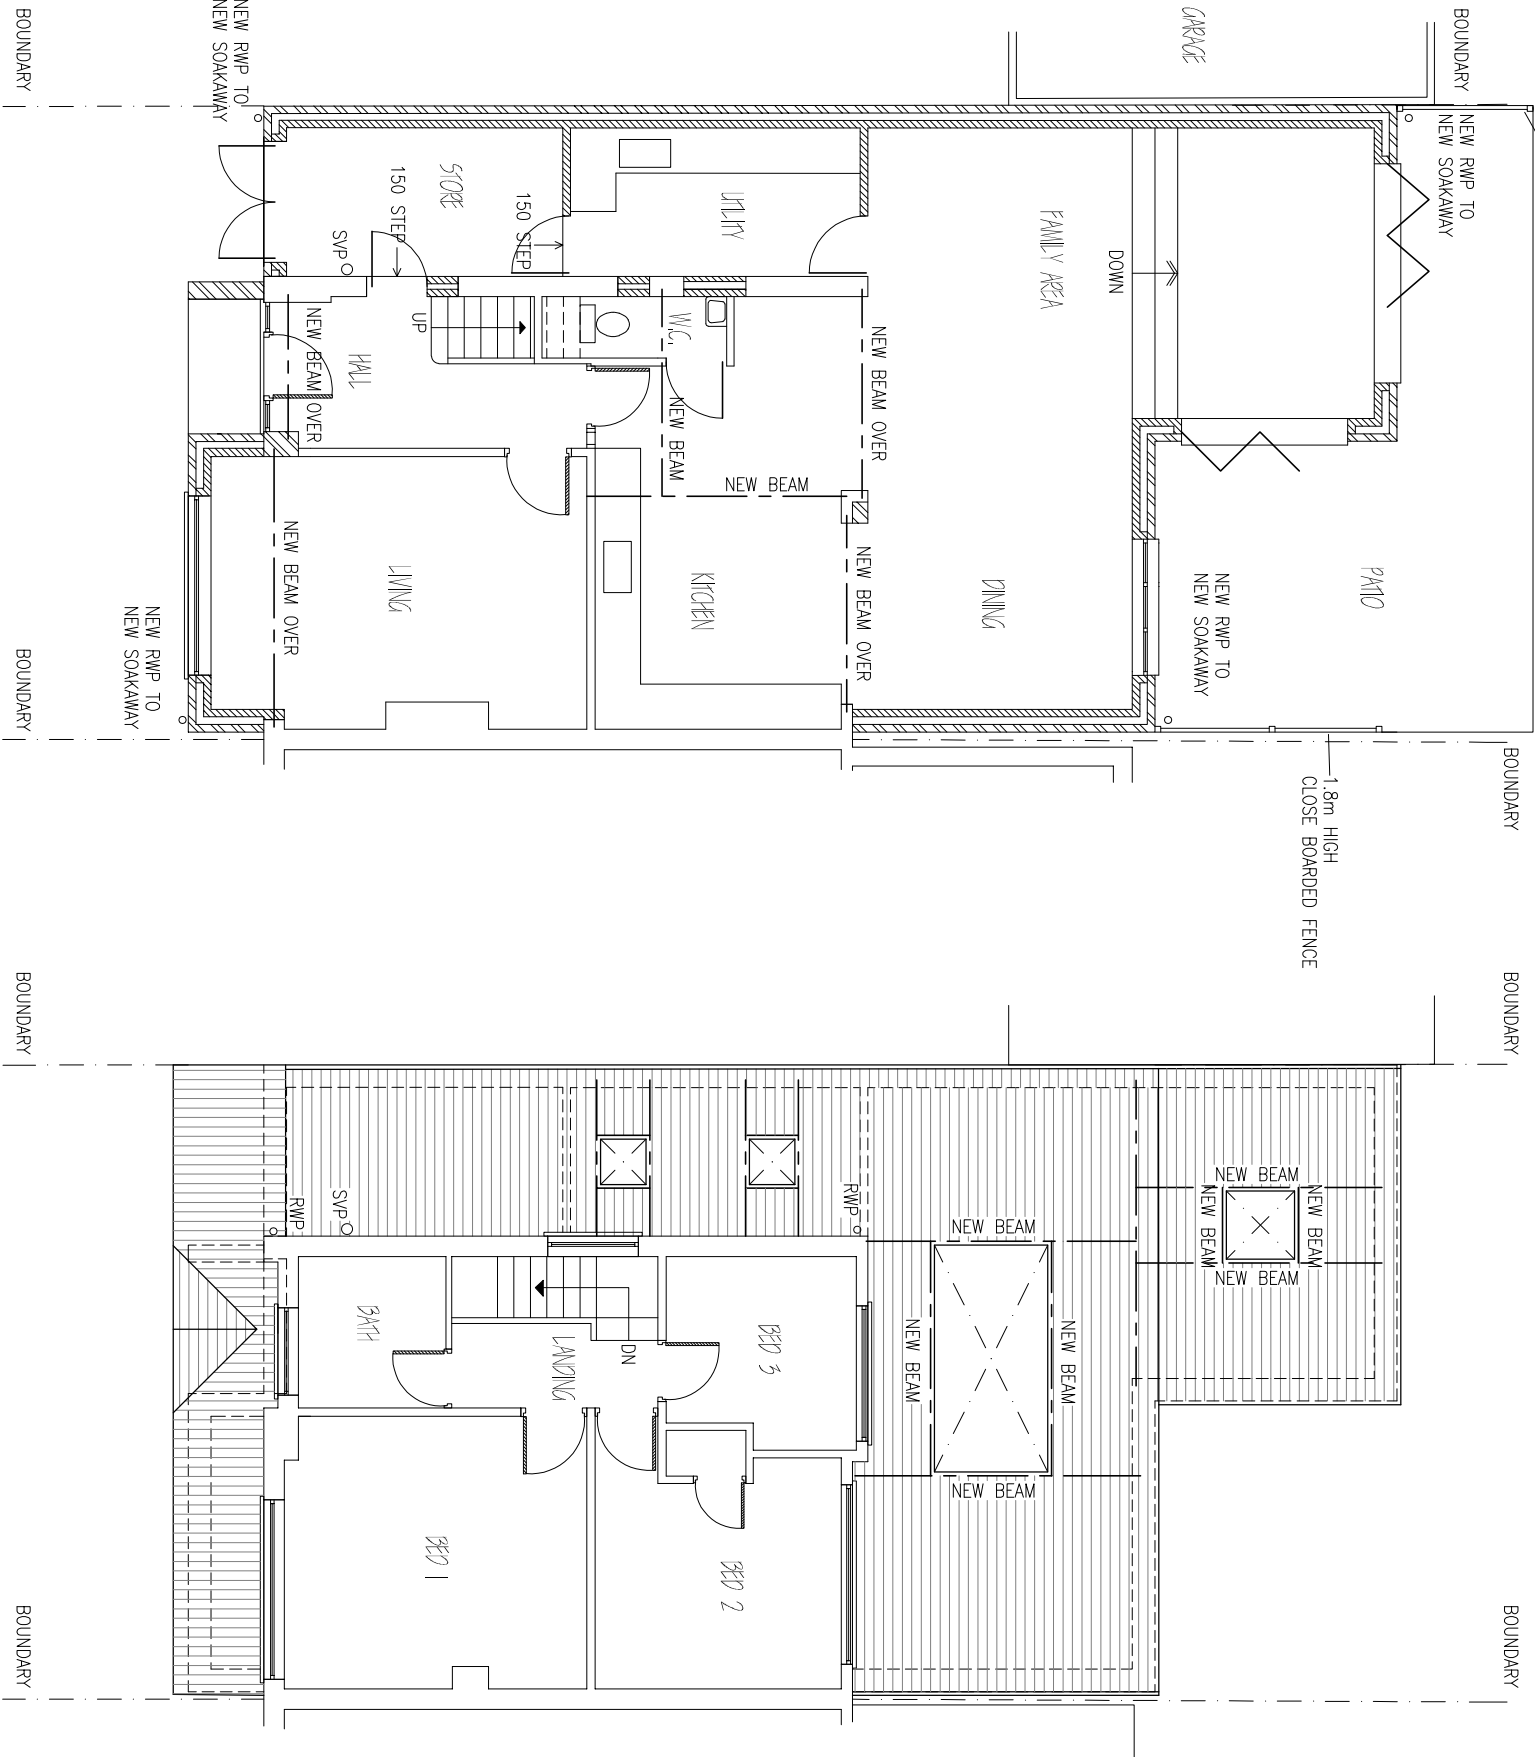

GROUND FLOOR PLAN

FIRST FLOOR PLAN

NEW FOUL DRAINS TO BE CONNECTED TO EXISTING DRAINAGE POSITIONS AND INVERTS TO BE DETERMINED ON SITE PRIOR TO STARTING WORK

IMPROVE.IT DESIGN LTD
9 BROADSTONE, DARTMOUTH, DEVON. TQ6 9NR.
Tel: 07850 243045
Email: improveitdesignltd@gmail.com

PROPOSED
SINGLE STOREY FRONT SIDE &
REAR EXTENSIONS (PROPOSED)

CLIENT: MR L. PERRICONE,
25 HARKNESS WAY,
HITCHIN, HERTS. SG4 0QJ.

- C REAR EXTENSION REVISED 28/JAN/25
- B NEW CLOSE BOARDED FENCE ADDED 24/DEC/24
- A CLOSE BOARDED FENCE ADDED 06/NOV/24

SCALE: 1:100 (A3) DRG No. 12324/03 C