

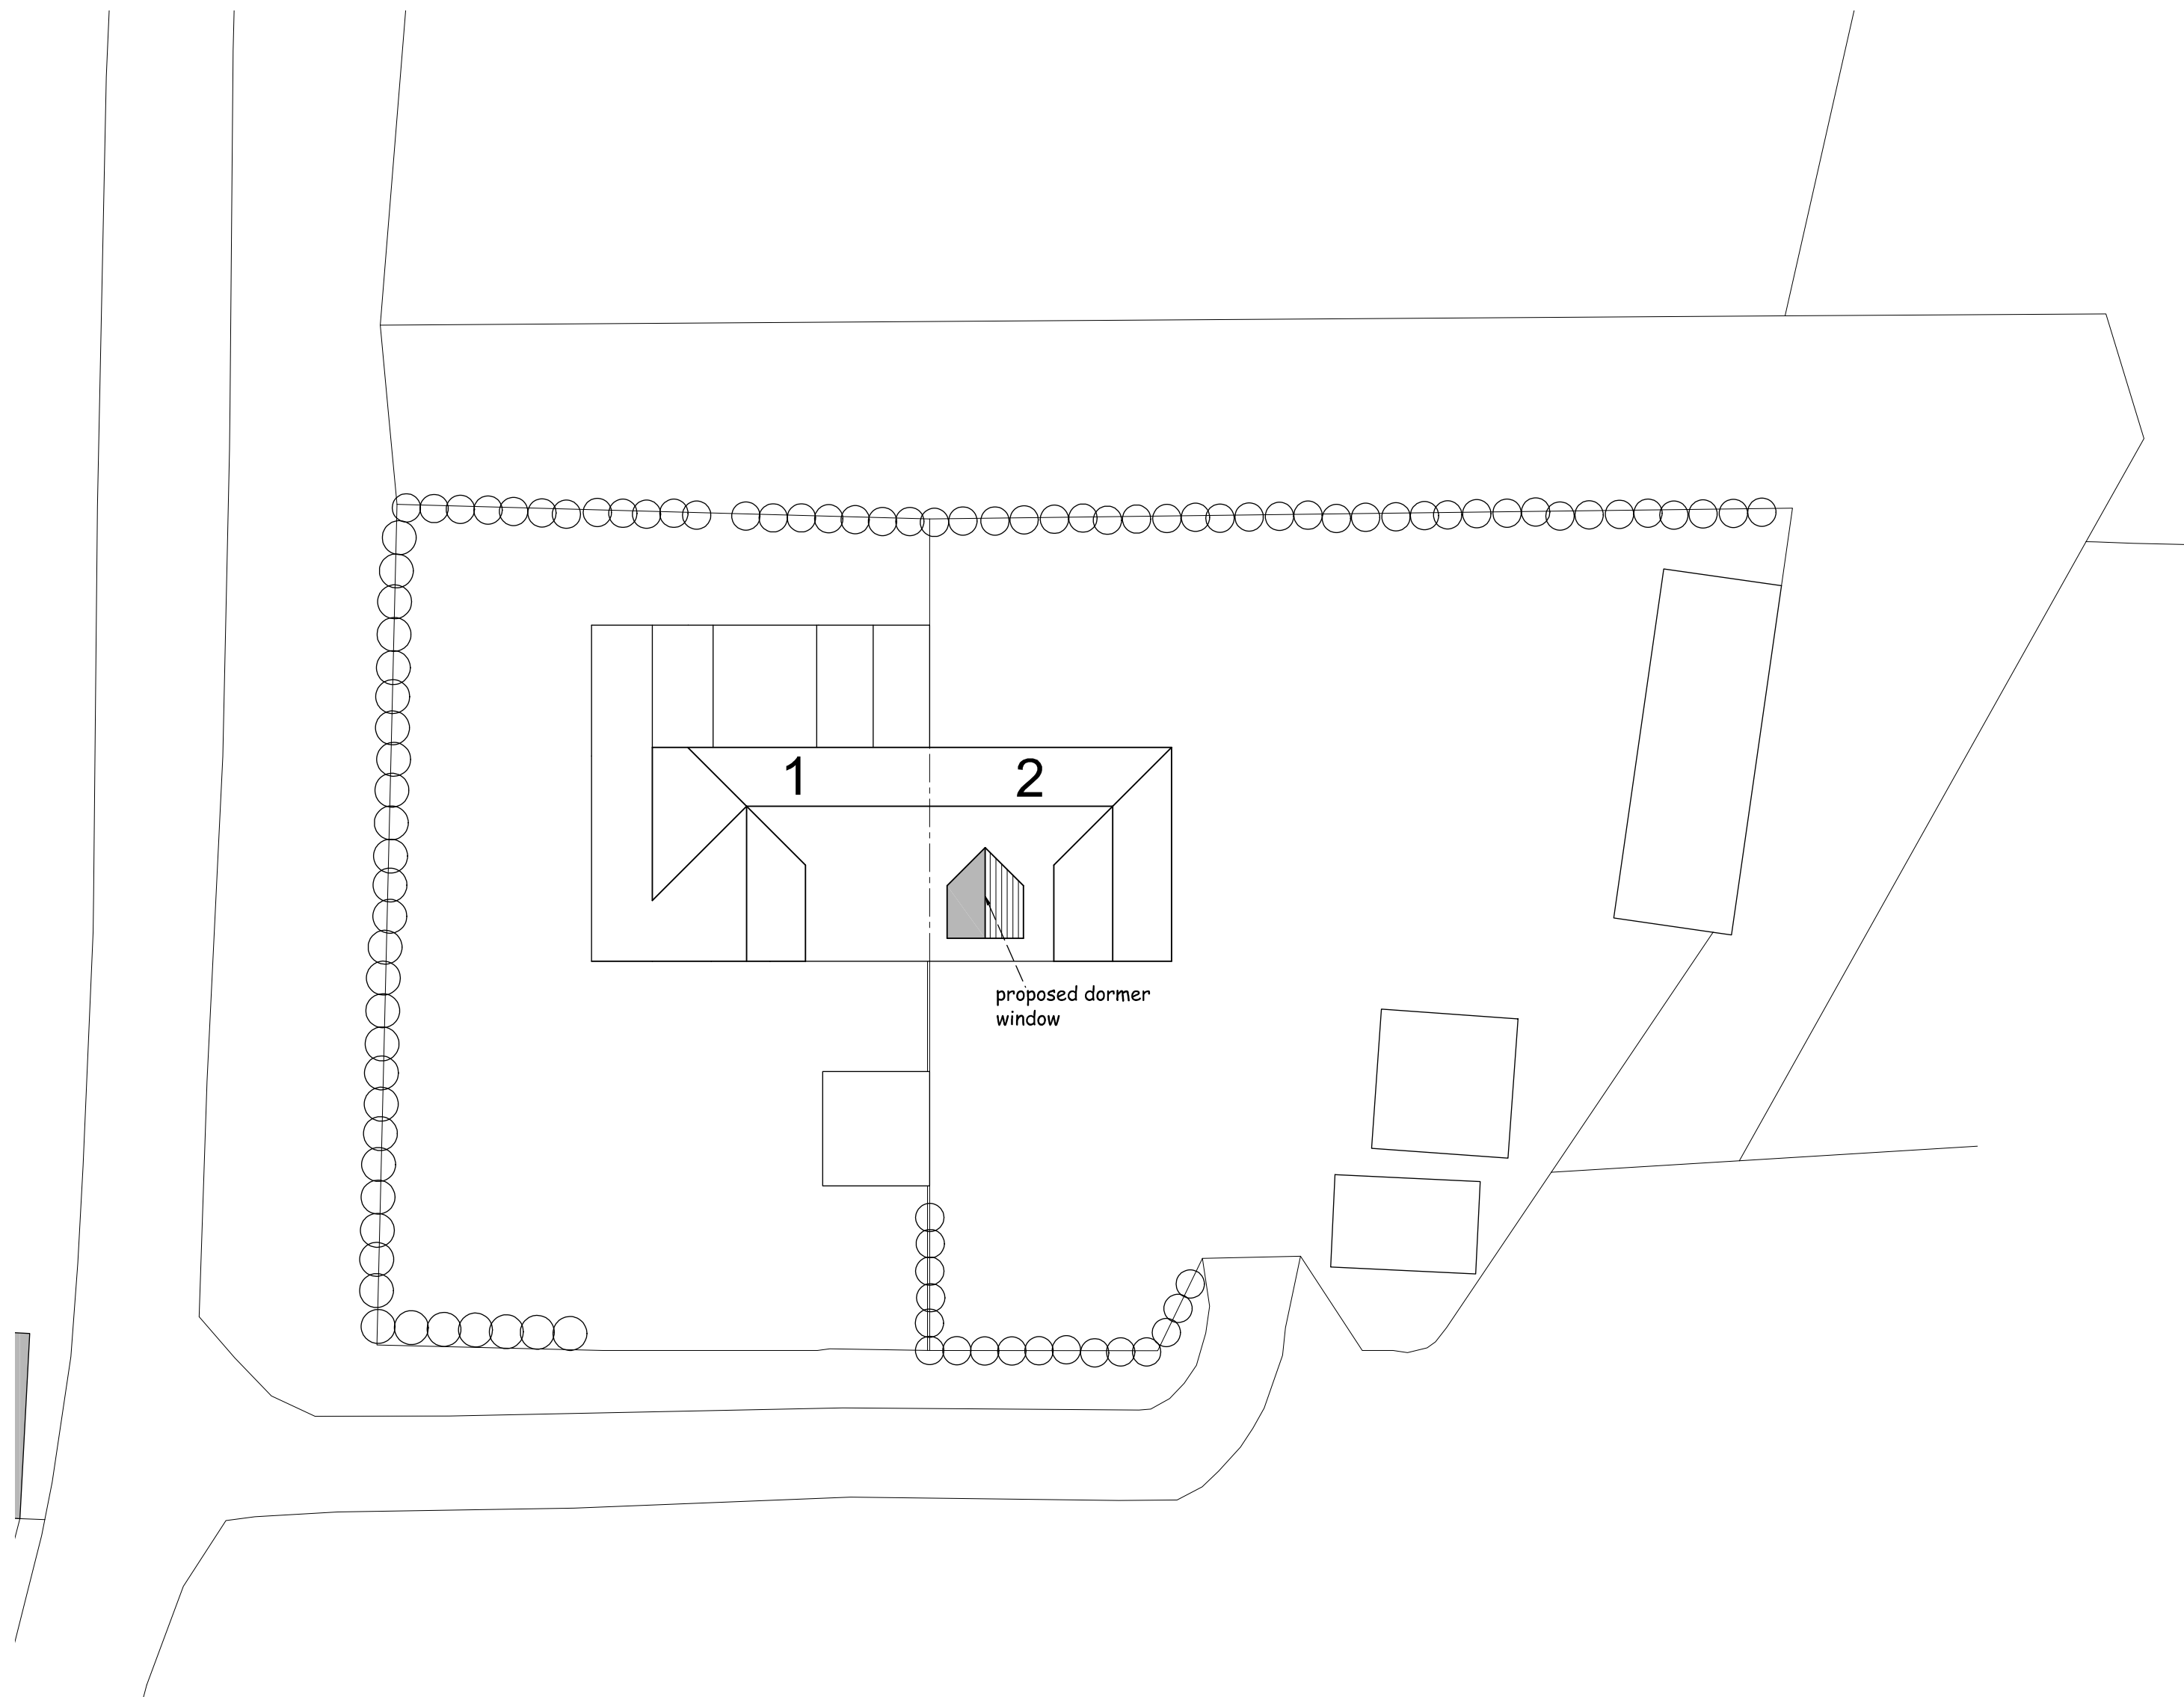


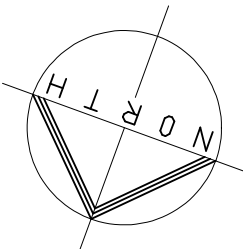

SITE PLAN 1:200

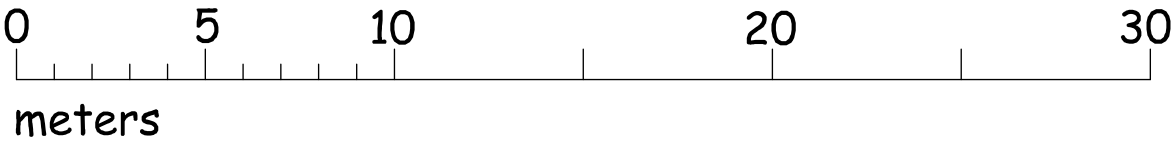

No.	Date	Revision	Initial

Project

PROPOSED DORMER WINDOW
IN REAR OF No 2 GARDEN
COTTAGES, PUTTERIDGE PARK,
LU2 8LD

Client

KEITH SCHRADER

Drawing

PROPOSED SITE PLAN

Scale 1:200 @ A3 Drawn C.R.

Checked Date Feb 25

Drawing No.

SCH/25/03

This drawing and design is copyright and must not
be reproduced in part or in whole without prior
written consent. Contractors must verify all
dimensions on site before commencing work