






EXISTING REAR ELEVATION

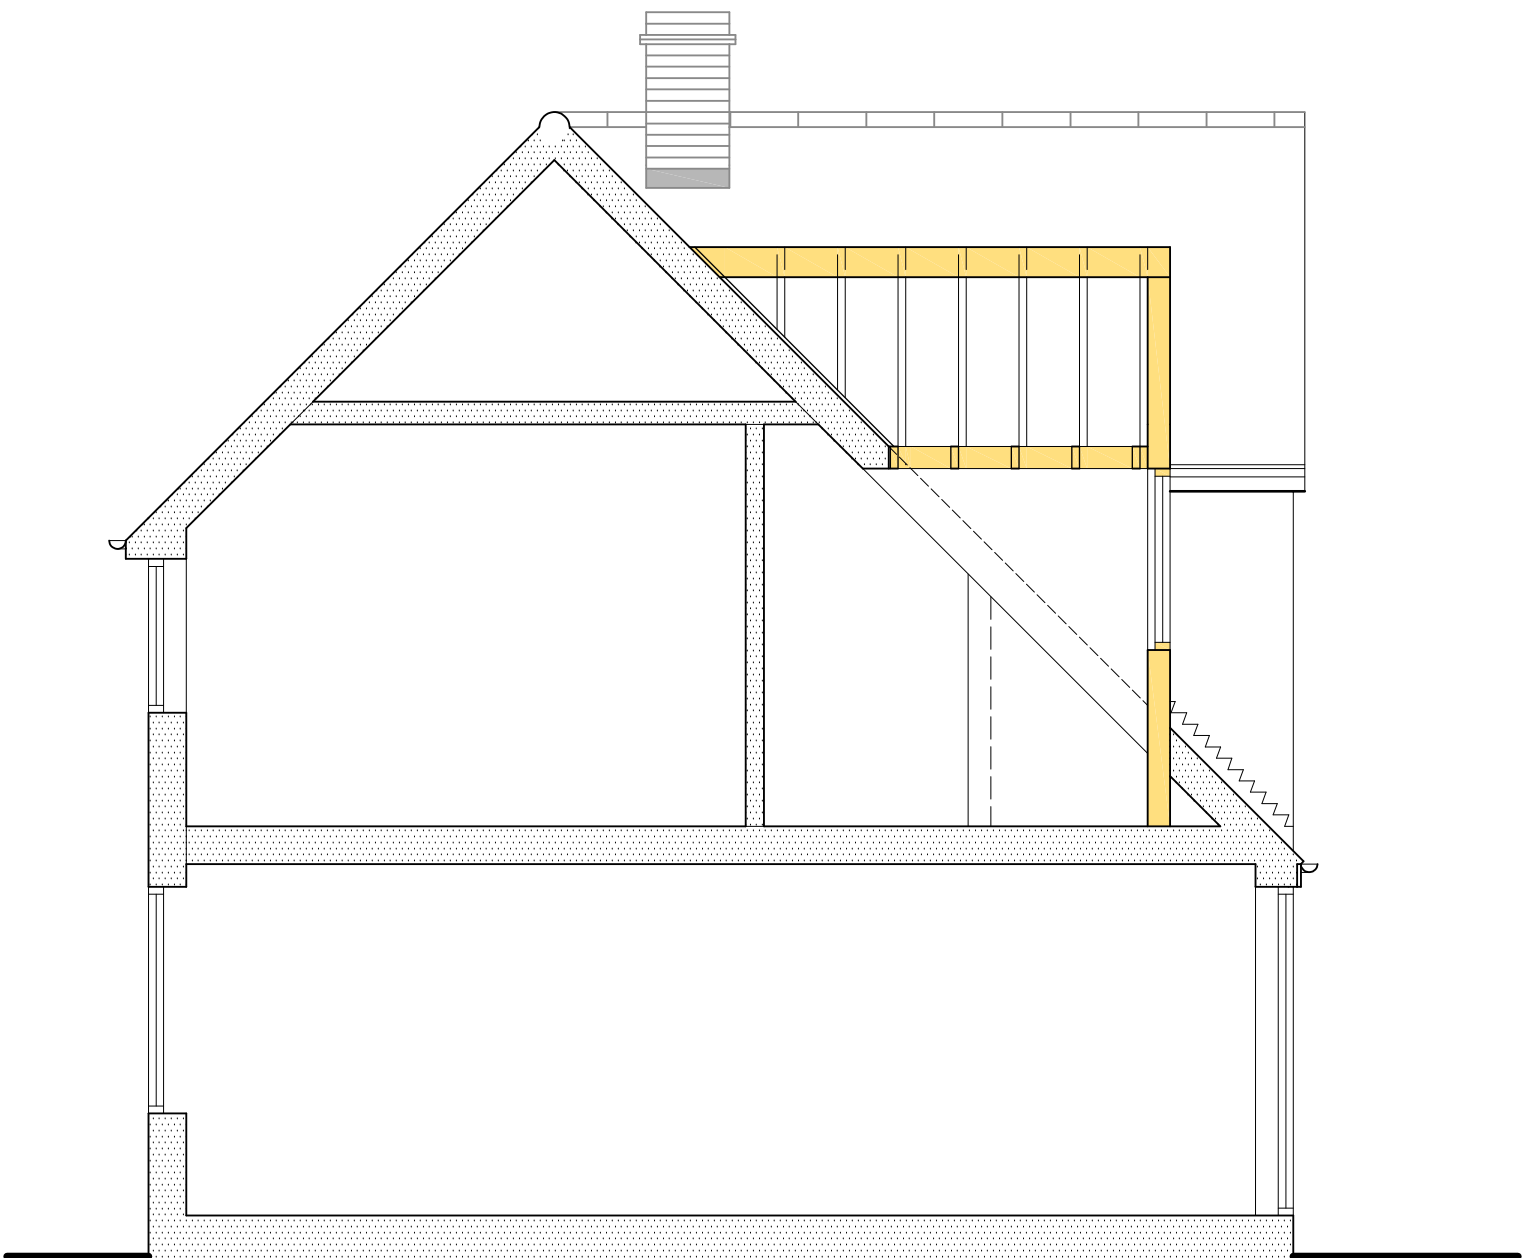


EXISTING SECTION XX

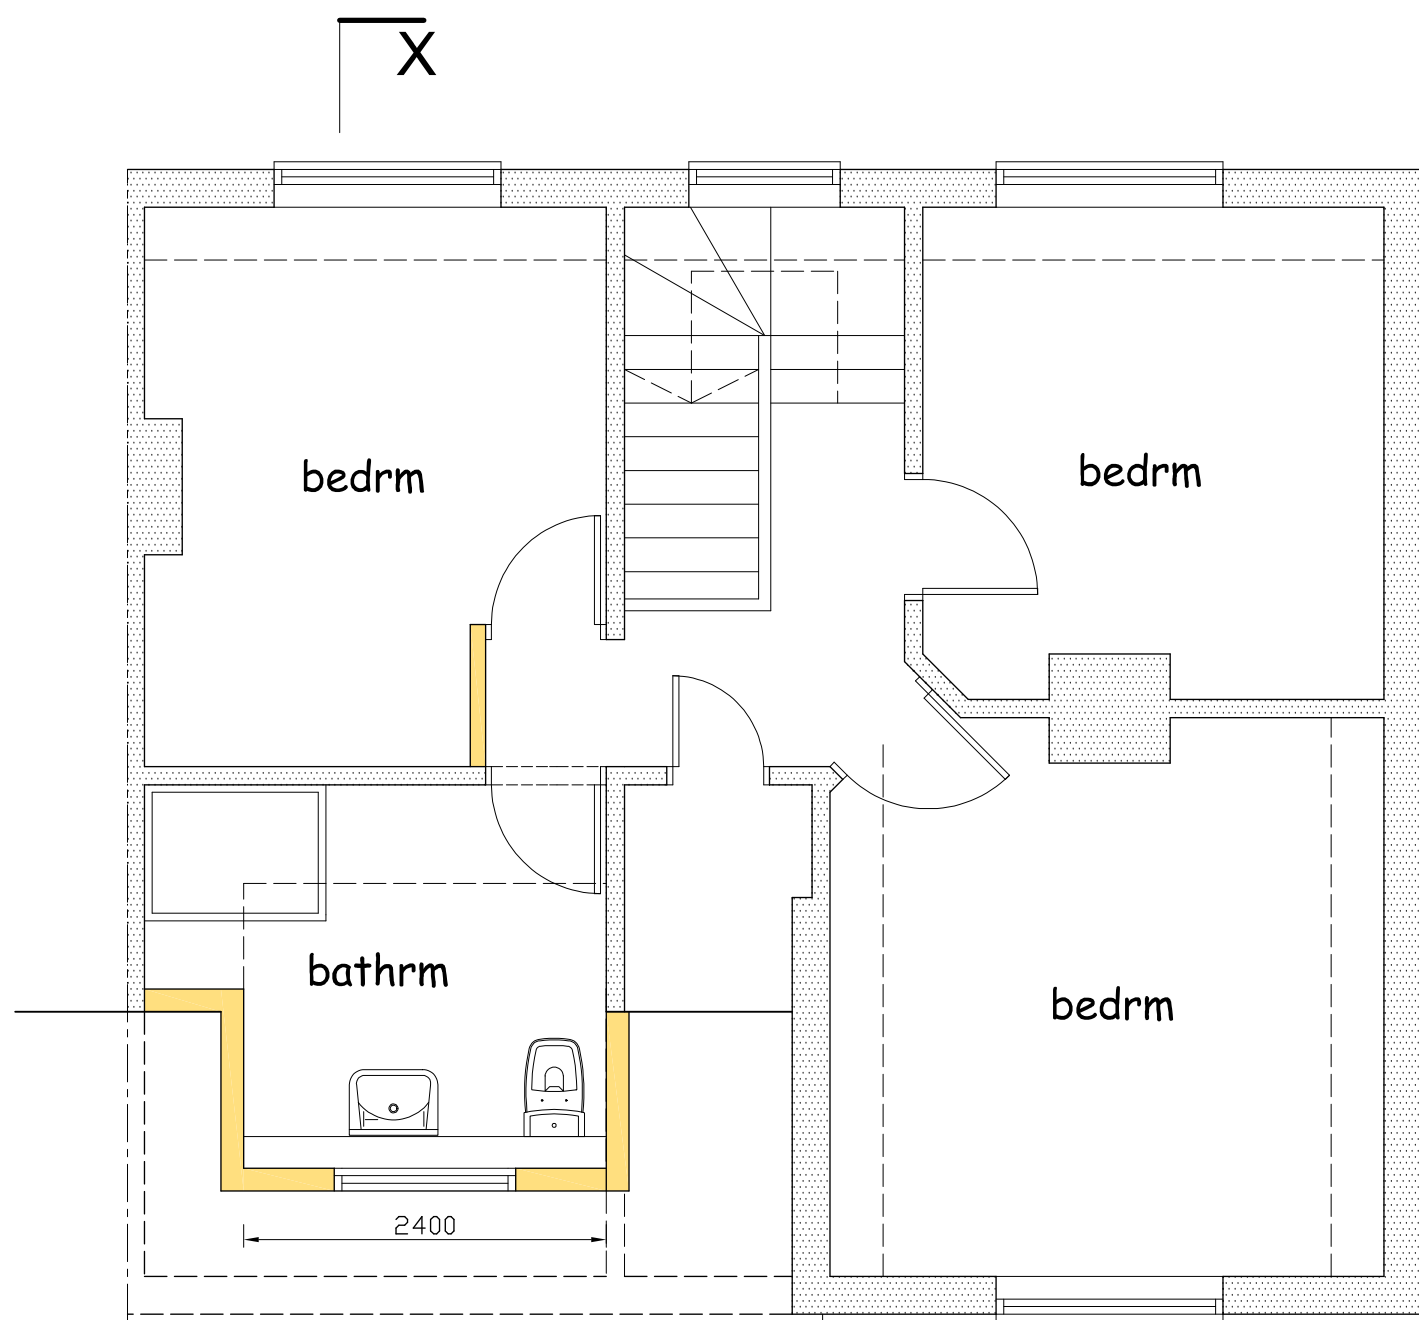

FIRST FLOOR PLAN

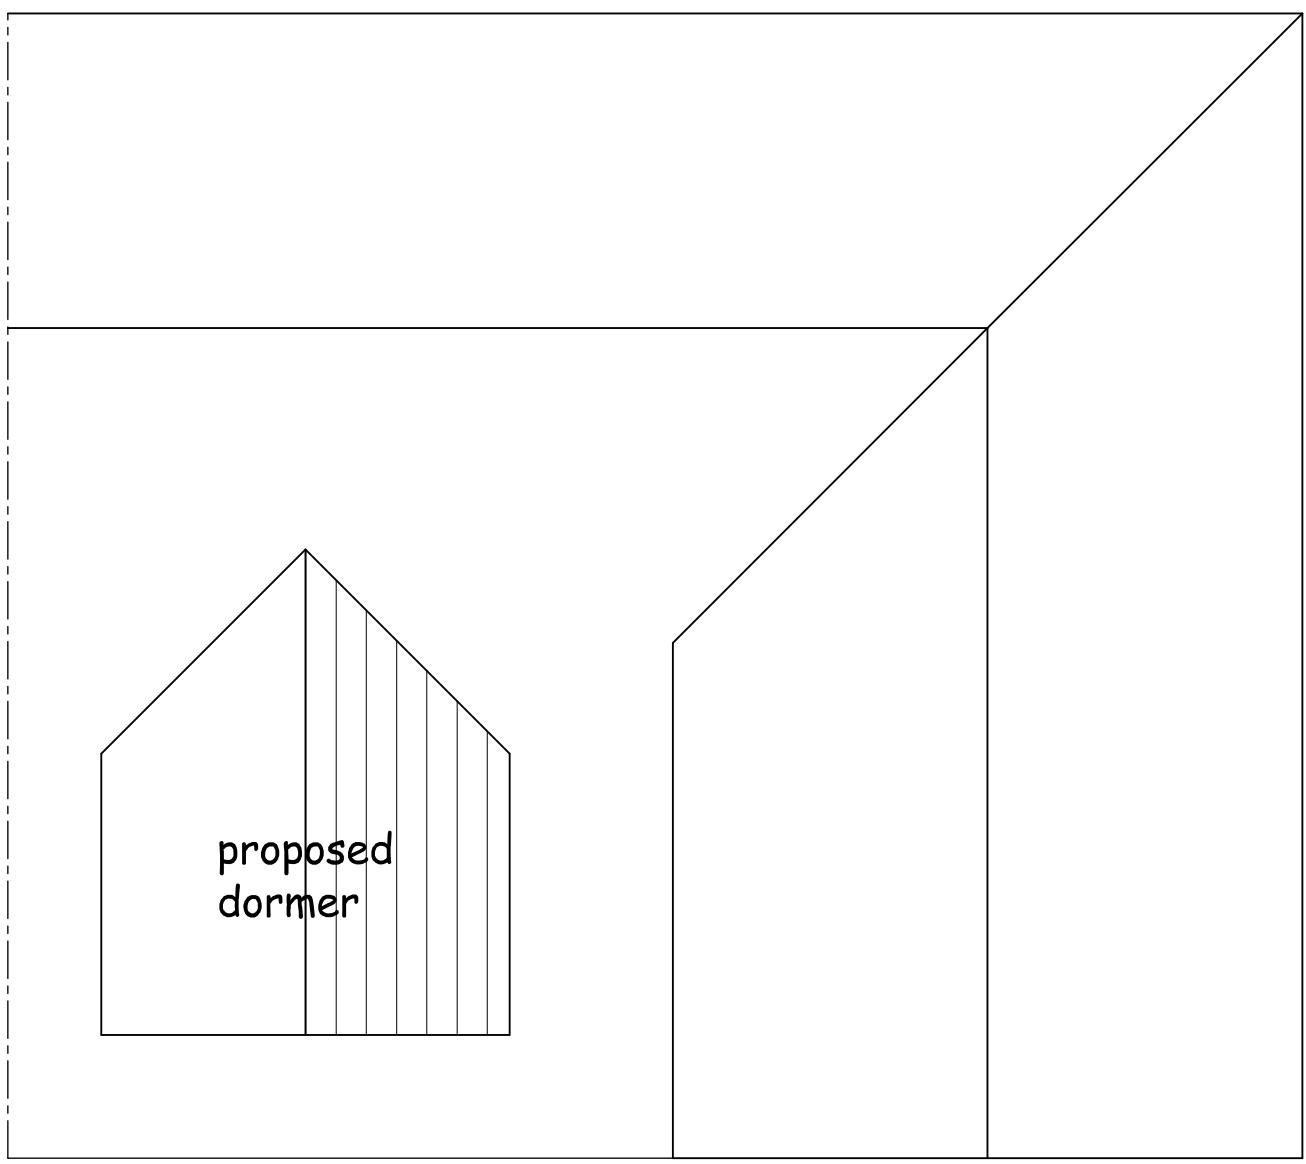

ROOF PLAN

 

No.	Date	Revision	Initial

Project

PROPOSED DORMER WINDOW
IN REAR OF No 2 GARDEN
COTTAGES, PUTTERIDGE PARK,
LU2 8LD

Client

KEITH SCHRADER

Drawing

PROPOSED PLAN

Scale 1:50 @ A1 Drawn C.R.

Checked Date Feb 25

Drawing No.

SCH/25/02

This drawing and design is copyright and must not be reproduced in part or in whole without prior written consent. Contractors must verify all dimensions on site before commencing work