




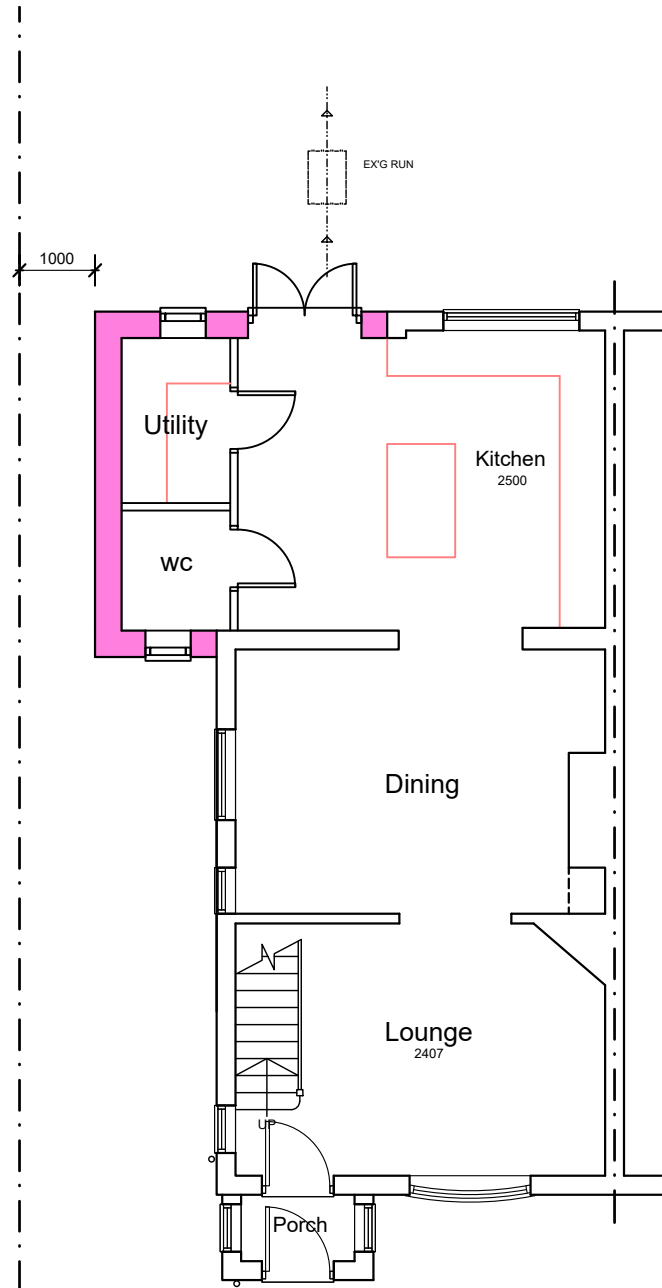


Proposed ground floor plan

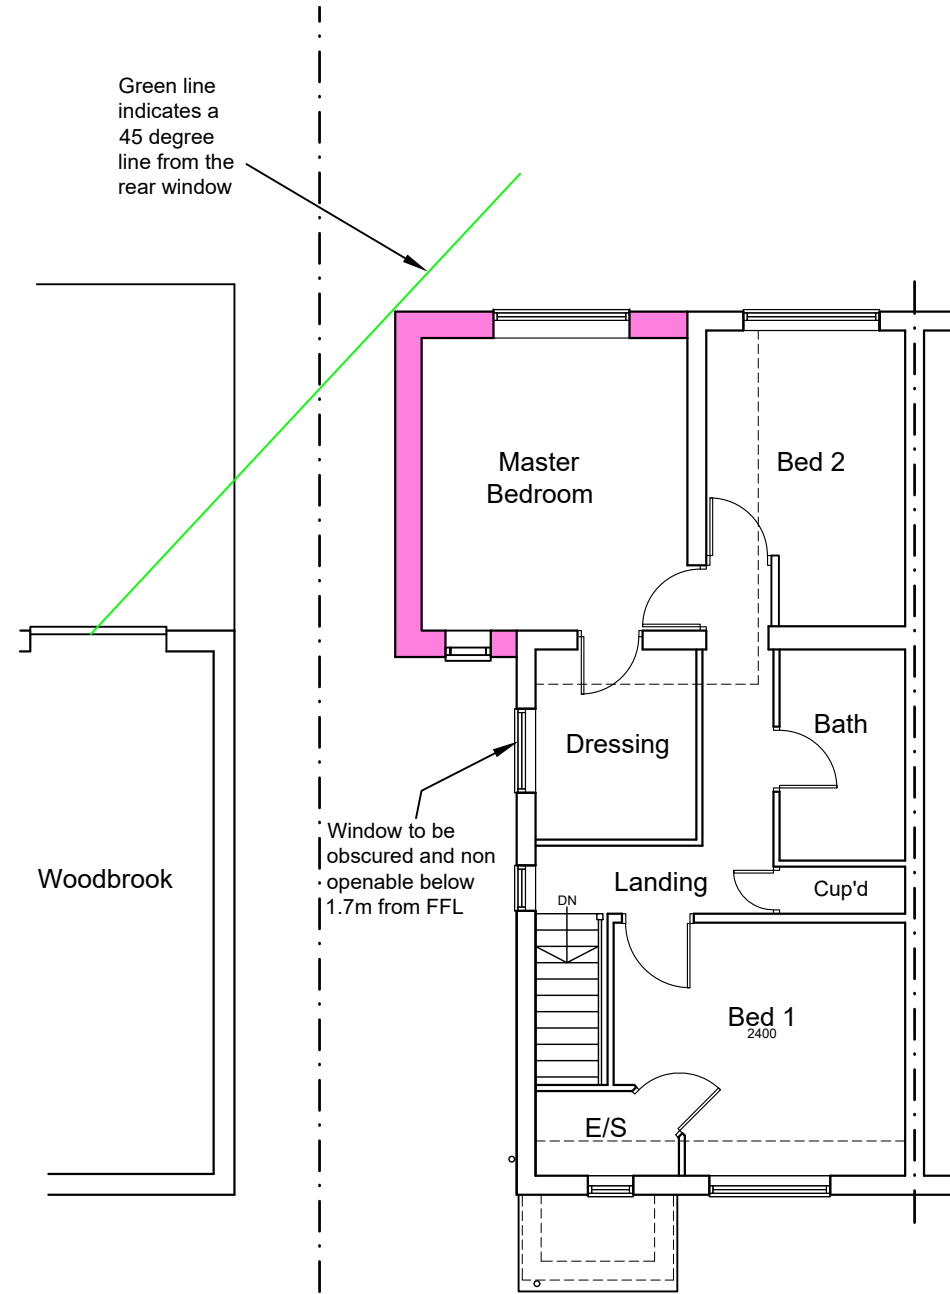

Proposed first floor plan

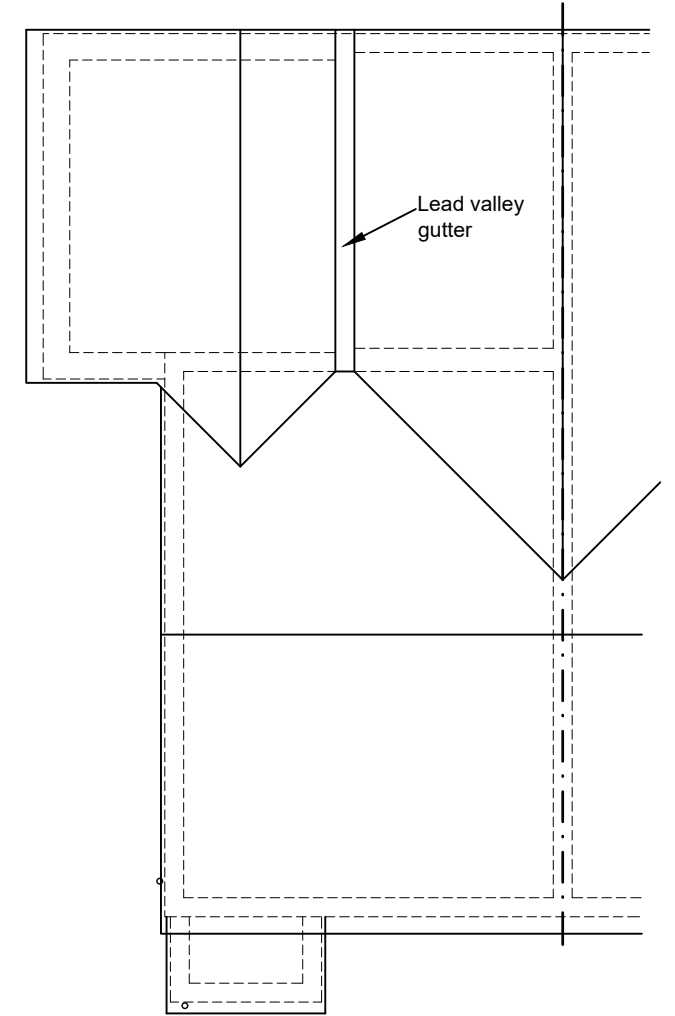

Proposed roof plan

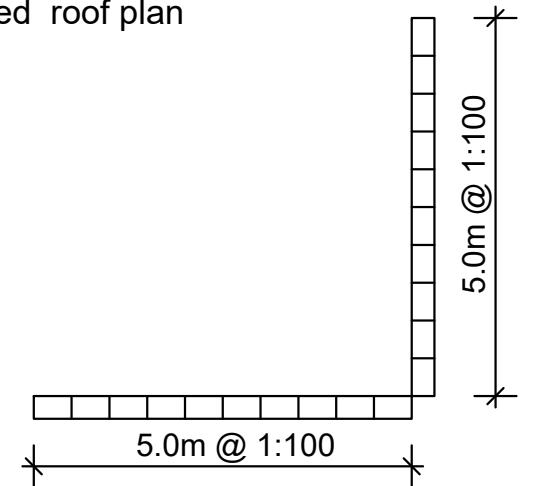

Rev.	Description.	Date.

AT Design (Welwyn) Ltd
Architctual Design Services
30C High Street, Welwyn, Herts AL6 9EQ
Tel: 07931703297 - email: adamtrigg@hotmail.com

Title: Proposed rear extension
Briar Cottage, Pottersheath Road
Welwyn, Herts, AL6 9SU
Proposed floor plans

Scale : 1:100 at A3
Date : June 2026
Drawn by: AT

Drg.No: AT1352-03