




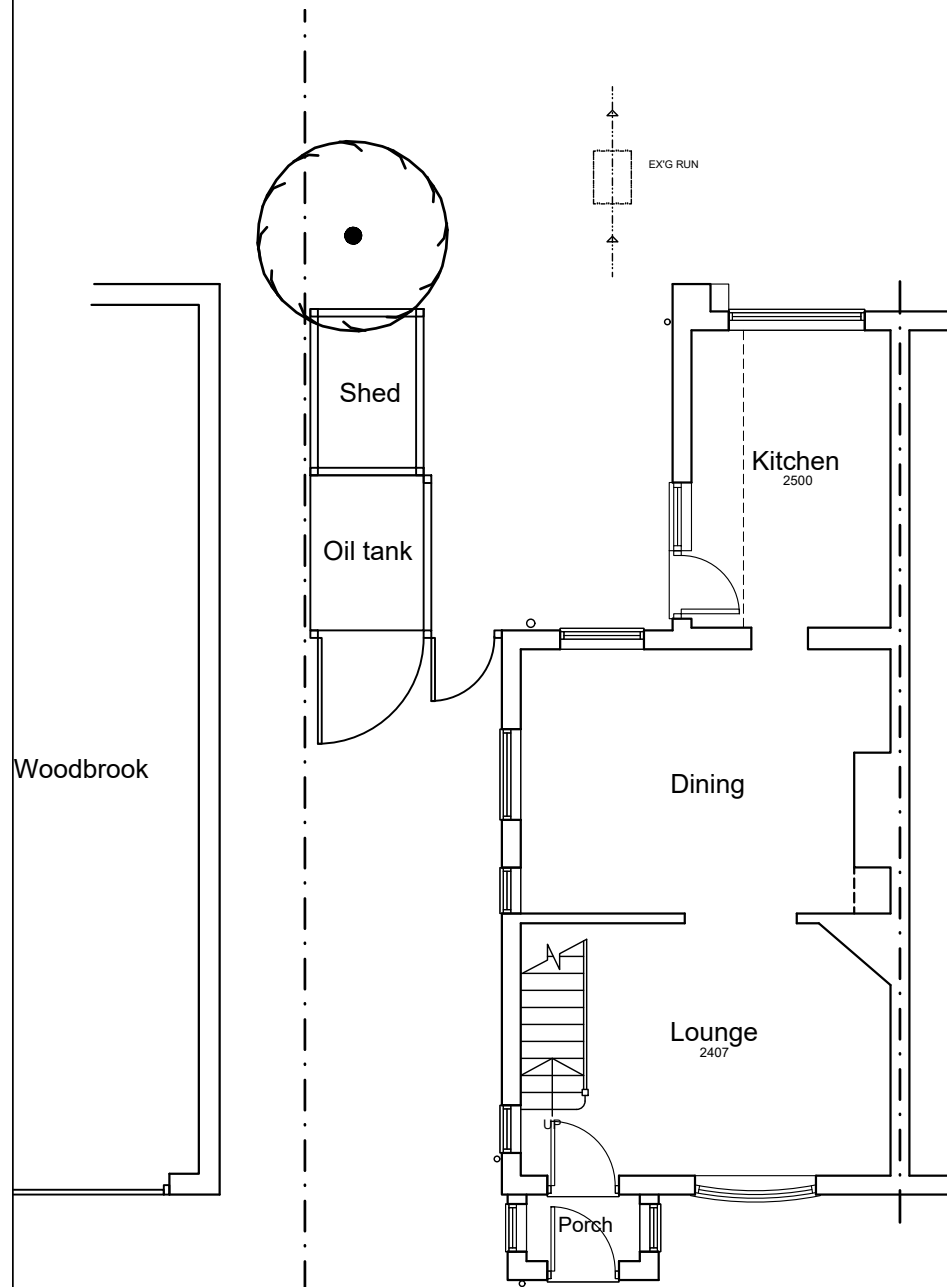


Existing ground floor plan

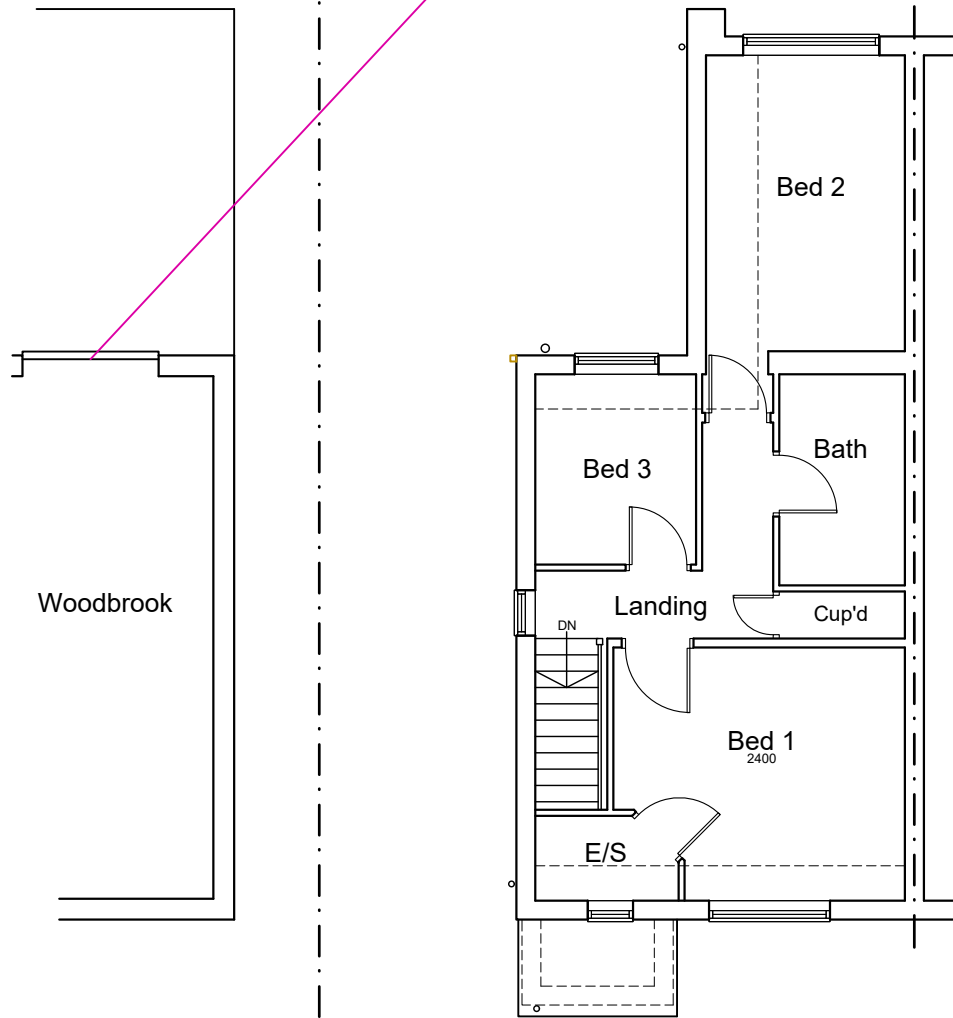

Existing first floor plan

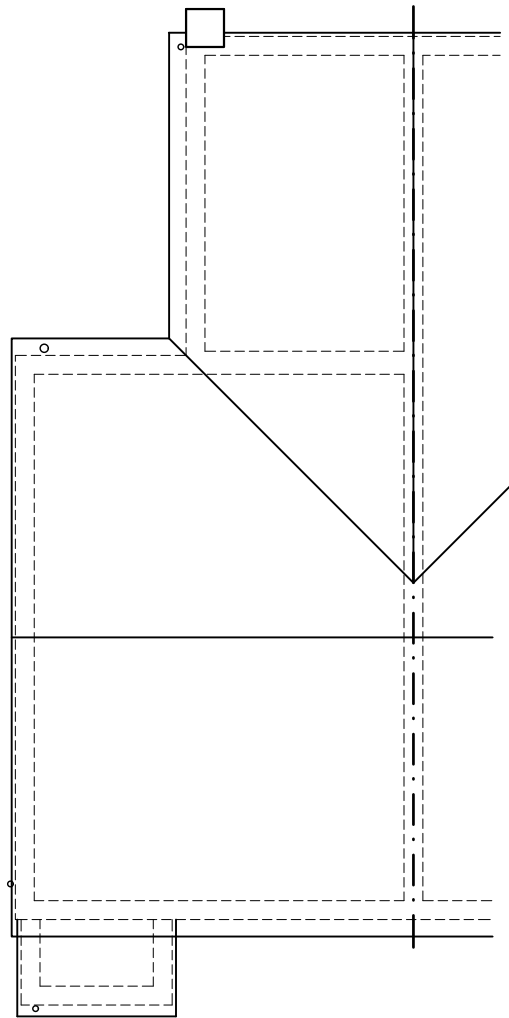

Existing roof plan

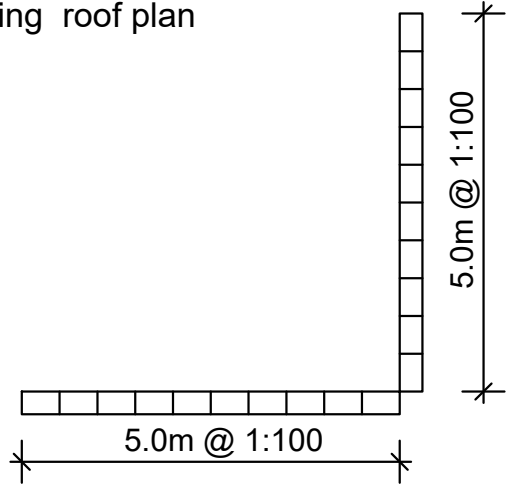

Rev.	Description.	Date.
------	--------------	-------

AT Design (Welwyn) Ltd
Architctual Design Services
30C High Street, Welwyn, Herts AL6 9EQ
Tel: 07931703297 - email: adamtrigg@hotmail.com

Title; Proposed rear extension
Briar Cottage, Pottersheath Road
Welwyn, Herts, AL6 9SU
Existing floor plans

Scale : 1:100 at A3
Date : June 2026
Drawn by: AT

Drg.No: AT1352-02