


0 5 10 20 30
meters

SITE PLAN 1:200 @ A3

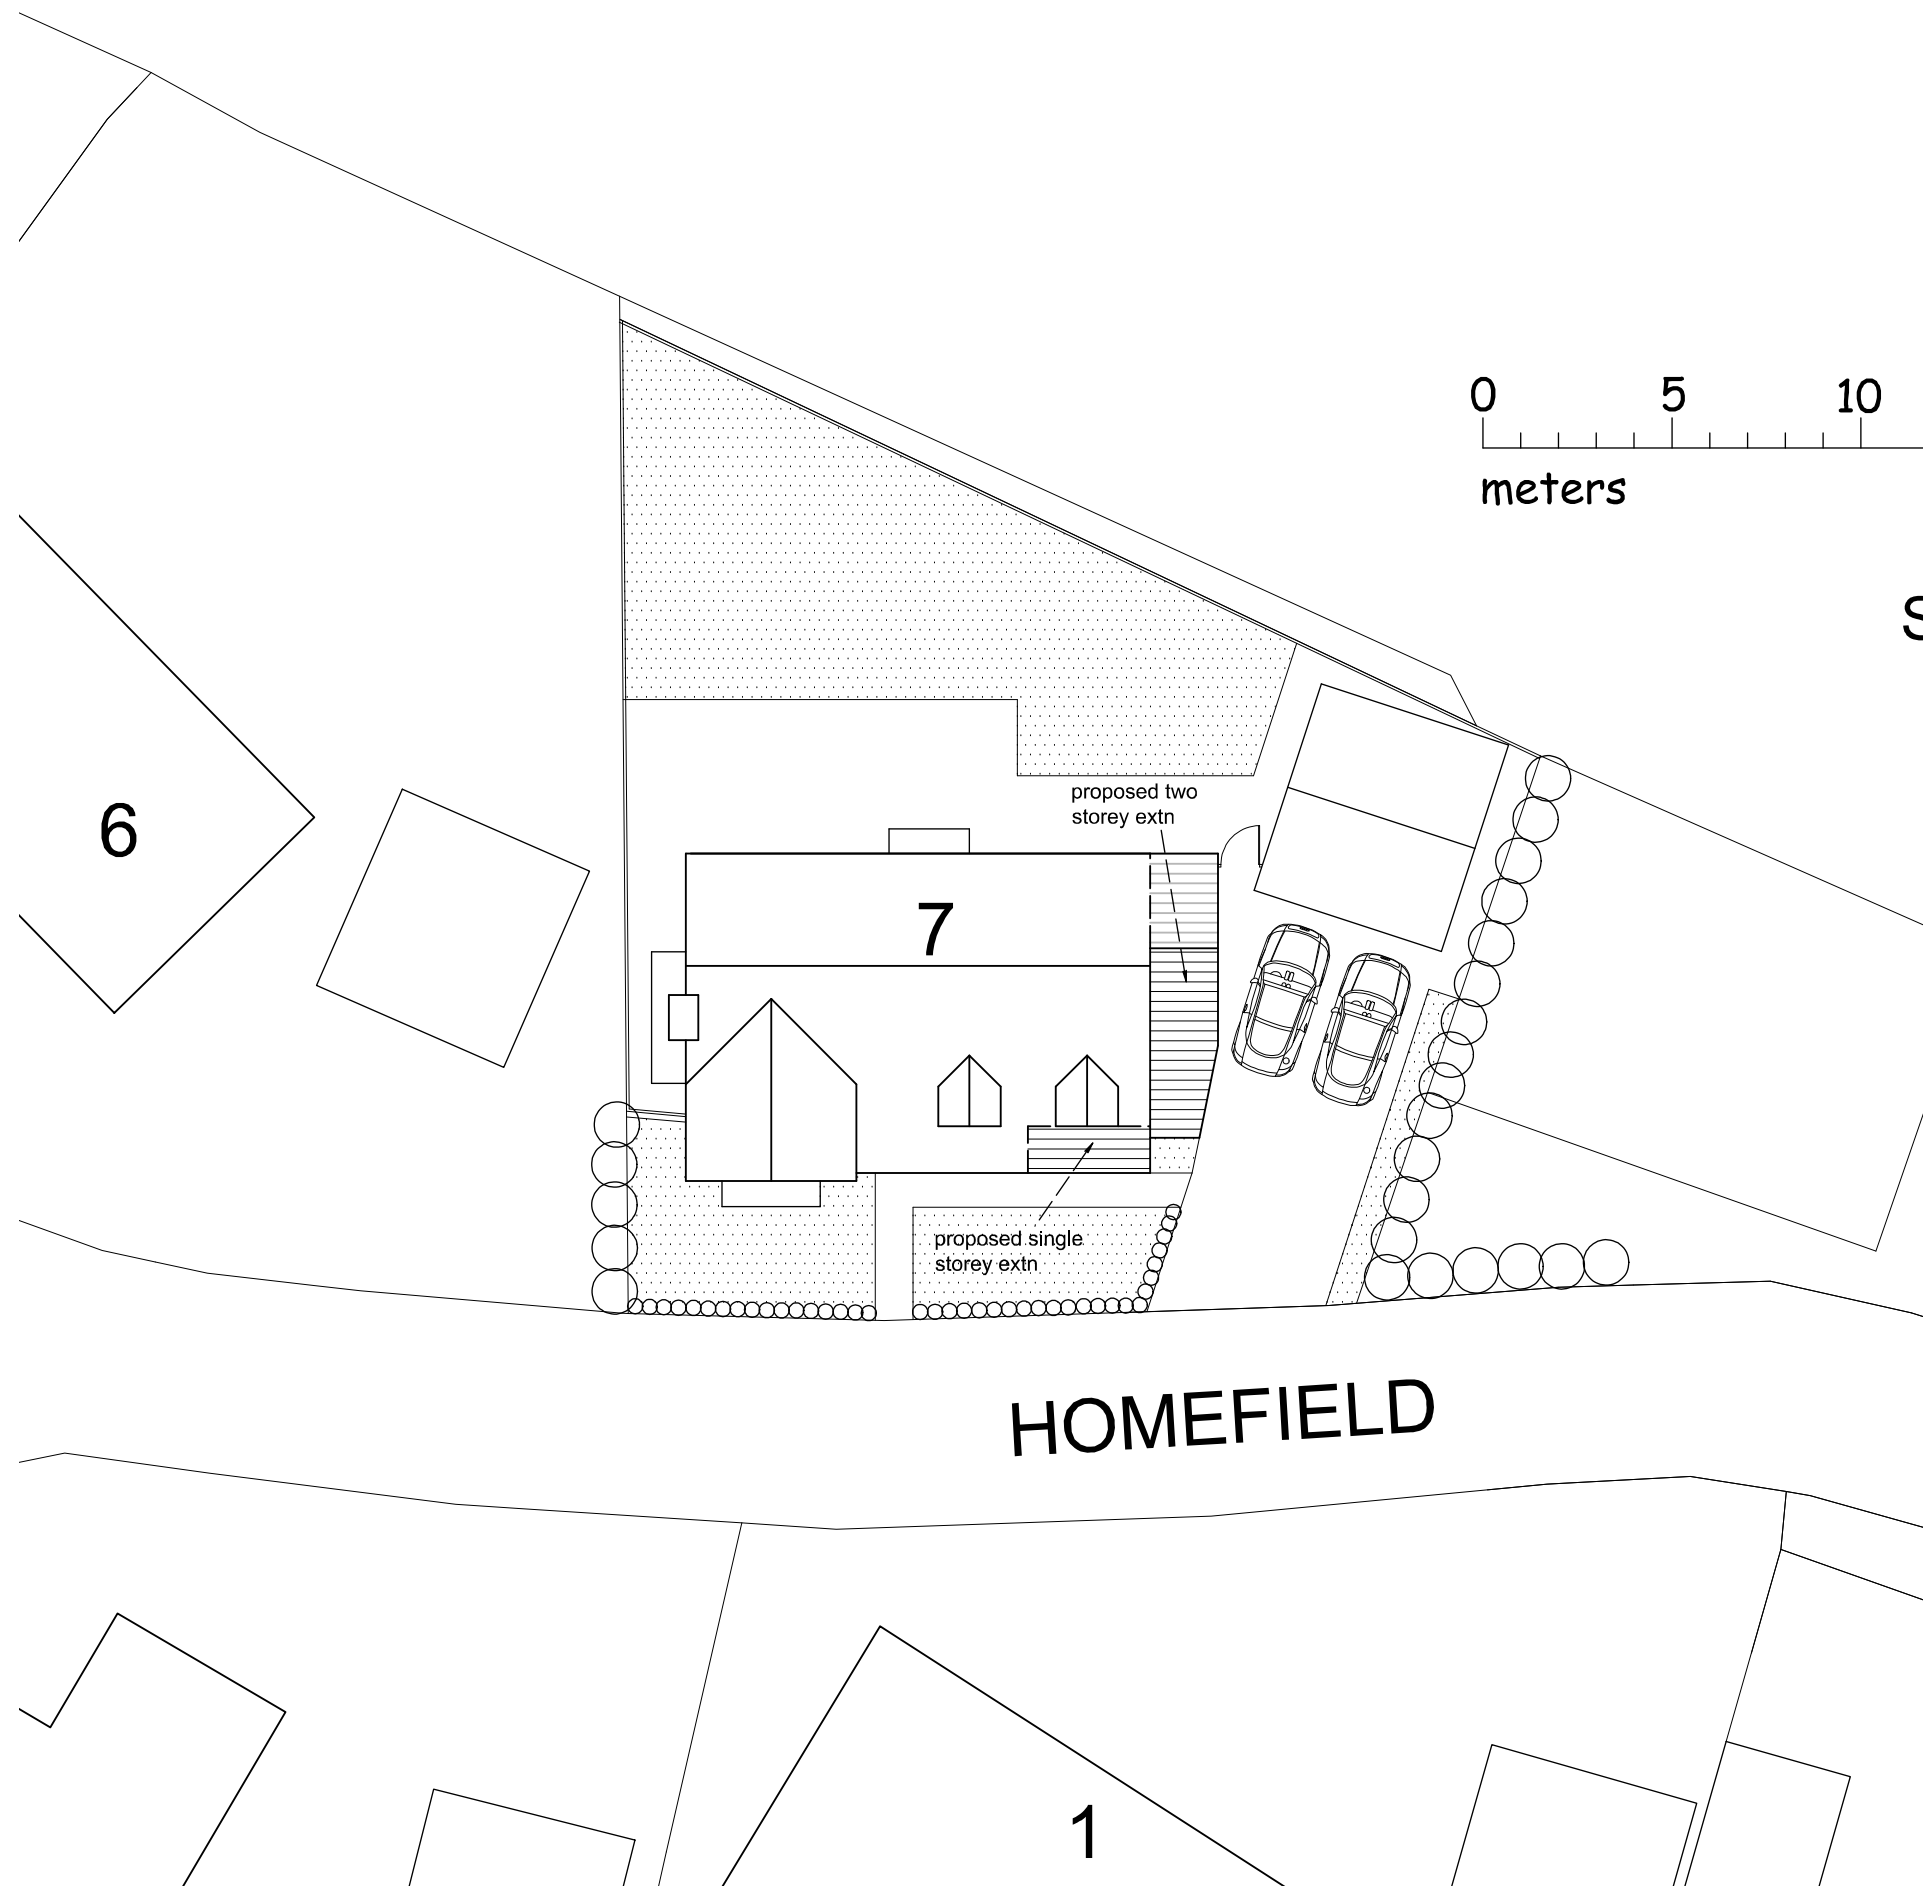

Project
PROPOSED TWO STOREY
SIDE AND SINGLE STOREY
FRONT EXTENSION ALONG
WITH SOLAR PANELS ON
ROOF OF No 7 HOMEFIELD.
HINXWORTH, HERTS SG7 5RX

Client

MR MICHAEL HALL

Drawing

PROPOSED SITE PLAN

Scale 1:200 @ A3 Drawn C.R.

Checked Date July 26

Drawing No.

HALL/26/04

This drawing and design is copyright and must not be reproduced in part or in whole without prior written consent. Contractors must verify all dimensions on site before commencing work