

FRONT (West) ELEVATION



SIDE (South) ELEVATION



REAR (East) ELEVATION

Project

PROPOSED TWO STOREY
SIDE AND SINGLE STOREY
FRONT EXTENSION ALONG
WITH SOLAR PANELS ON
ROOF OF No 7 HOMEFIELD.
HINXWORTH, HERTS SG7 5RX

Client

MR MICHAEL HALL

Drawing

PROPOSED PLAN


Scale 1:50 & 1:100 @ A1 Drawn C.R

Checked Date July 26


Drawing No.

HALL/26/03

This drawing and design is copyright and must not
be reproduced in part or in whole without prior
written consent. Contractors must verify all
dimensions on site before commencing work

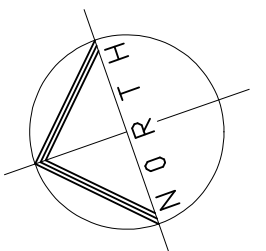

GROUND FLOOR PLAN

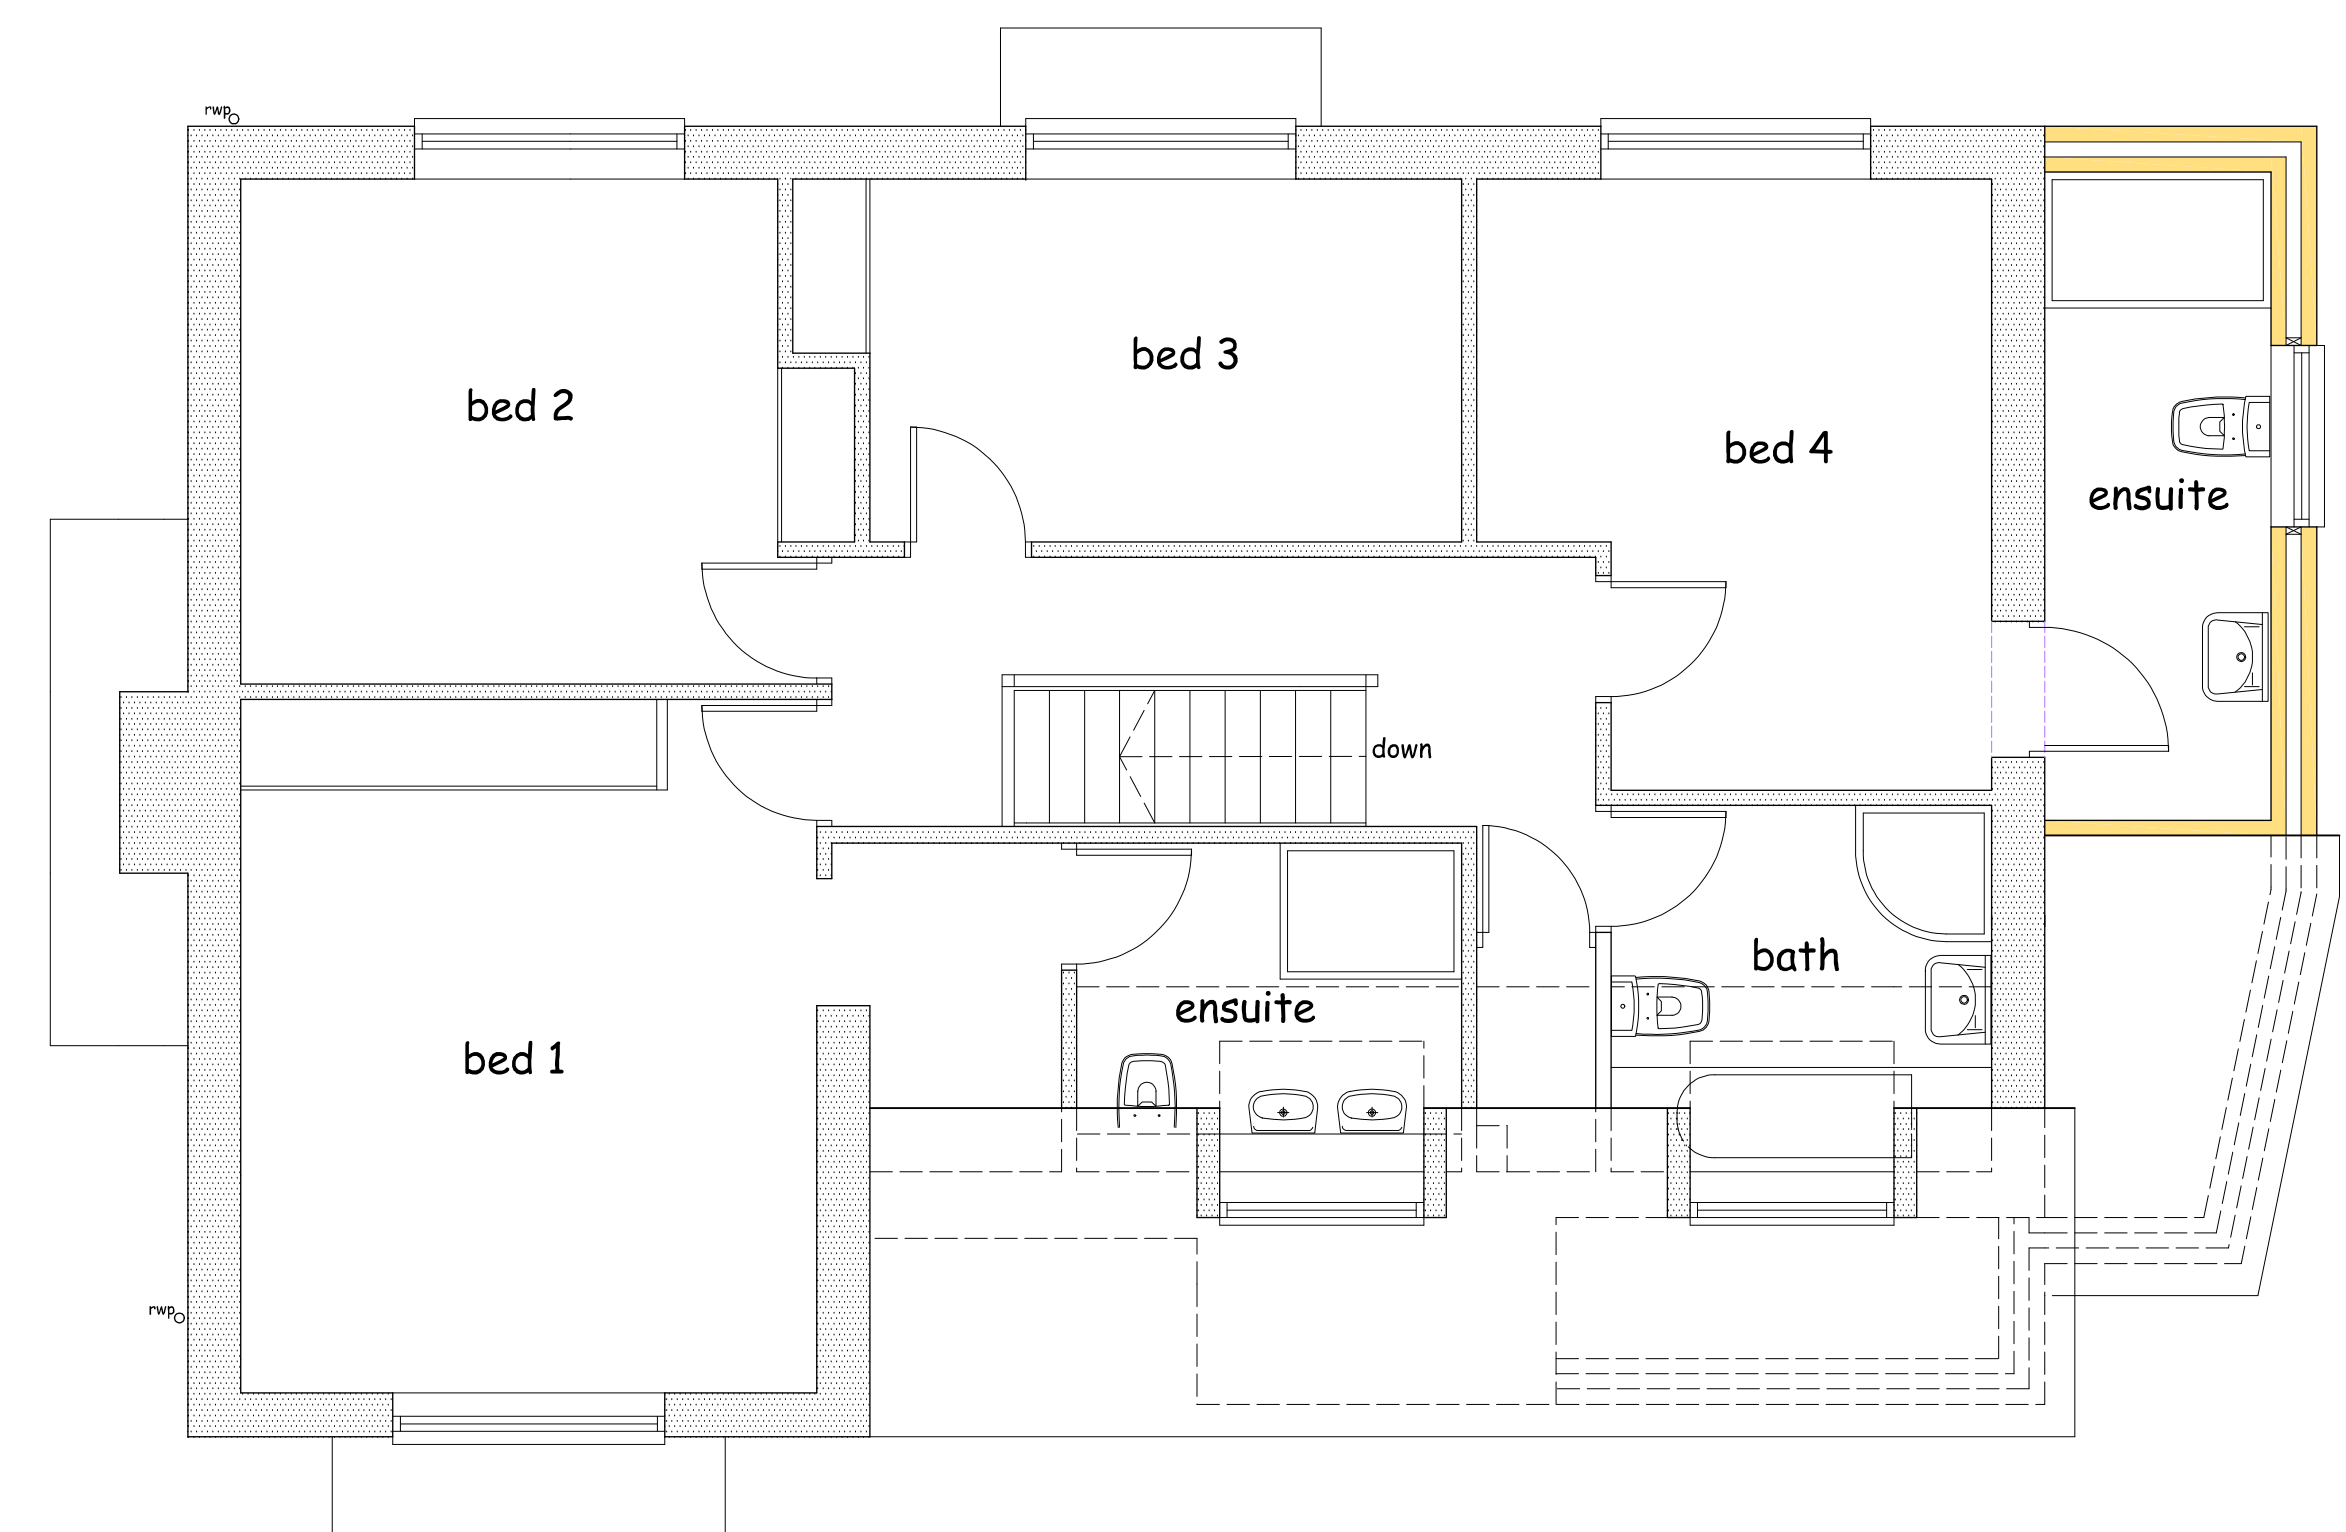

FIRST FLOOR PLAN

