





FRONT (West) ELEVATION

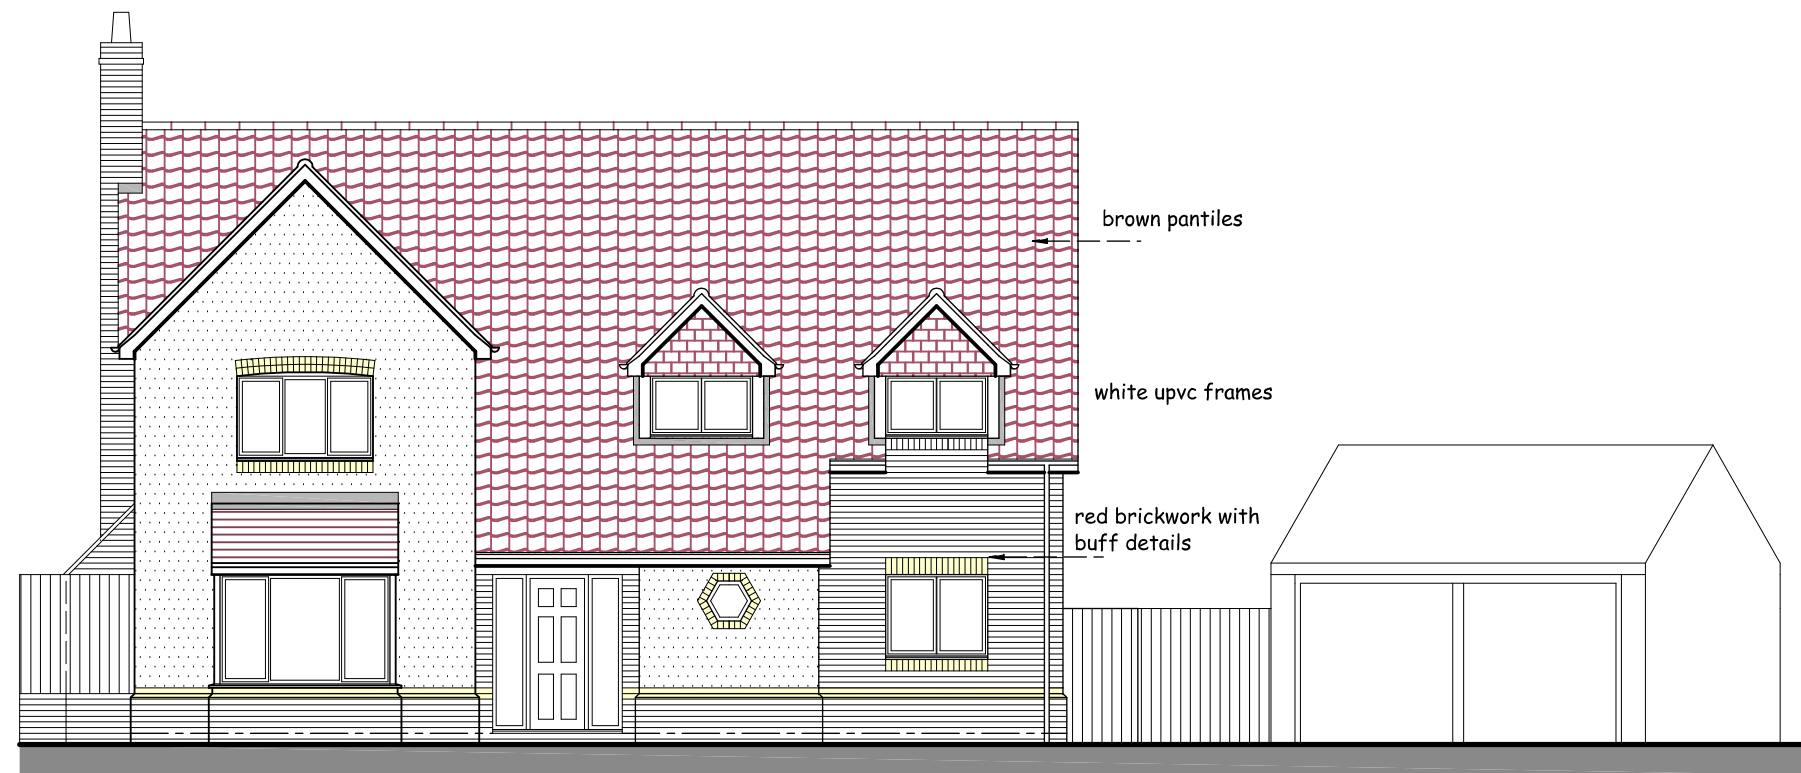

SIDE (South) ELEVATION

 

REAR (East) ELEVATION

Project

PROPOSED TWO STOREY
SIDE AND SINGLE STOREY
FRONT EXTENSION ALONG
WITH SOLAR PANELS ON
ROOF OF No 7 HOMEFIELD,
HINXWORTH, HERTS SG7 5RX

Client

MR MICHAEL HALL

Drawing

EXISTING PLAN



Scale 1:50 & 1:100 @ A1 Drawn C.R

Checked Date July 26


Drawing No.

HALL/26/02

This drawing and design is copyright and must not be reproduced in part or in whole without prior written consent. Contractors must verify all dimensions on site before commencing work

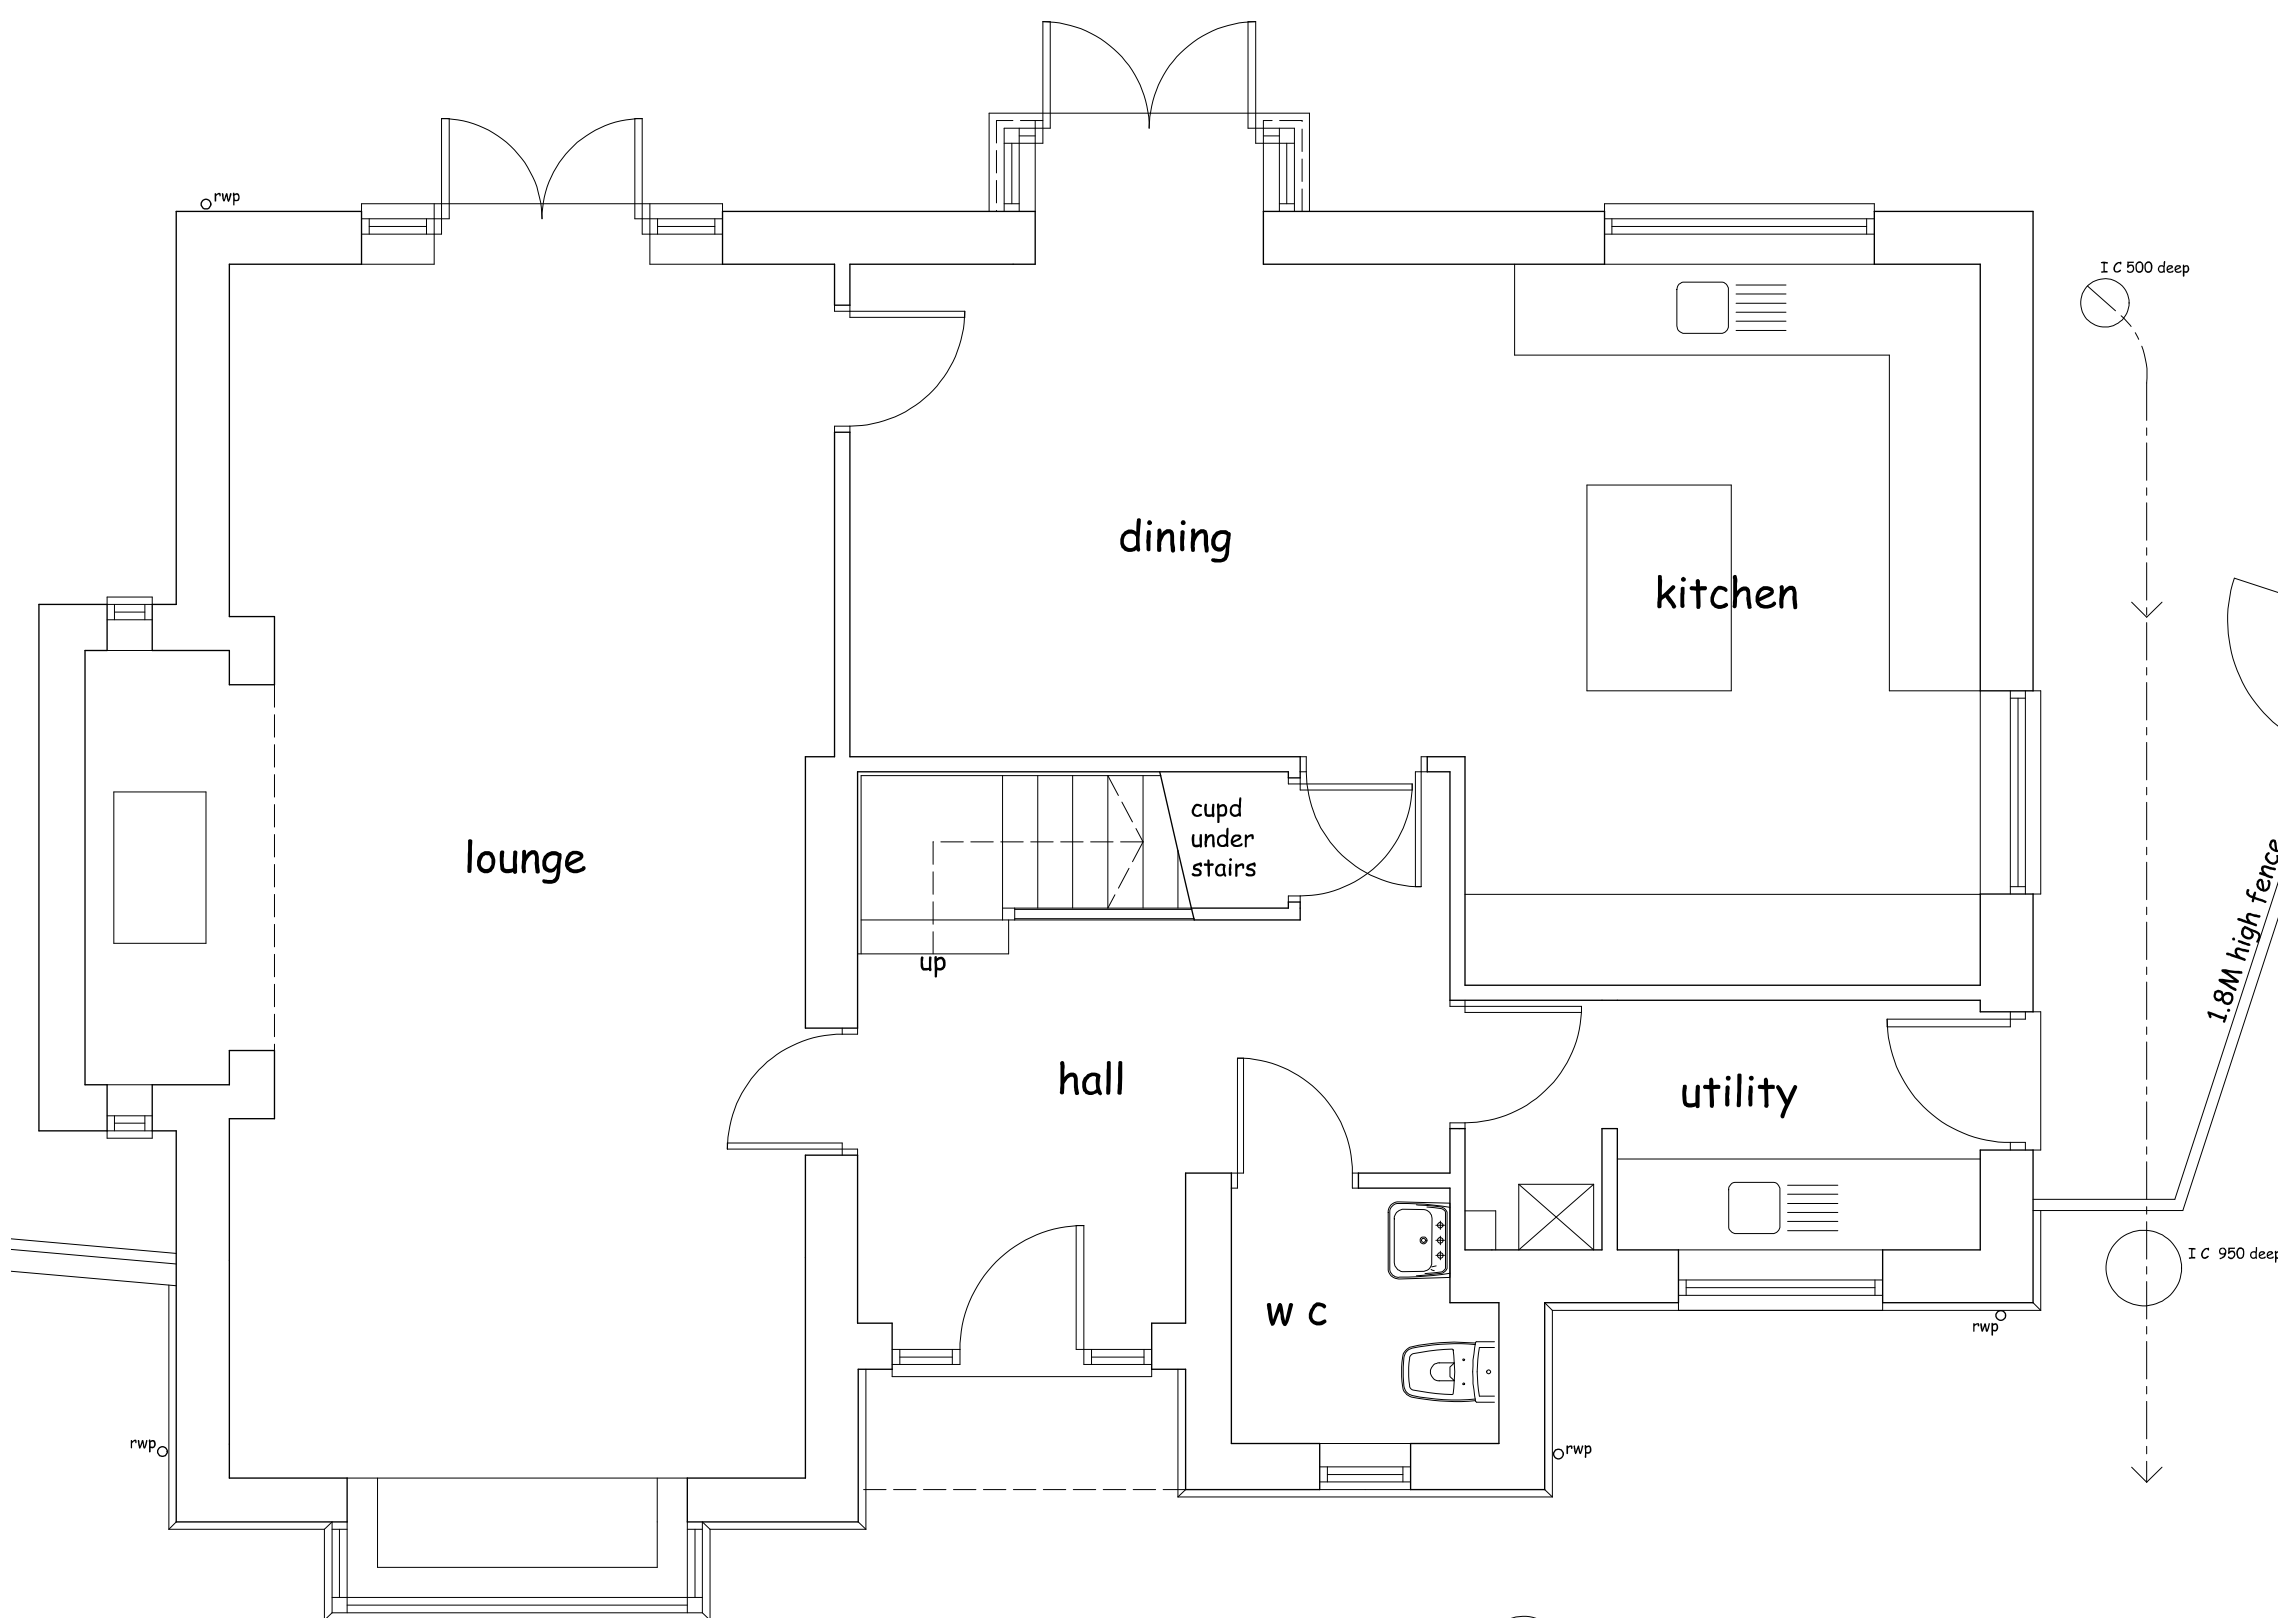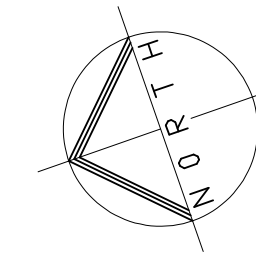

GROUND FLOOR PLAN

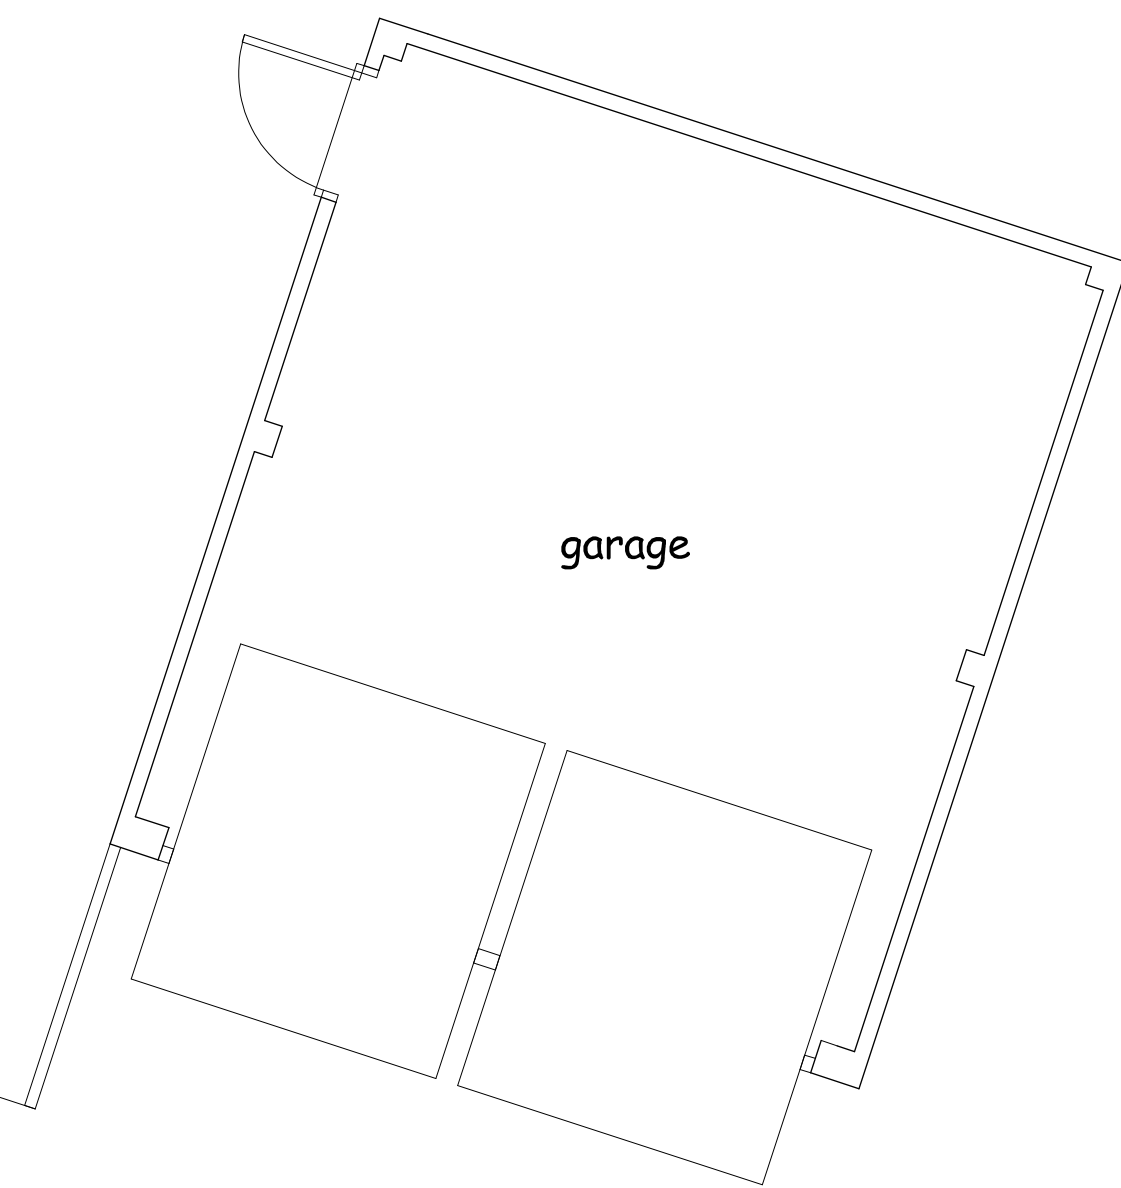

FIRST FLOOR PLAN

