




Proposed Front Elevation 1:100

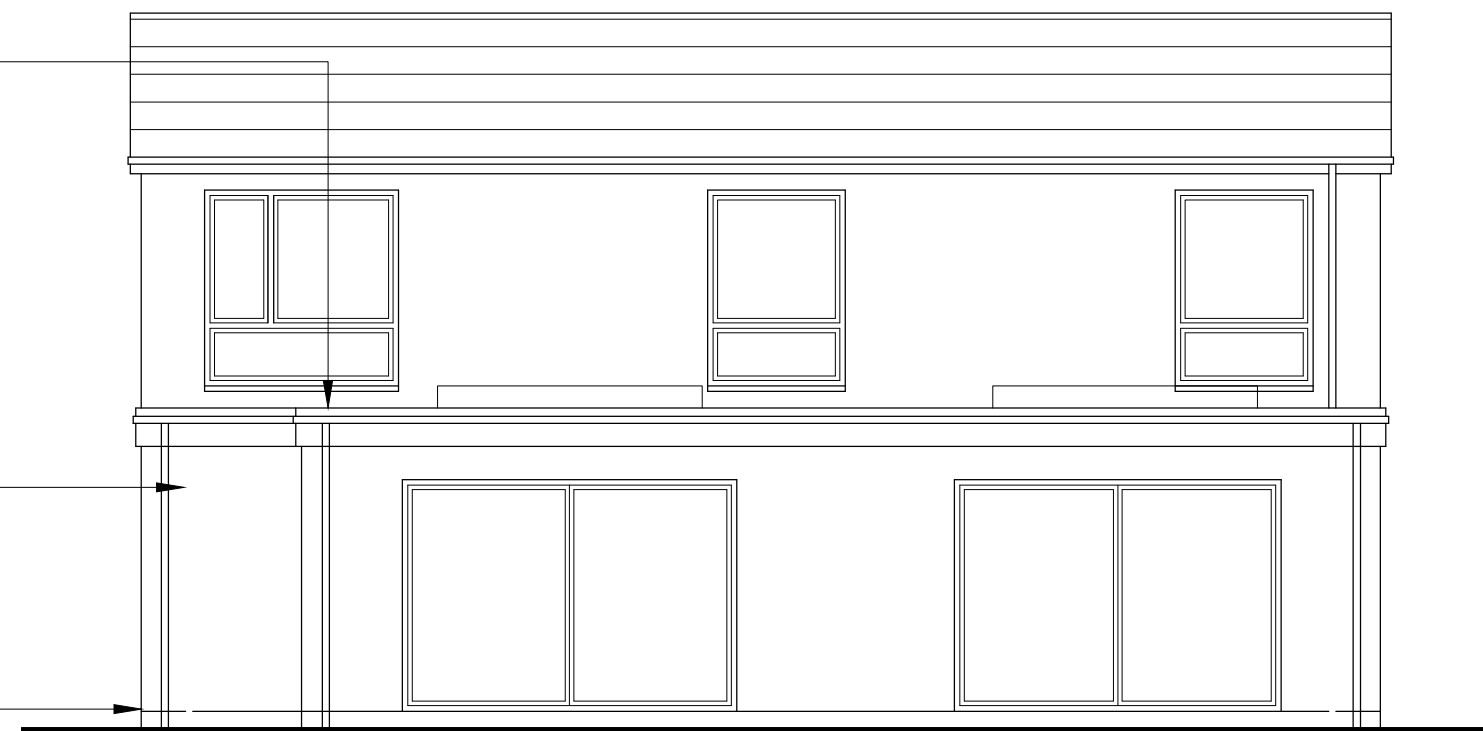


Proposed Rear Elevation 1:100

New matching pitched and flat roof constructed to new extensions


Matching rainwater goods to be installed to front and rear extension

Matching UPVC windows installed to new ground and 1st floor extensions


External walls to be constructed with matching brick

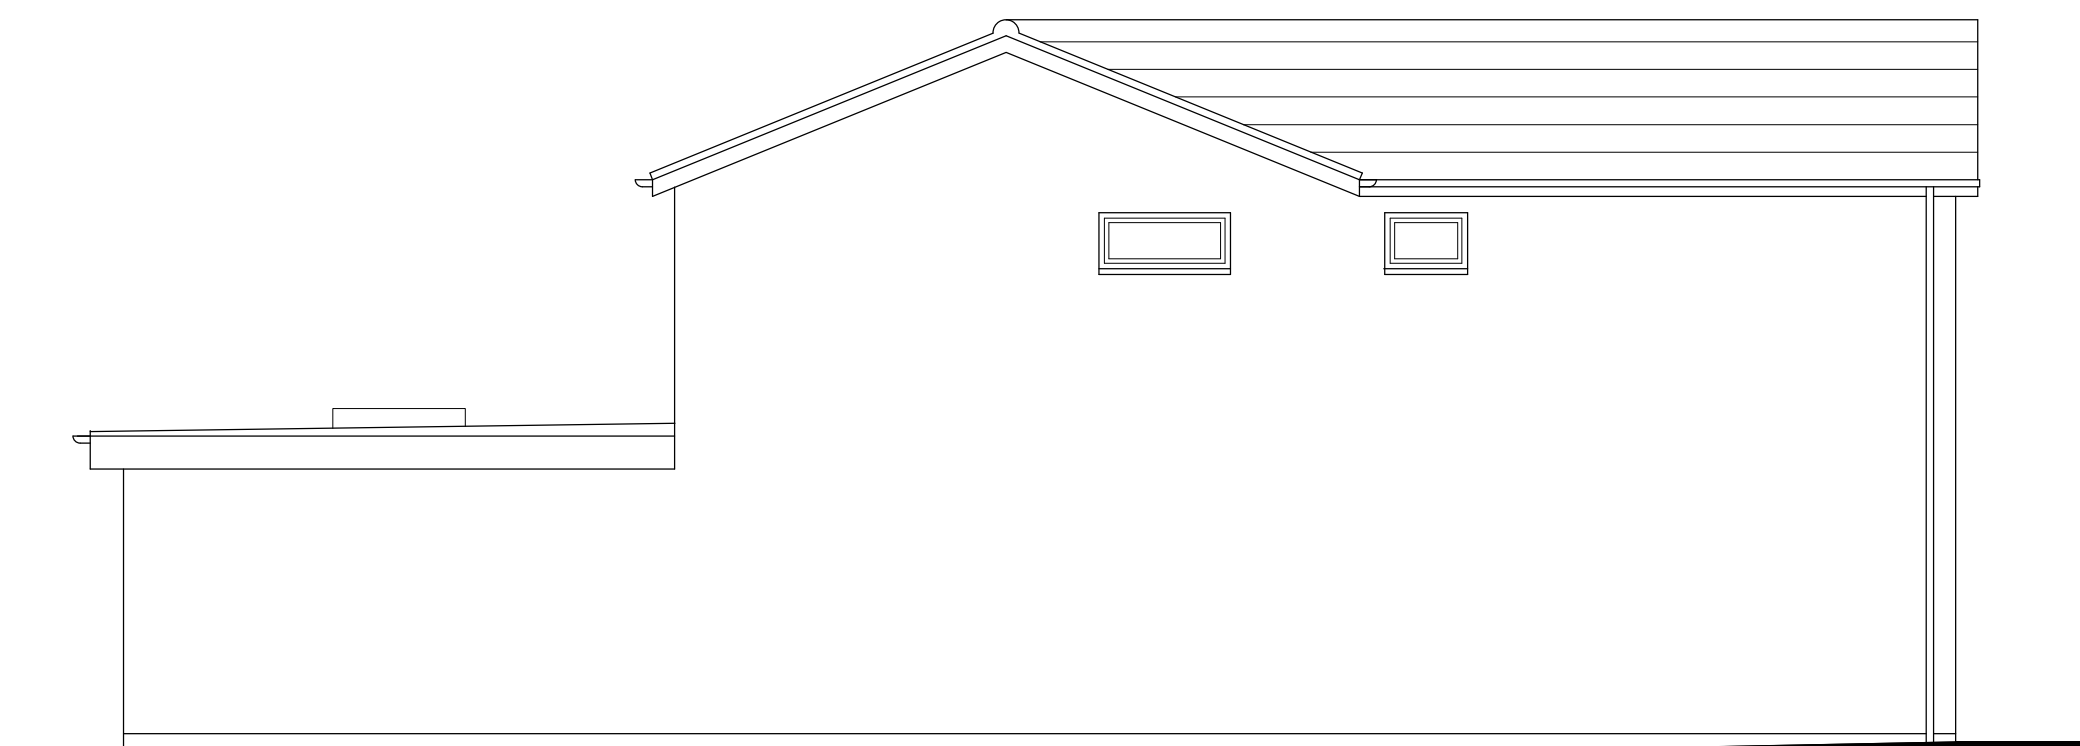

Proposed Side Elevation 1:100

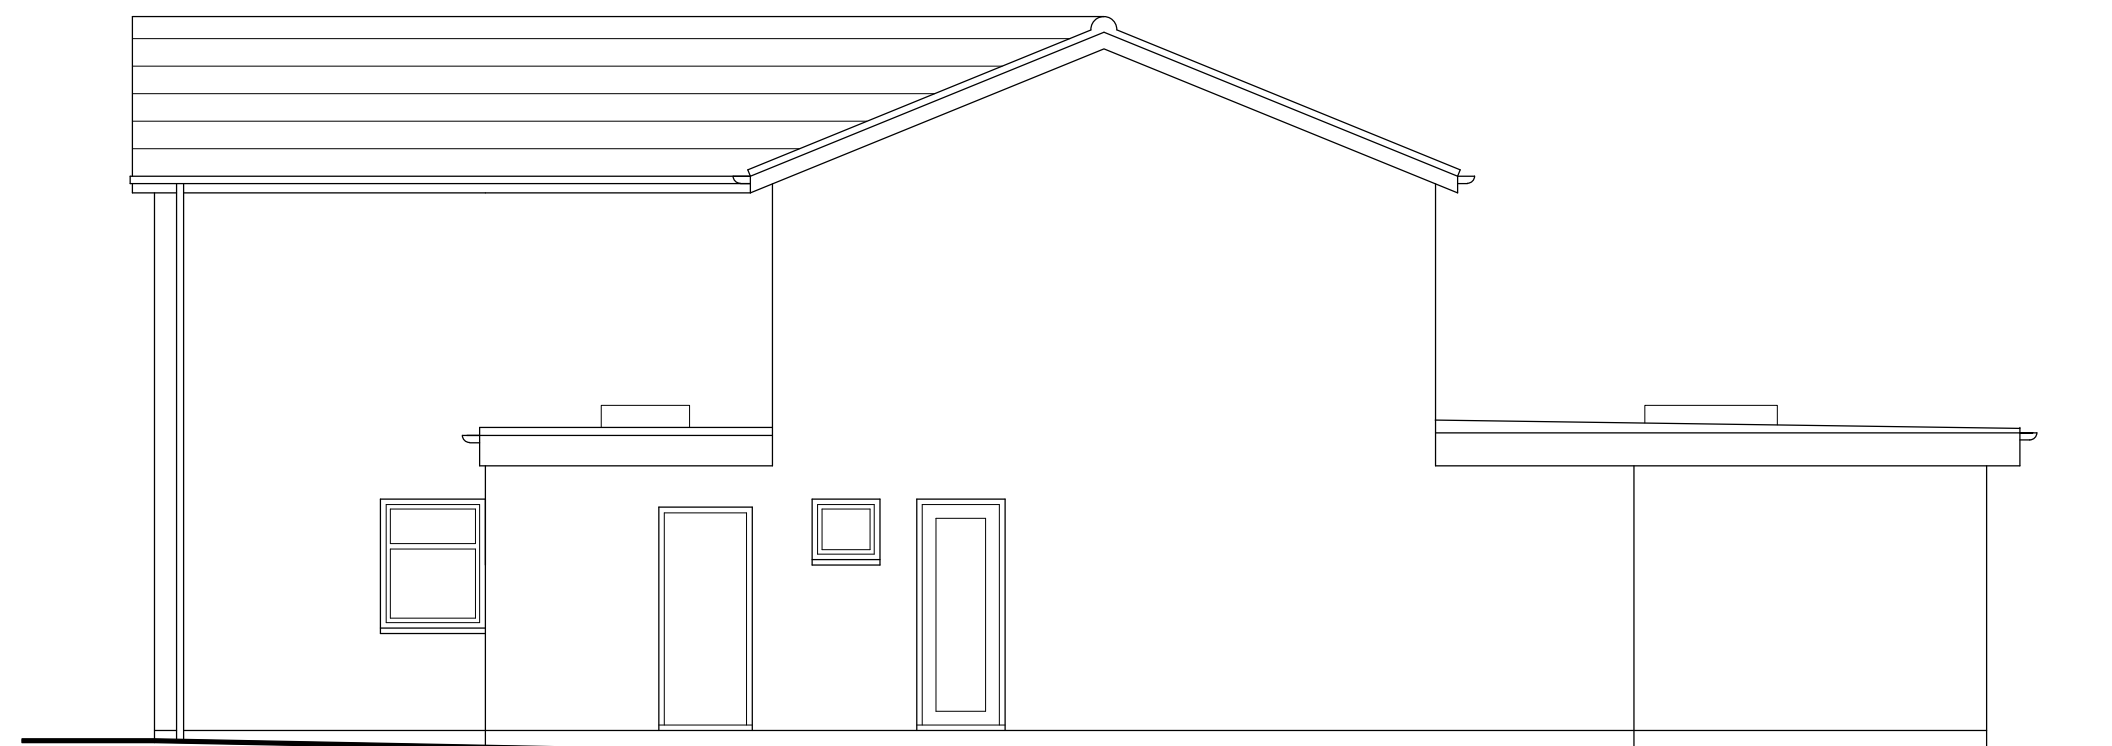

Proposed Side Elevation 1:100

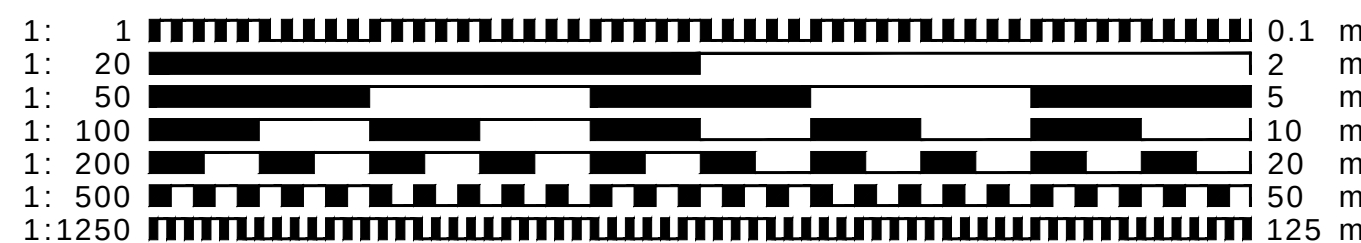

- CLIENT MUST SEEK SEPARATE SPECIALIST ADVICE ON PARTY WALL MATTERS IN SUFFICIENT TIME TO SERVE ALL NOTICES IF REQUIRED
- ALL STRUCTURAL ELEMENTS ARE INDICATIVE ONLY AND SUBJECT TO FULL STRUCTURAL DESIGN BY STRUCTURAL ENGINEER - ALL DESIGN IS SUBJECT TO STRUCTURAL DESIGN TO BE PROVIDED BY OTHERS
- THIS DRAWING IS FOR PLANNING APPROVAL ONLY AND SUBJECT TO ALL OTHER RELEVANT STATUTORY APPROVALS

This drawing is protected under © copy right



preliminary

CONTRACT		
Proposed Works:		
6 Broadcroft, Letchworth, Hertfordshire		
DRAWING TITLE		
Proposed Elevations		
SCALE	1:100@A3	DRAWING NUMBER
DATE	June 2025	PO5
DRAWN	JEI	
JOB NUMBER	RSD-25-09	CHECKED BY
redshed design		
45 Hoo Road		
Meppershall		
Bedfordshire		
sg17 5lp		
telephone: 01462 817075, 07884008970		
fax: 01462 807175		
e-mail: james/karen@redsheddesign.co.uk		
www.redsheddesign.co.uk		