



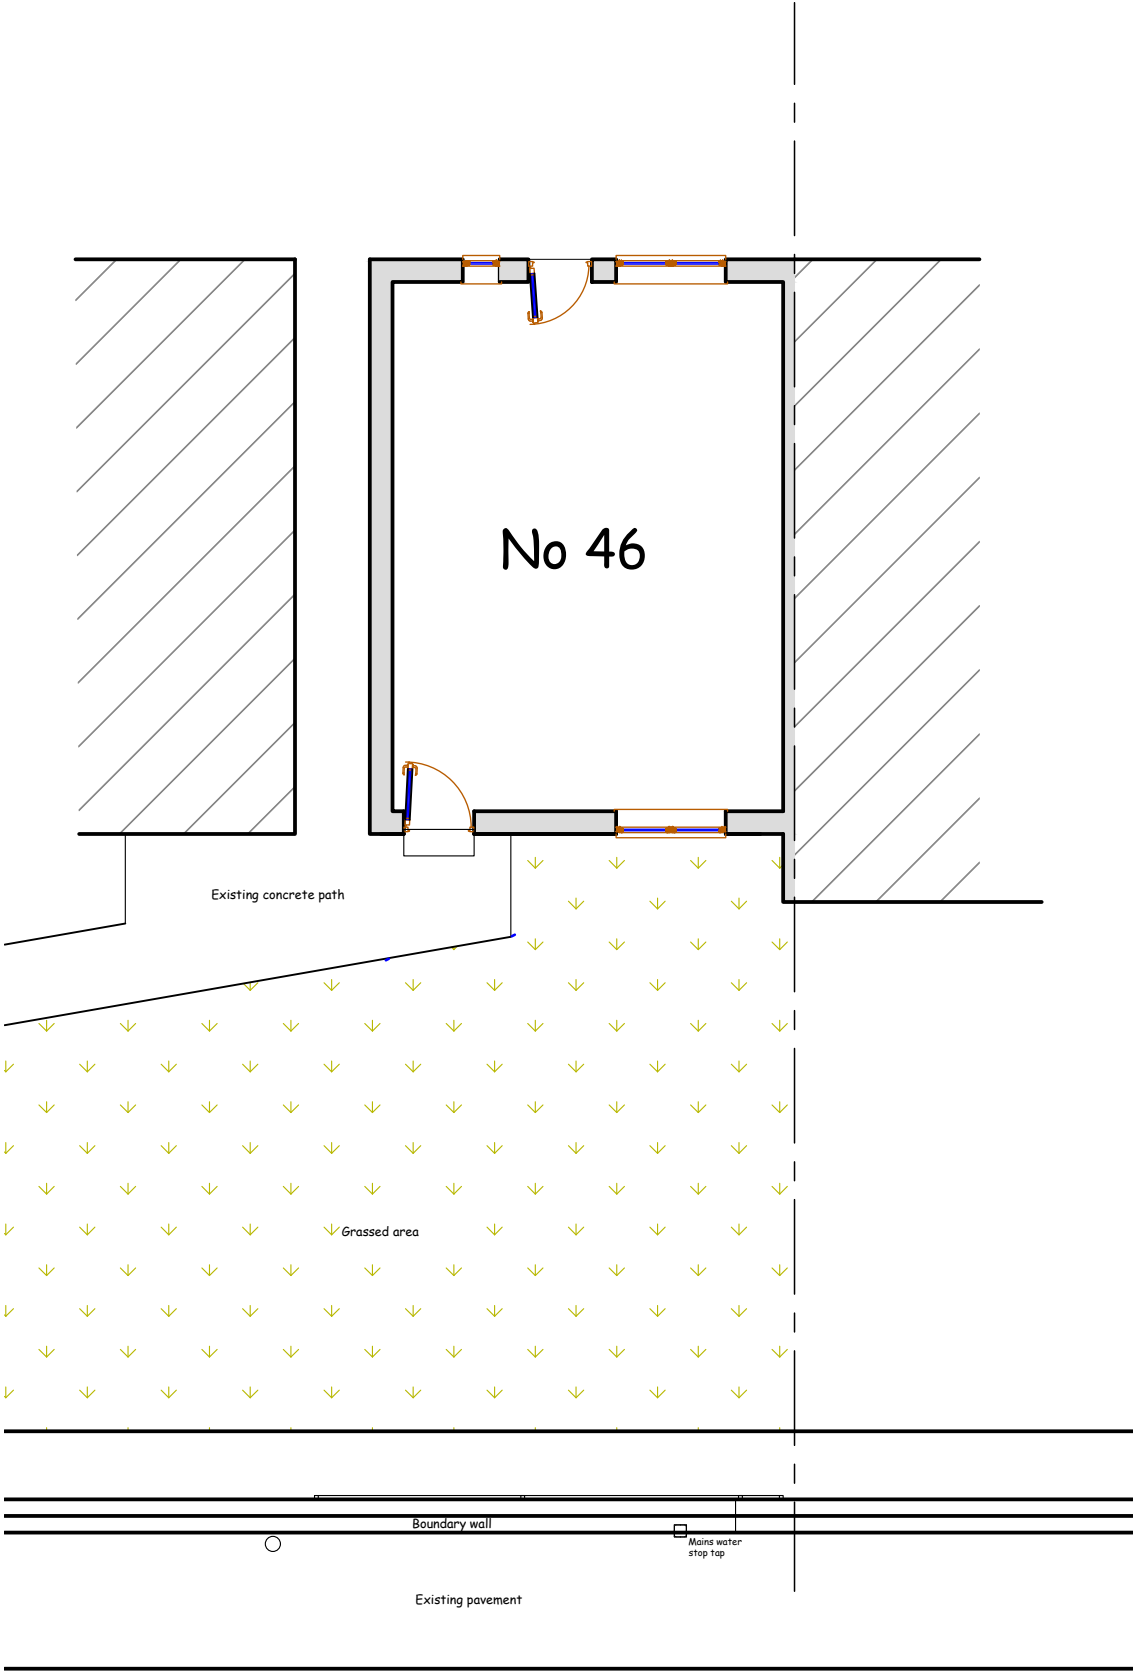


Existing Ground Floor Plan 1:50



Existing Front Elevation 1:100

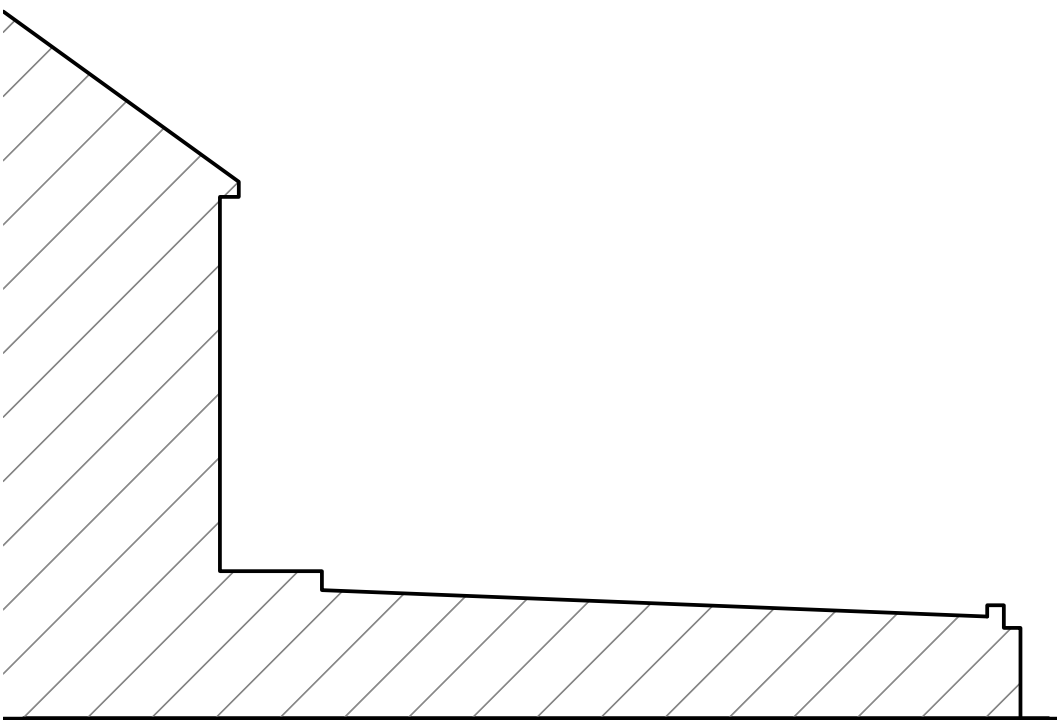

Existing Side Elevation 1:100

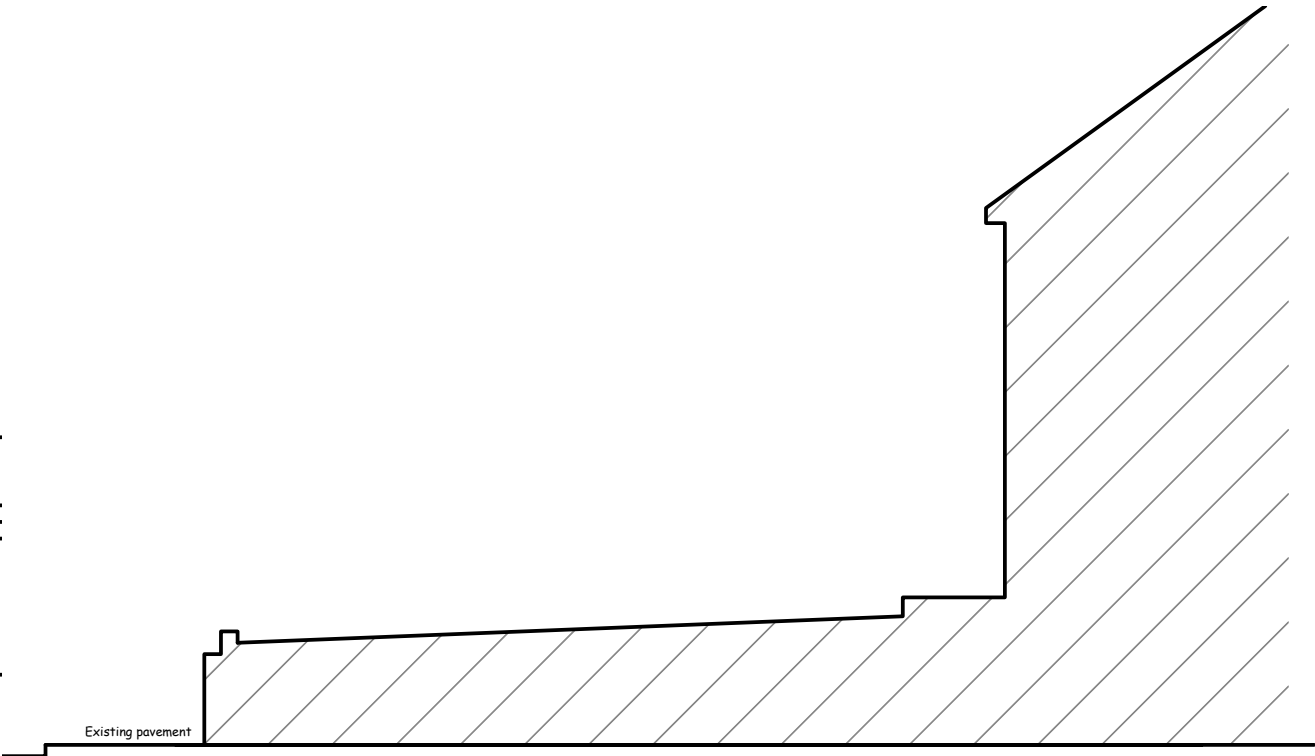

Existing Side Elevation 1:100

Title
Proposed access to property
Client
Miss McCallum
Address
46 Sunnyside
Hitchin
Herts. SG4 9JQ



Hertfordshire Home Improvement Agency
Adult Care Services, Hertfordshire County Council
Farnham House, Six Hills Way, Stevenage SG1
2FQ Tel: 01438 843467

Date
July 2026
Scale
1:100

Drawing No.
CA-047029/1