




Front Elevation




Rear Elevation




Side Elevation

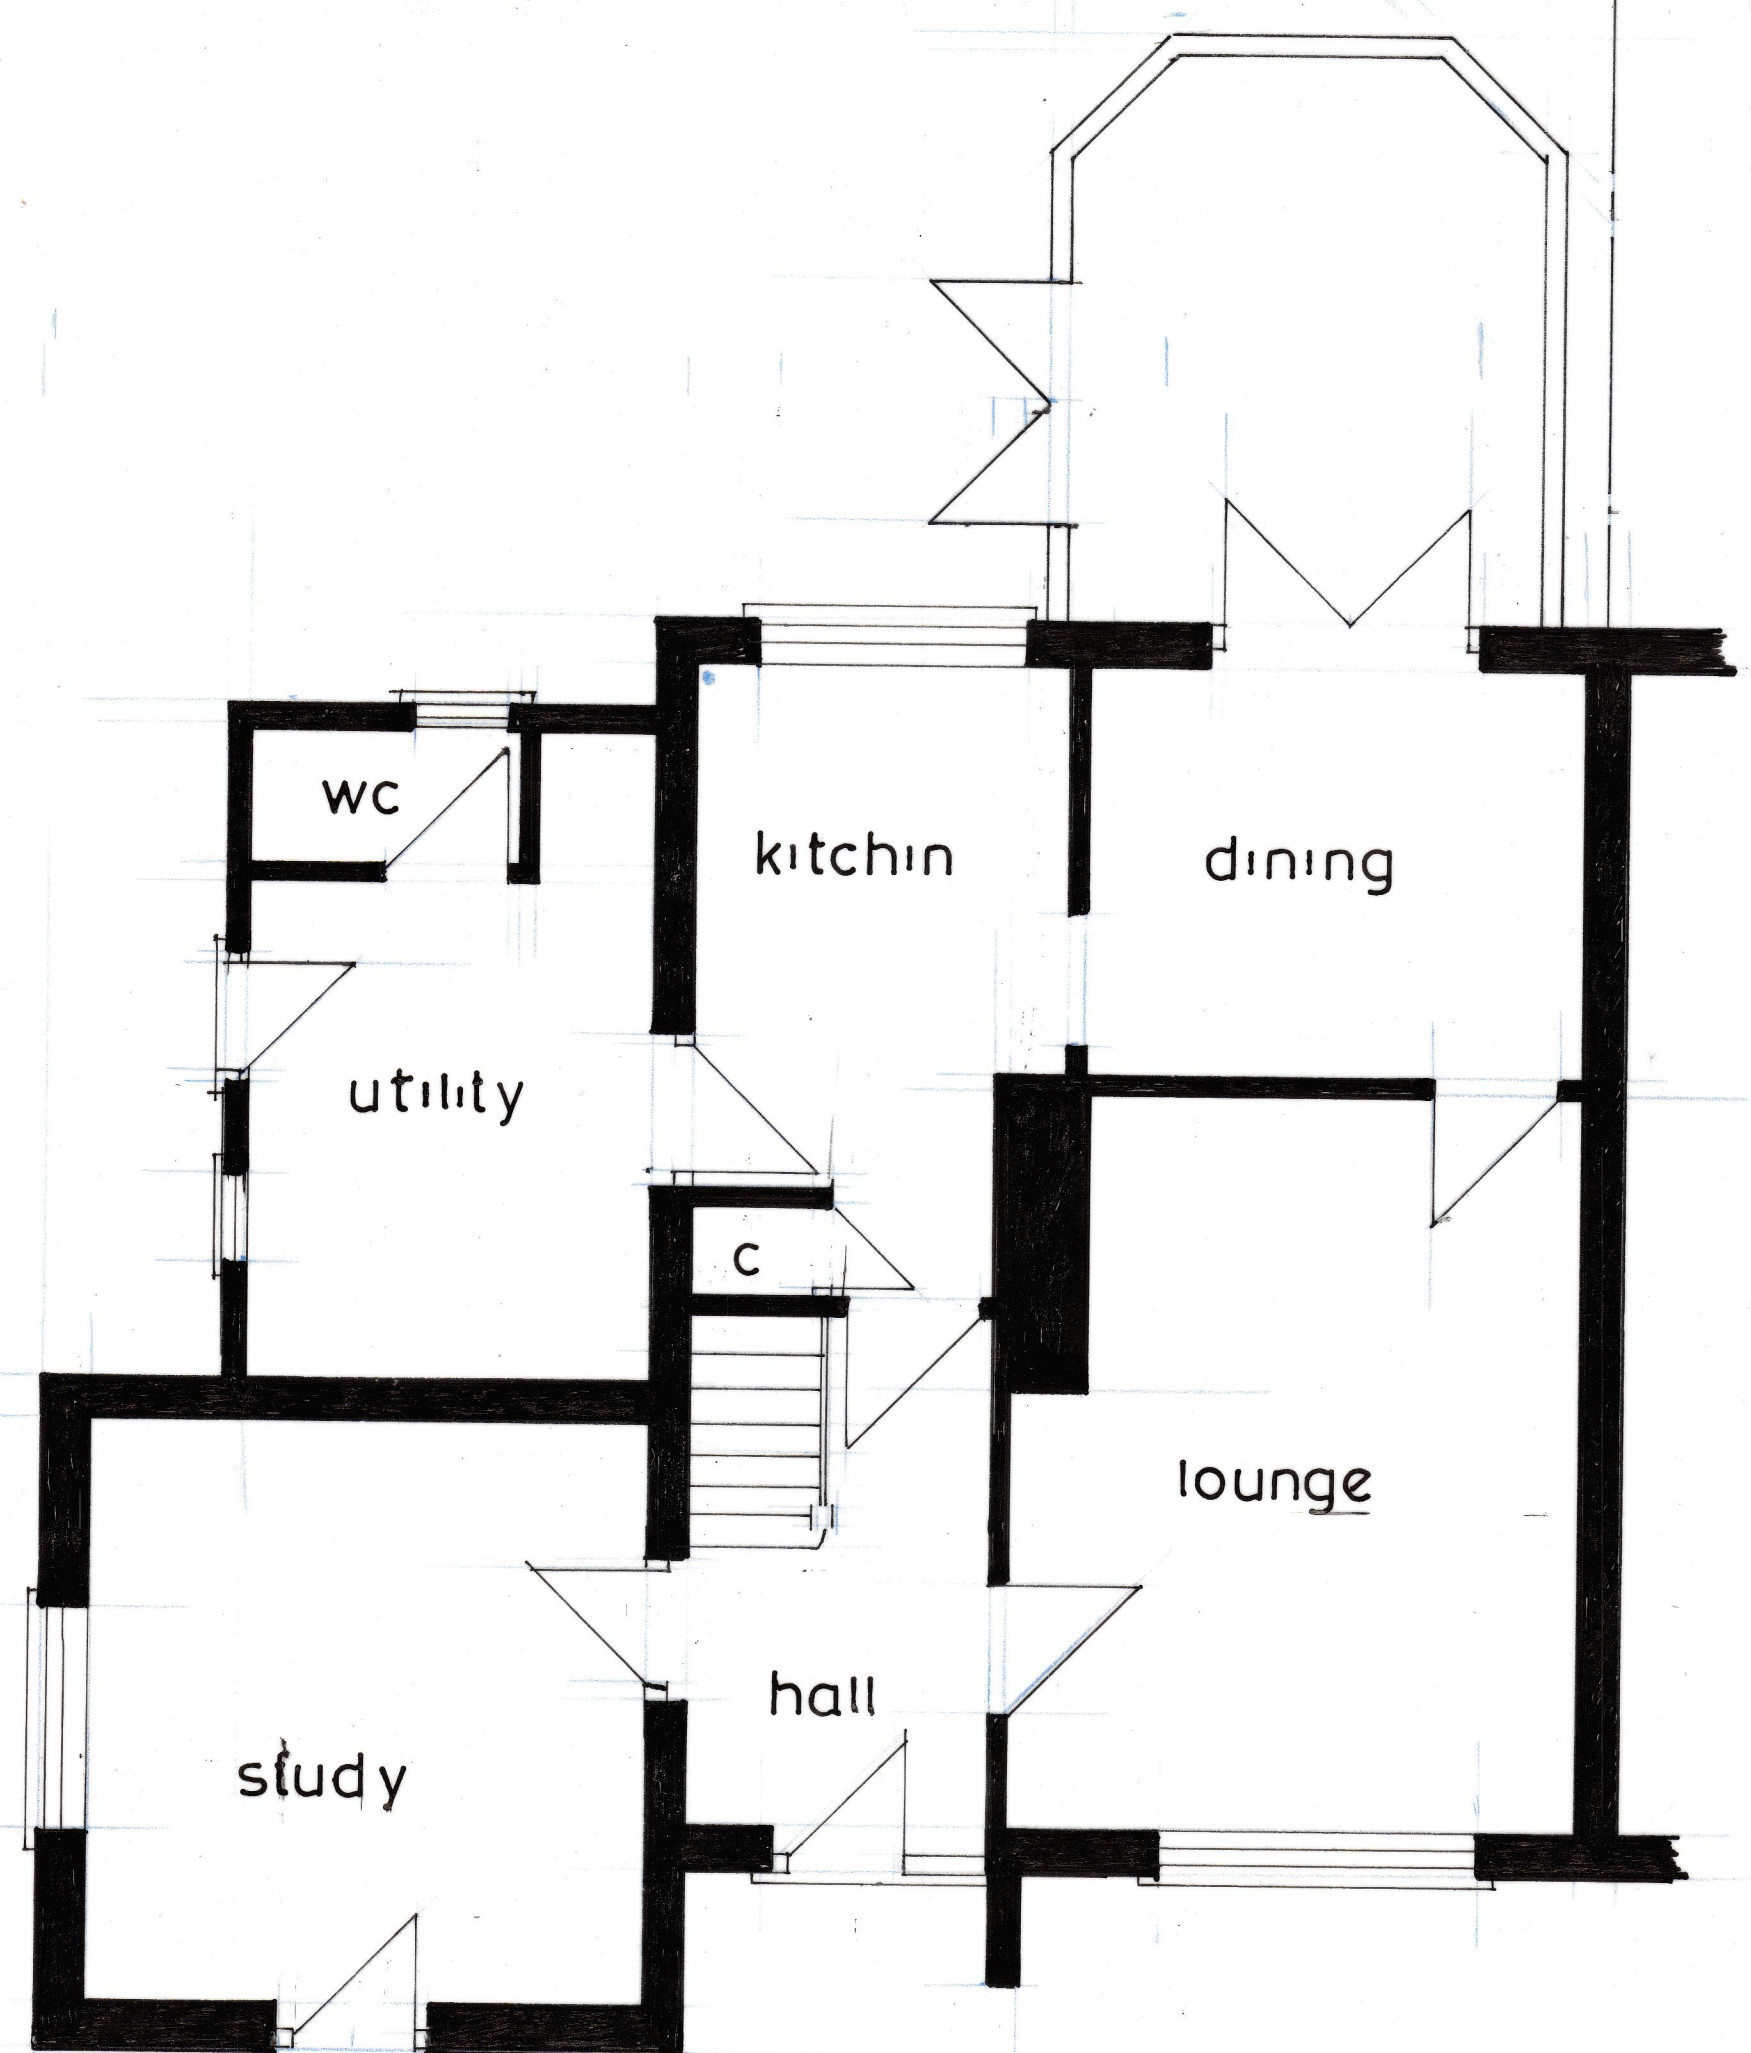


Ground Floor Layout

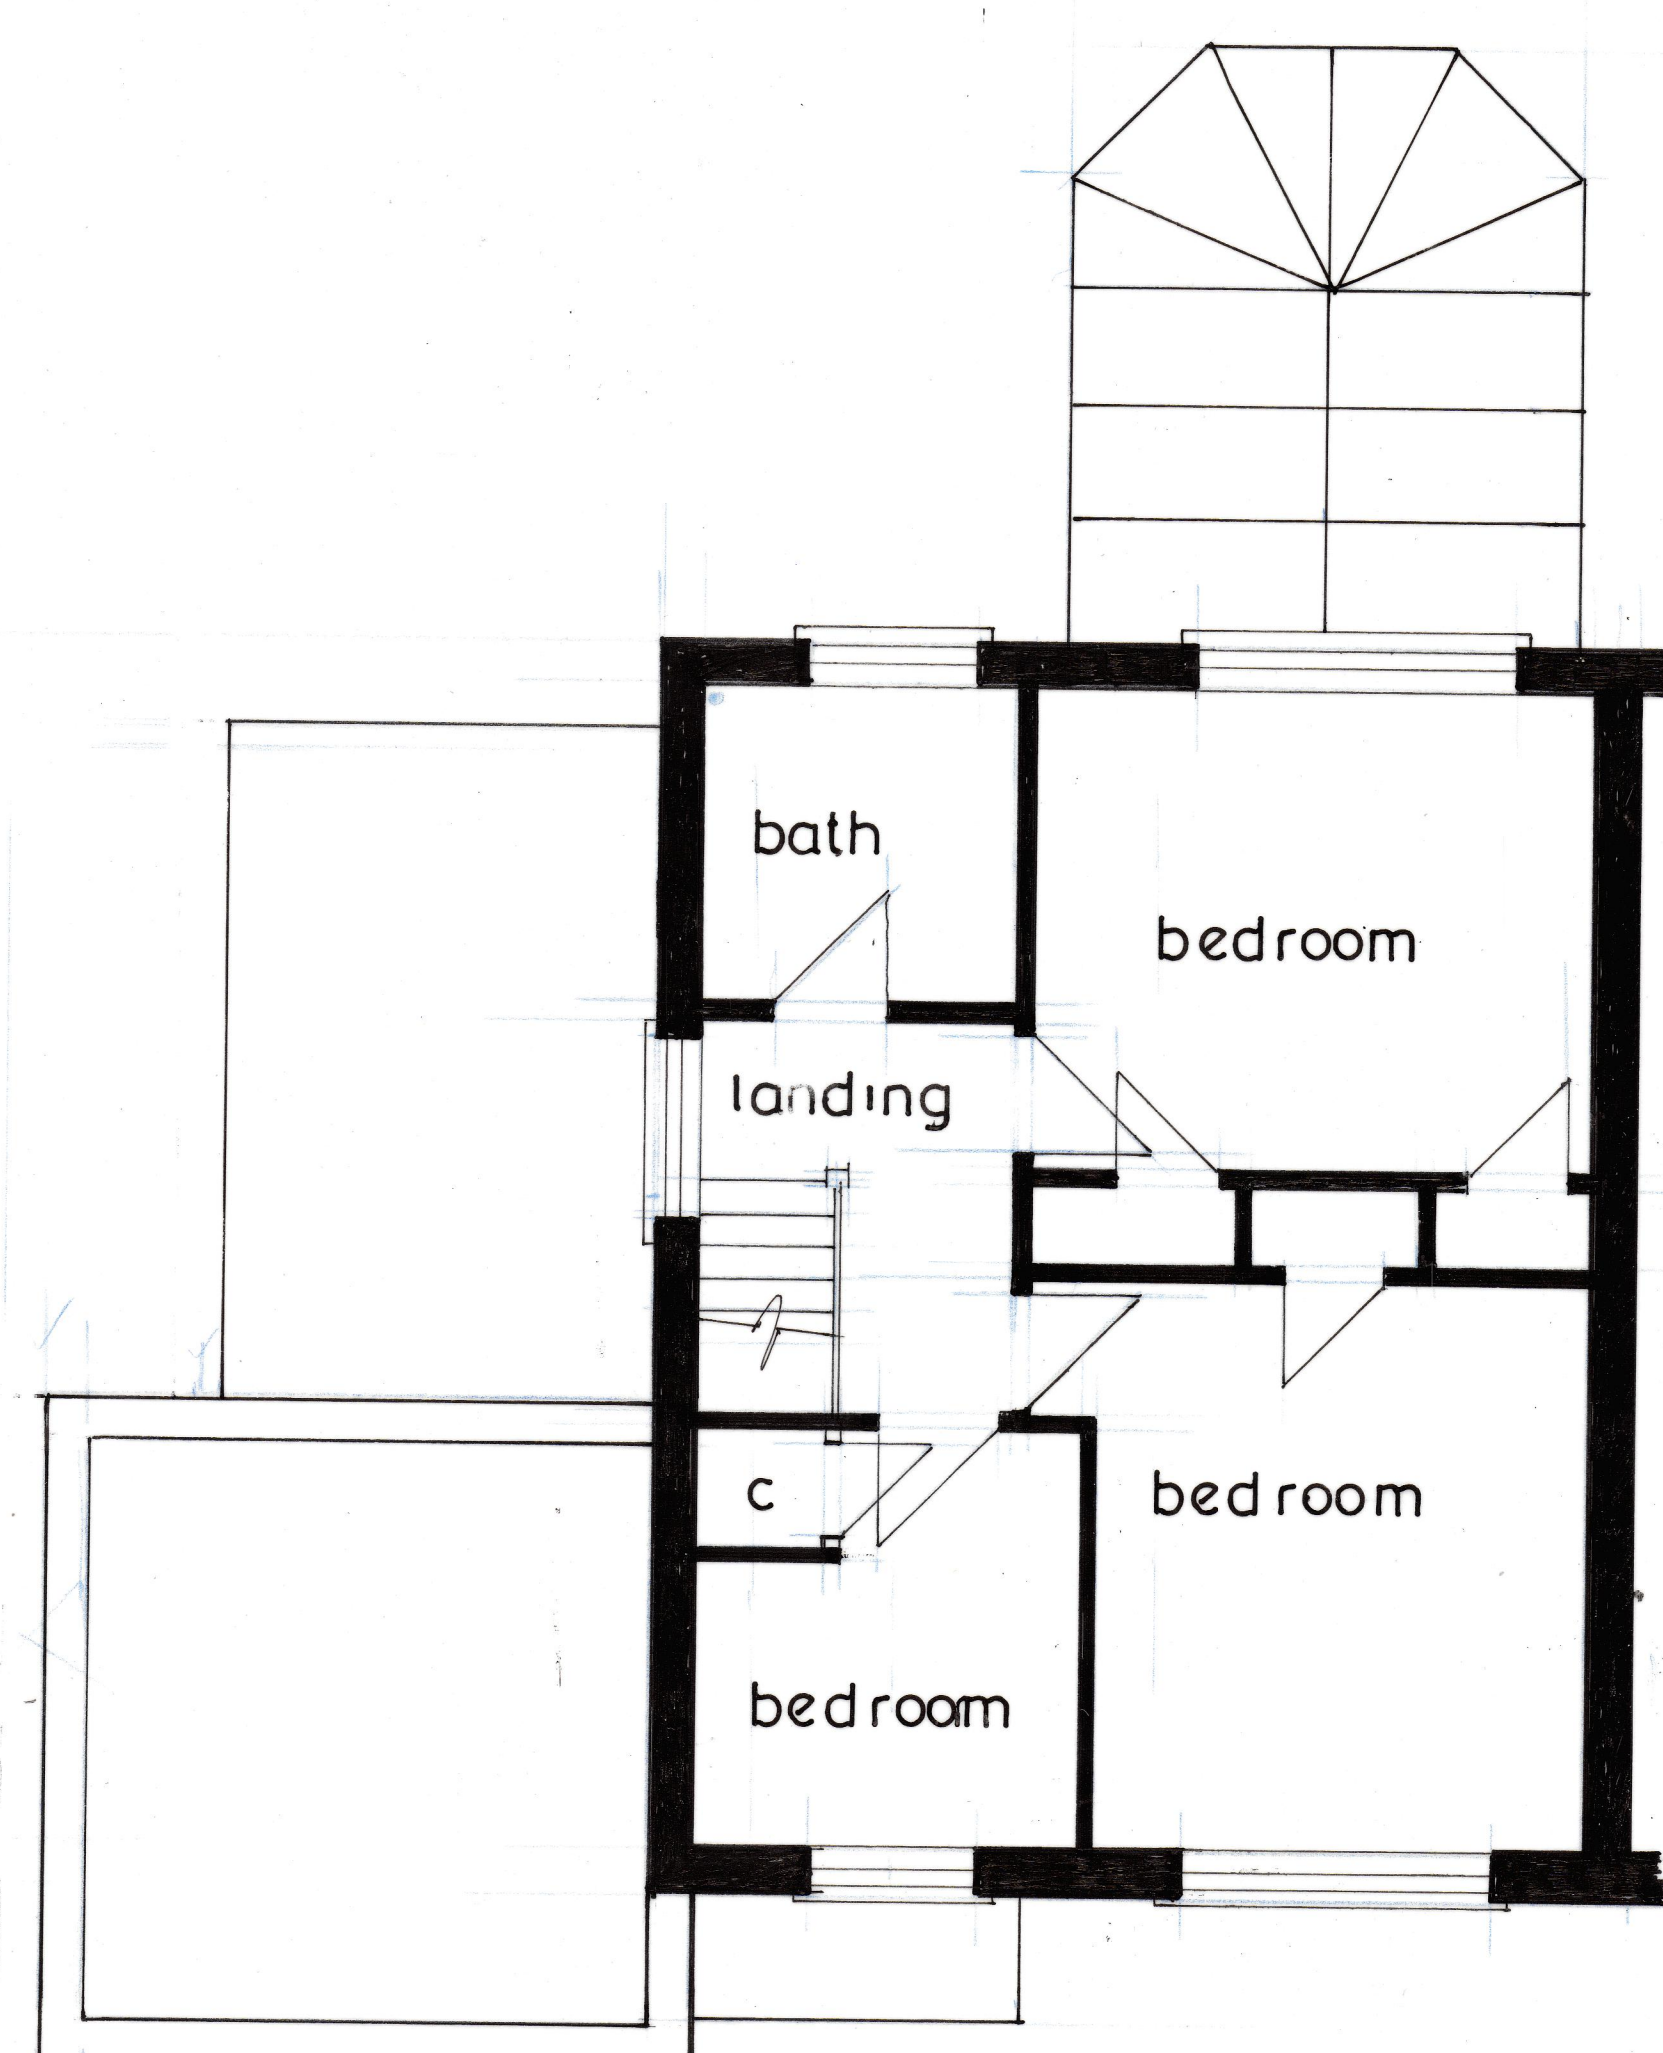

First Floor Layout

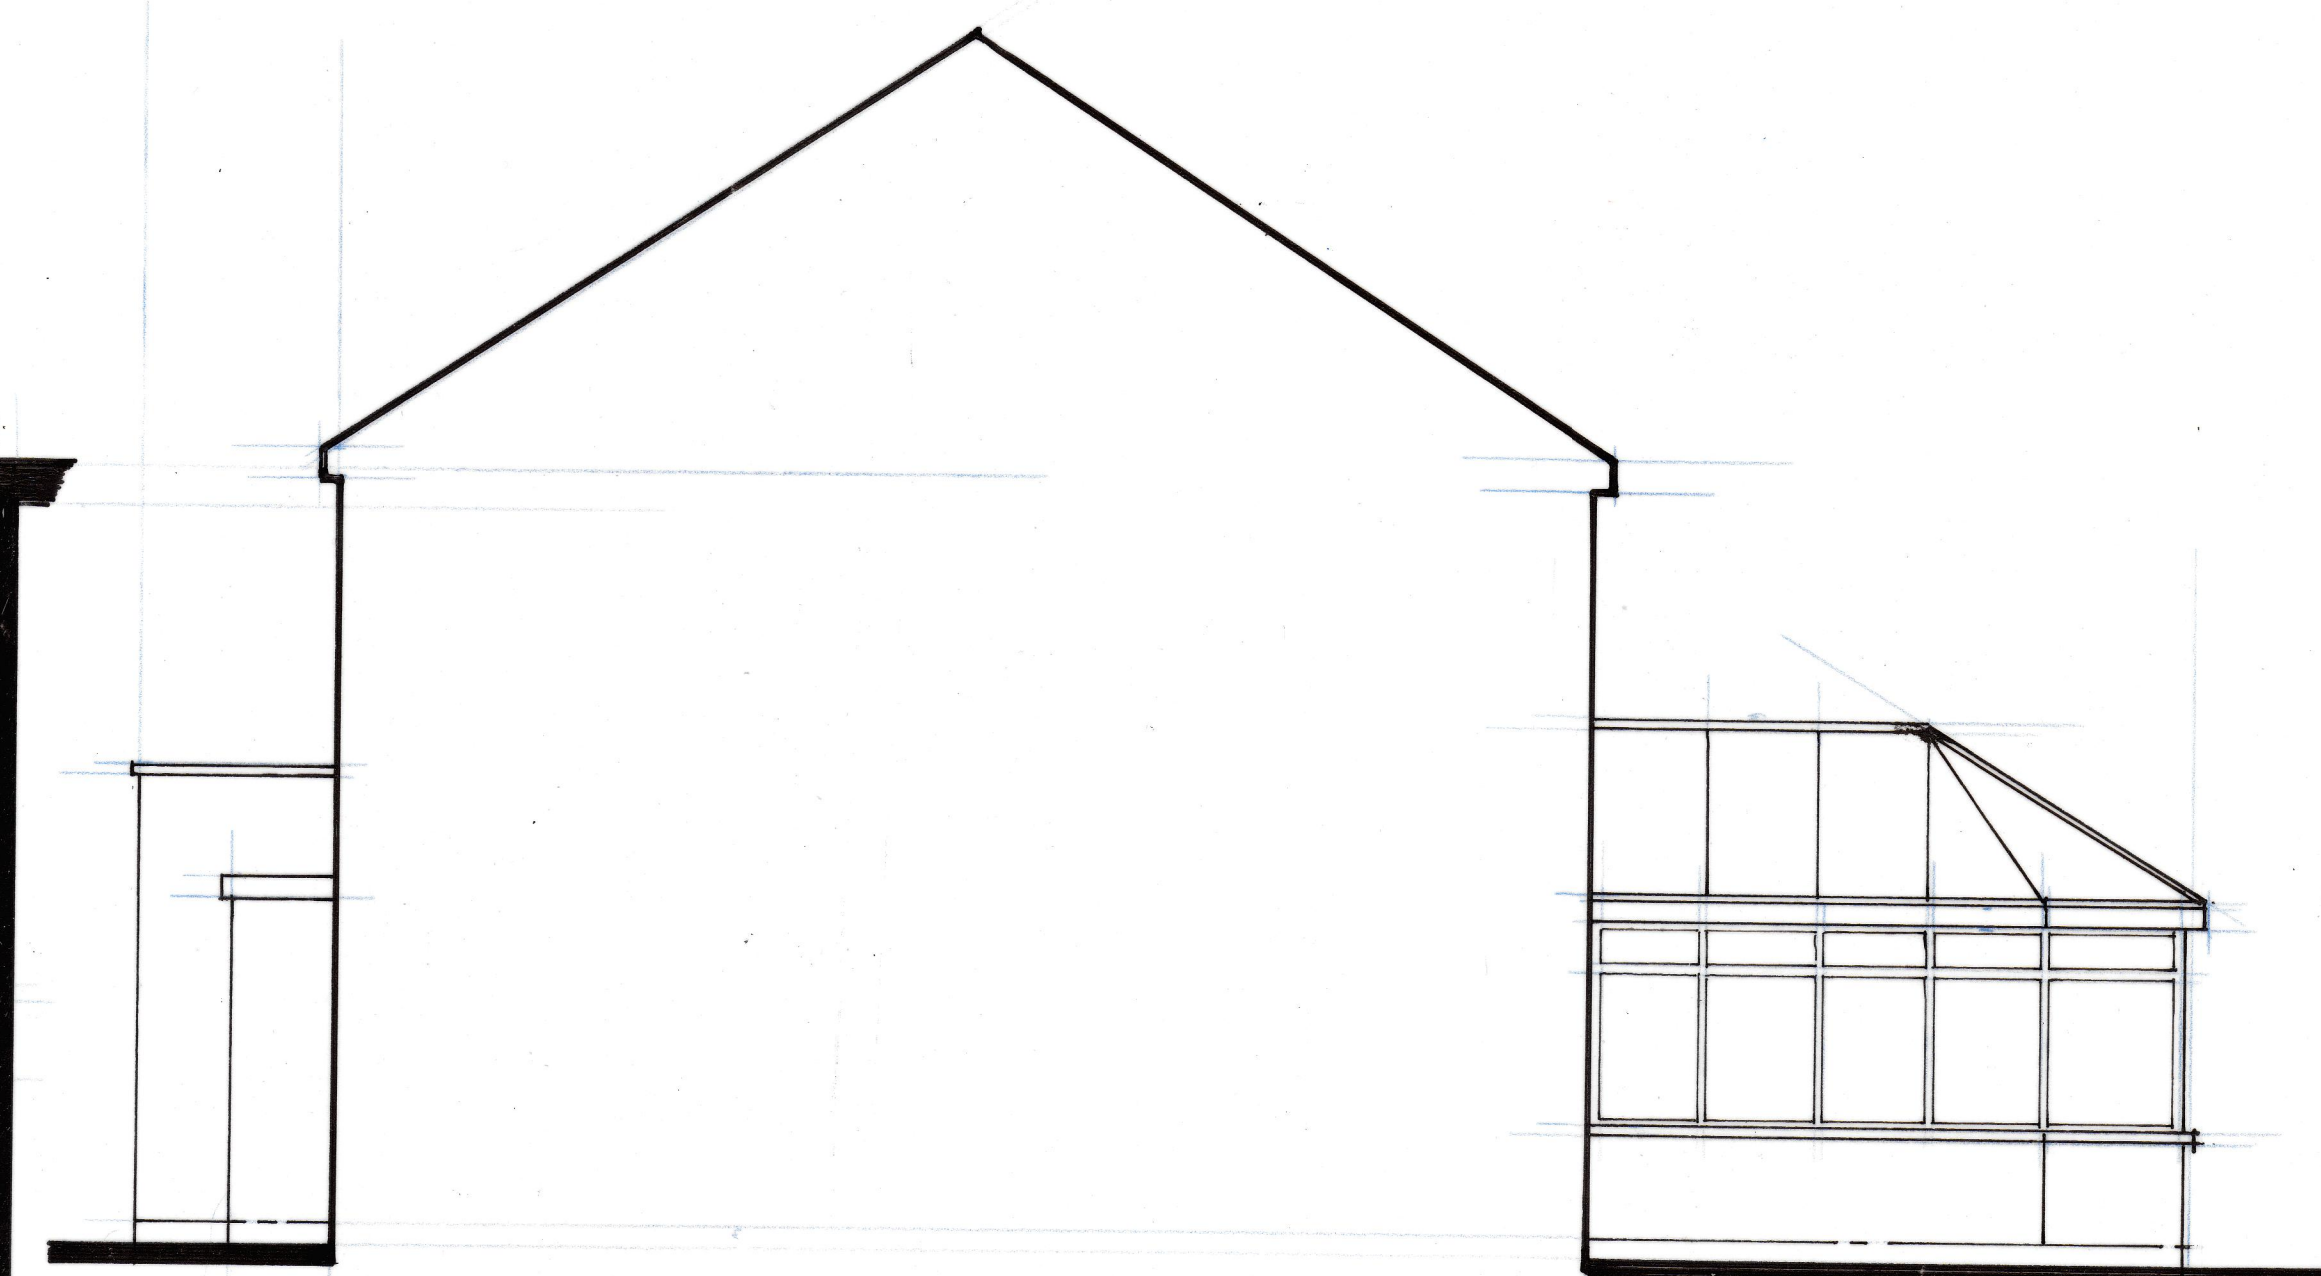

Side Elevation

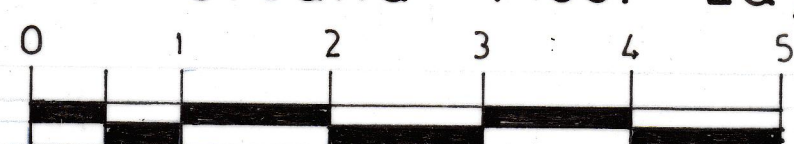

Ian Hale Planning and Design Limited 2 Peartree Close Shefford Bedfordshire SG17 5JG Email: ian@ianhaleconsultancy.com Mo. 07818078668	Site Mr & Mrs. R Beale 9 Hitchin Road, Pirton, Hitchin, Hertfordshire SG5 3PZ Side and Rear extensions to Ex. House Existing House Plans/Elevations	IHL/26/HRP/05	Scale 1:50 @A1
			Date Jun-26
			Rev