


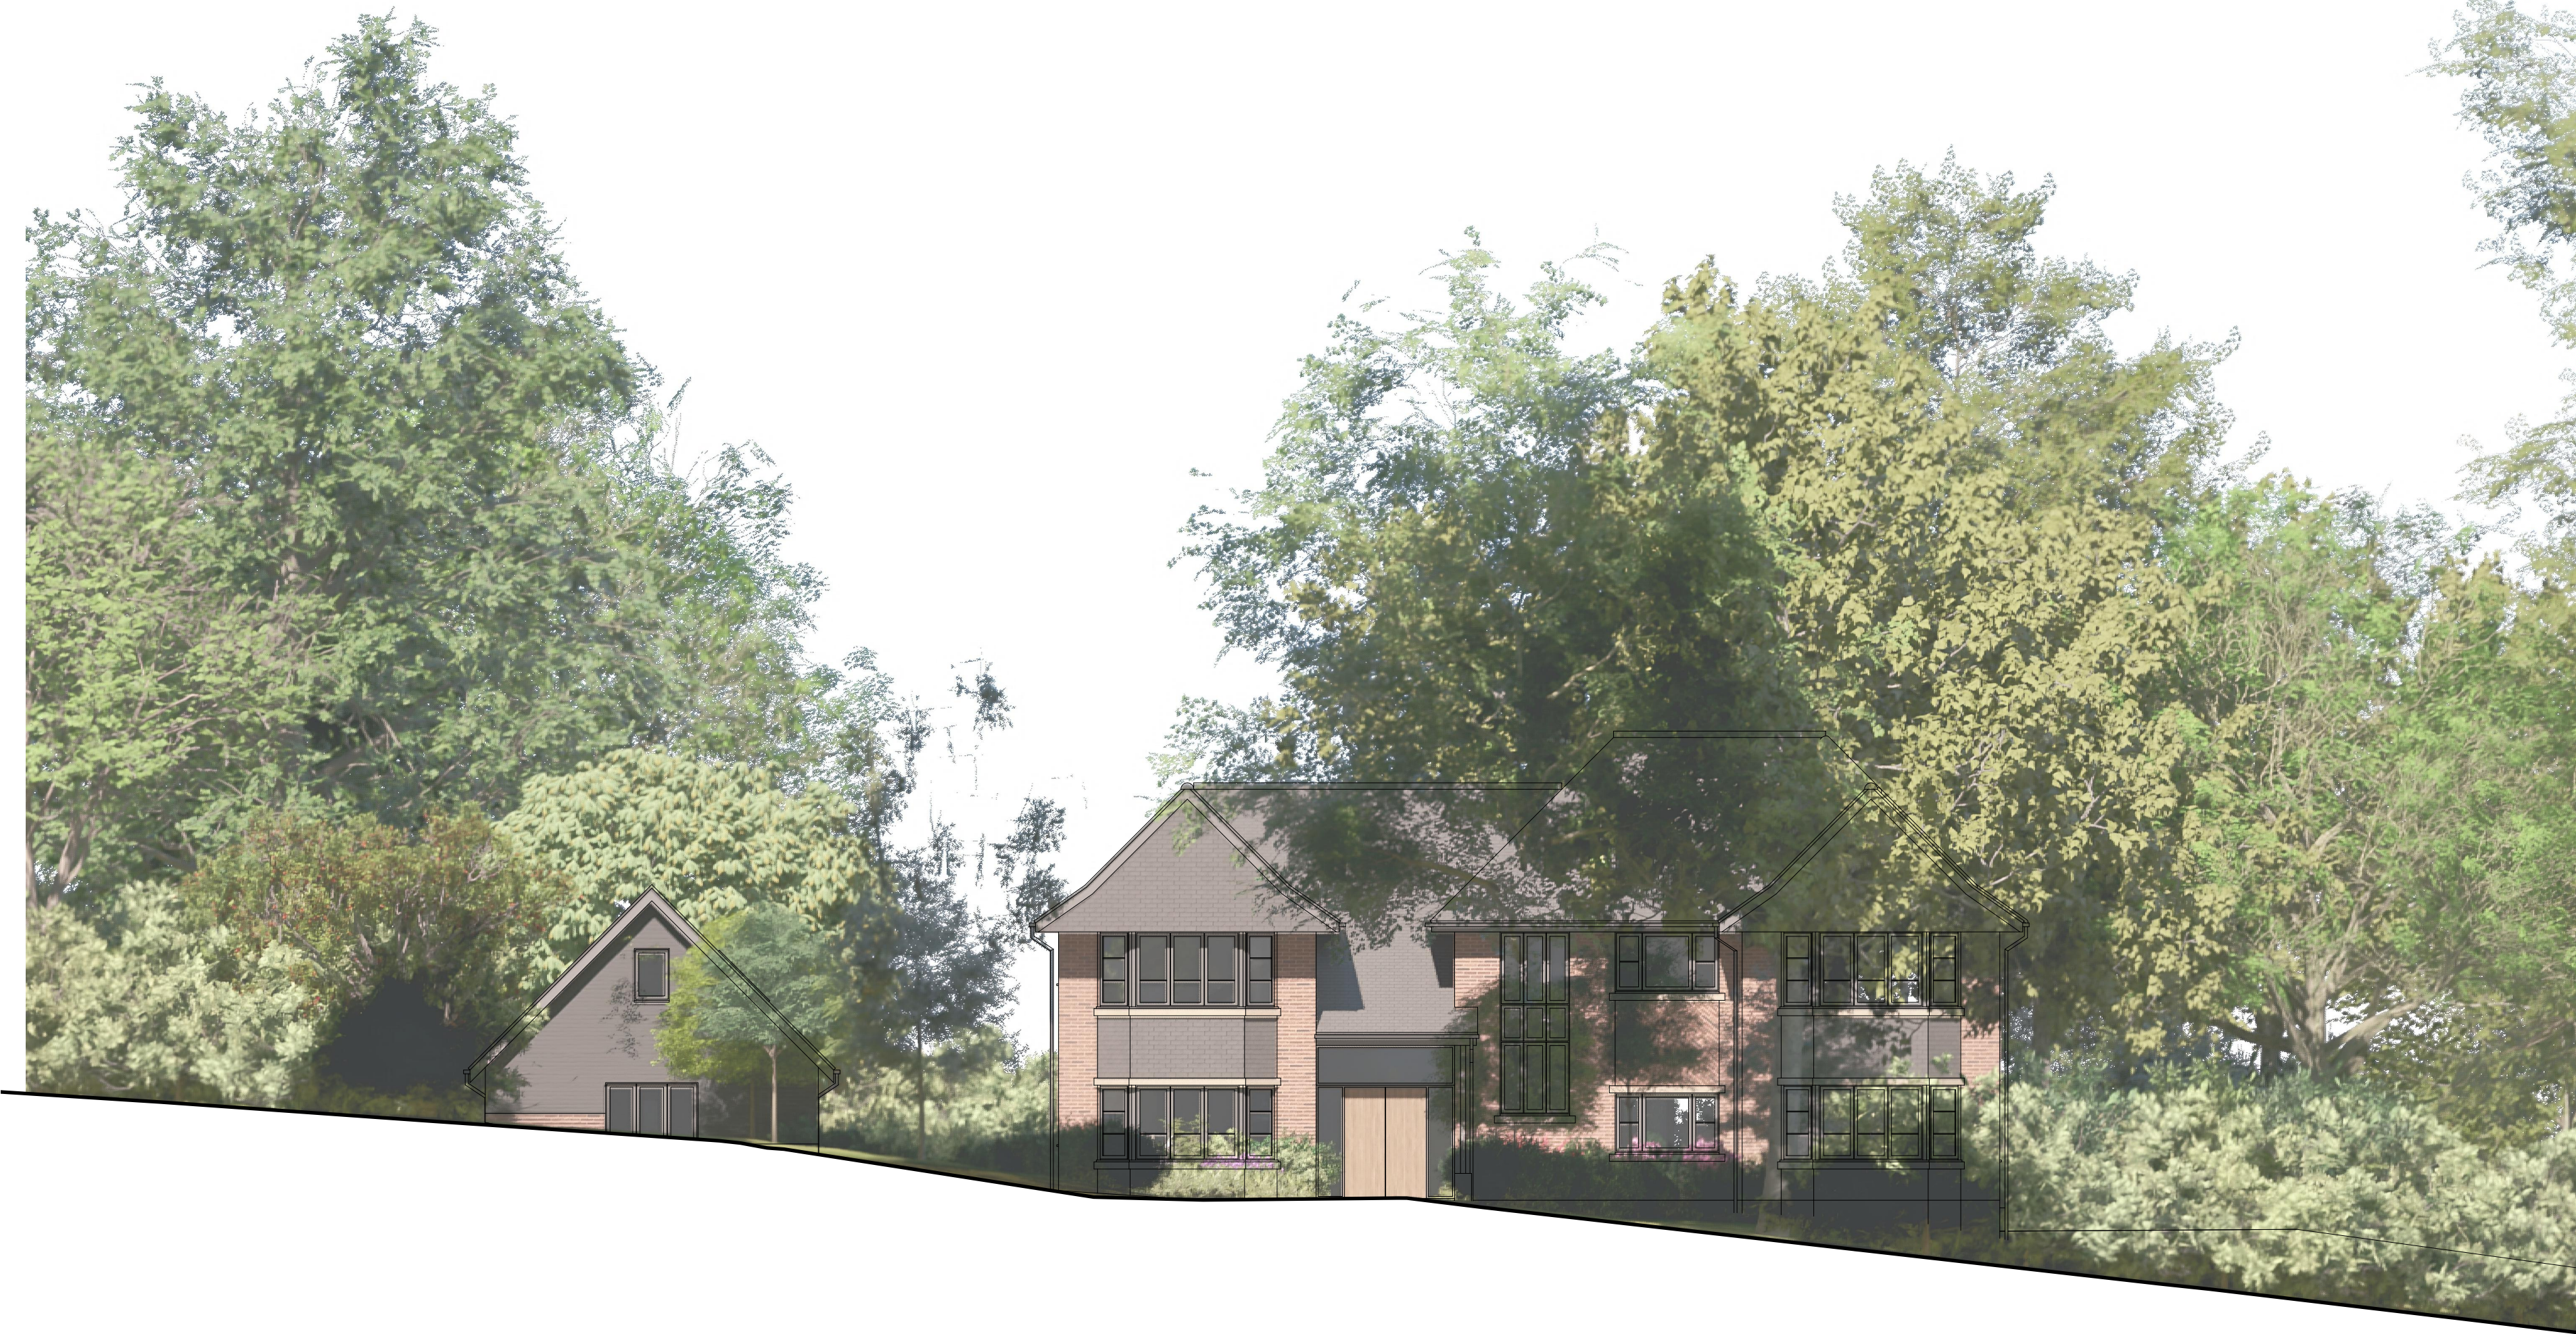


Proposed Front Elevation with Garage [North-East]

Scale 1:100

This drawing is a print and must not be scaled from. Use only noted dimensions and check all measurements on site before proceeding with the works. Any queries regarding areas, levels or dimensions must be referred back to BBR Design Services Ltd. All dimensions of existing buildings to be verified on site.

This drawing is the copyright of BBR Design Services Ltd and shall not be in any way used or reproduced without their prior written consent.

All design and construction is to be in accordance with the Construction Design and Management (CDM) Regulations 2015, and HSE guidance.

 

Rev: Date: Note: By:

FOR PLANNING



01462 420800 | 01799 530097

info@bbr-design.co.uk

www.bbr-design.co.uk



Contract:
Land at The Coach House
Radwell Lane
Radwell, Baldock
Hertfordshire, SG7 5ES

Drawing Title:
Proposed Elevations
Sheet 3 of 3

Scale: 1:100 @ A2
Job No: 26400
Date: July 2026
Drawn/check: rda

Drawing No: PL15
Revision: -
© BBR Design 2026