



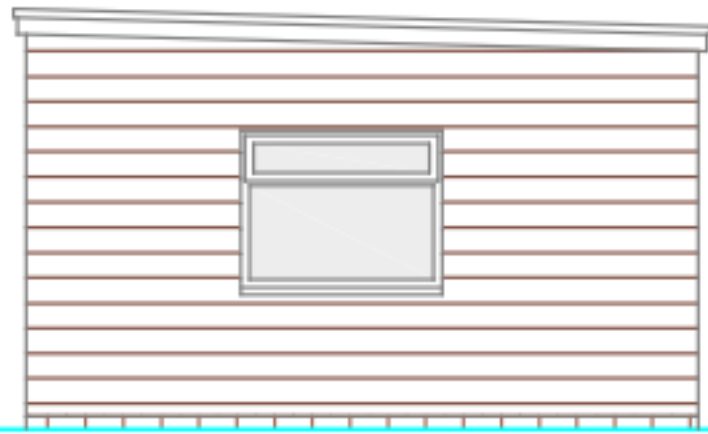


East Elevation

4000

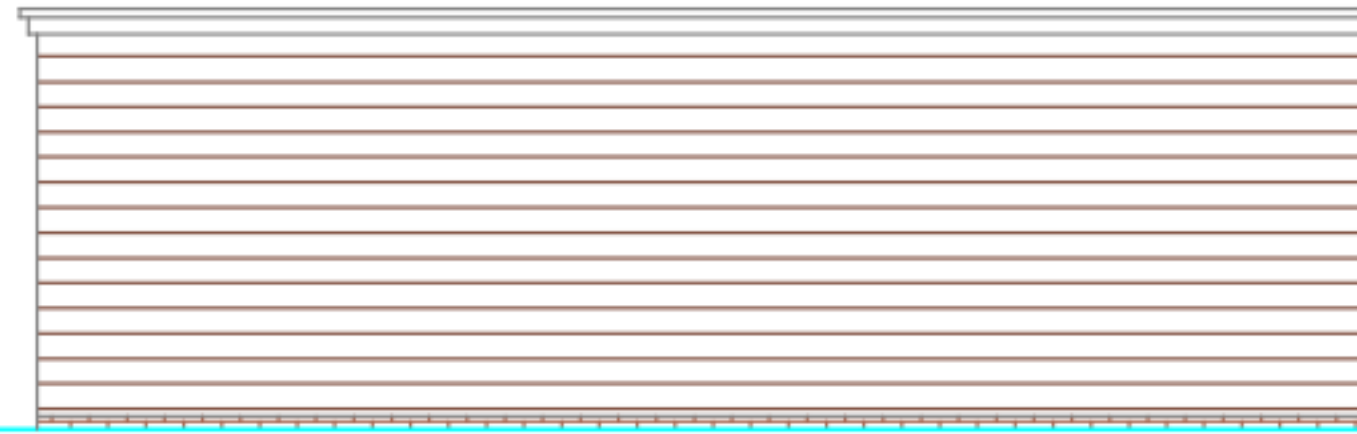

North Elevation

7900

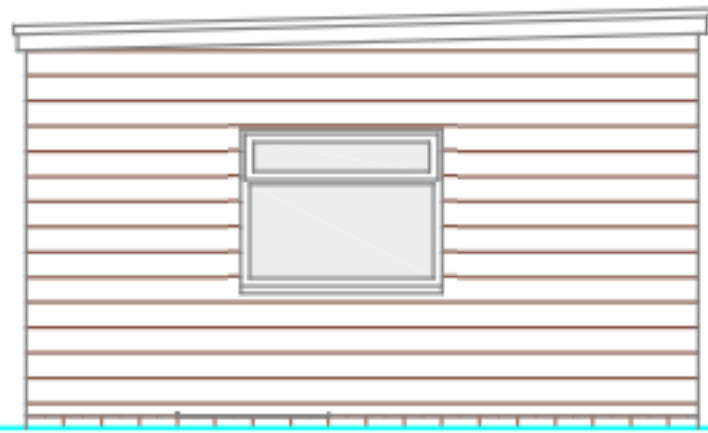



West Elevation



South Elevation

925 1200 925 1800 925 1200 925

7900

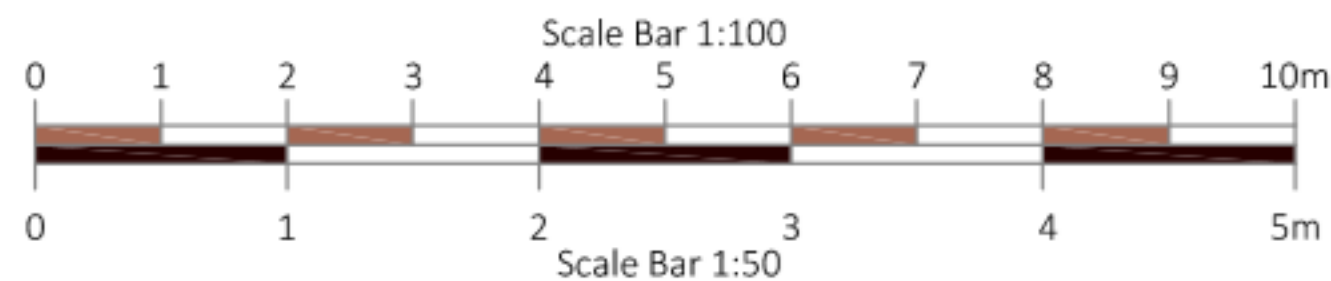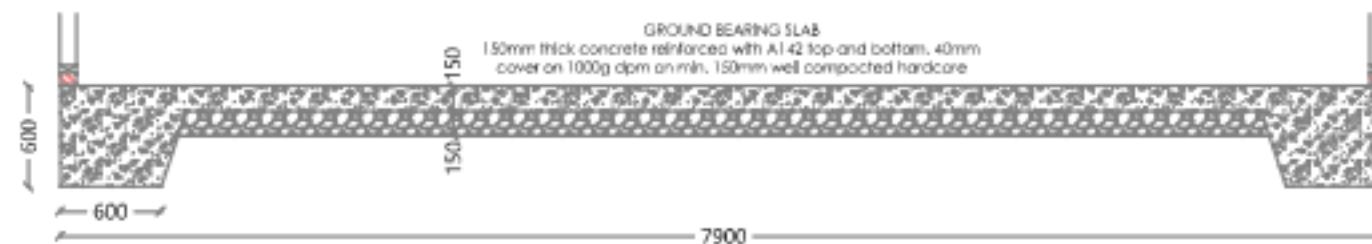

Rev.	Date	Note
Project		
Glebe House, Pirton Rd, Holwell, HITCHIN SG5 3SS		
Drawing Title		
Workshop		
Drawing Number ODC 24/13.07		
Scale 1:50	Paper Size A4	Date July '24