



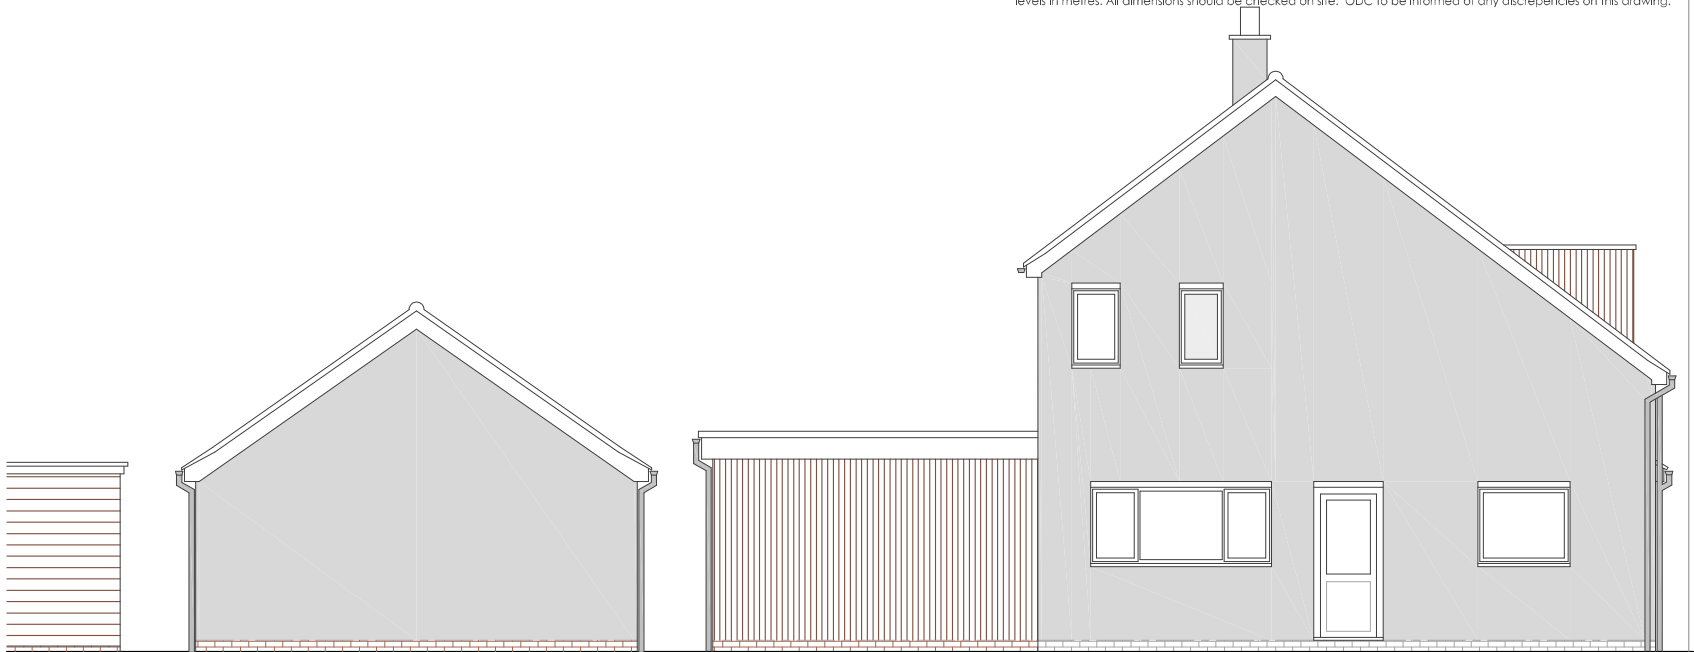


PROPOSED WEST ELEVATION

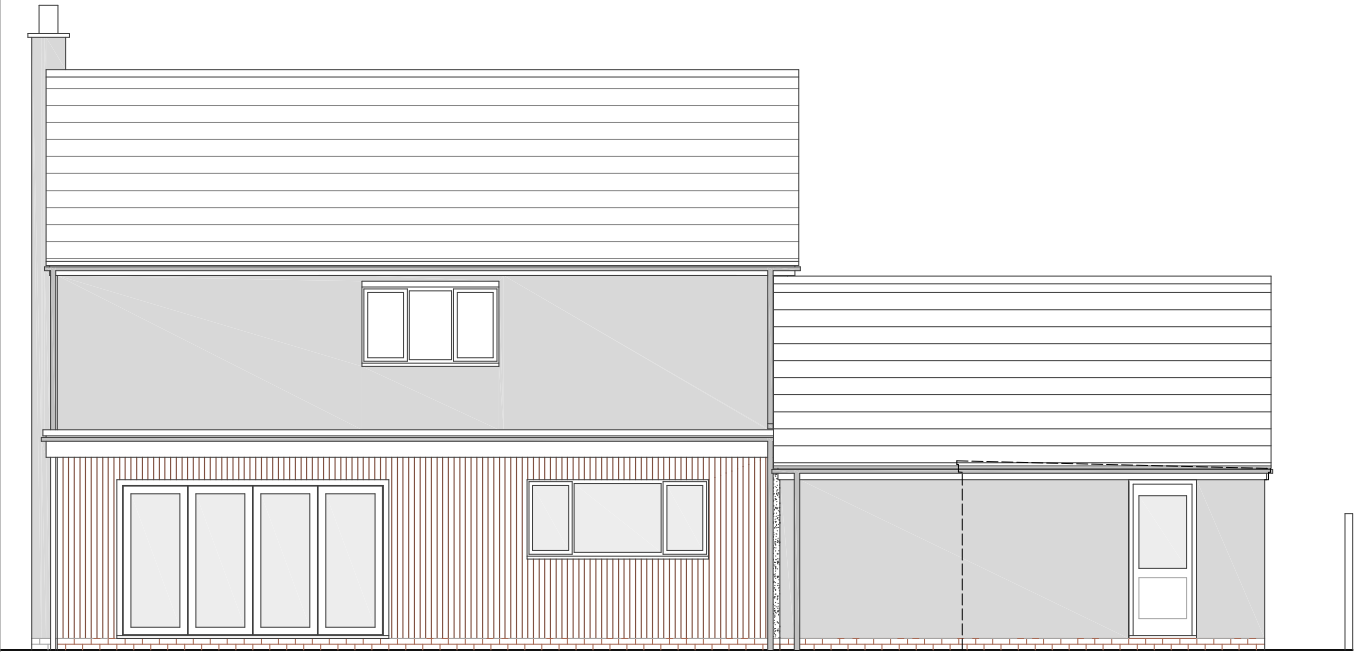


PROPOSED NORTH ELEVATION




PROPOSED EAST ELEVATION

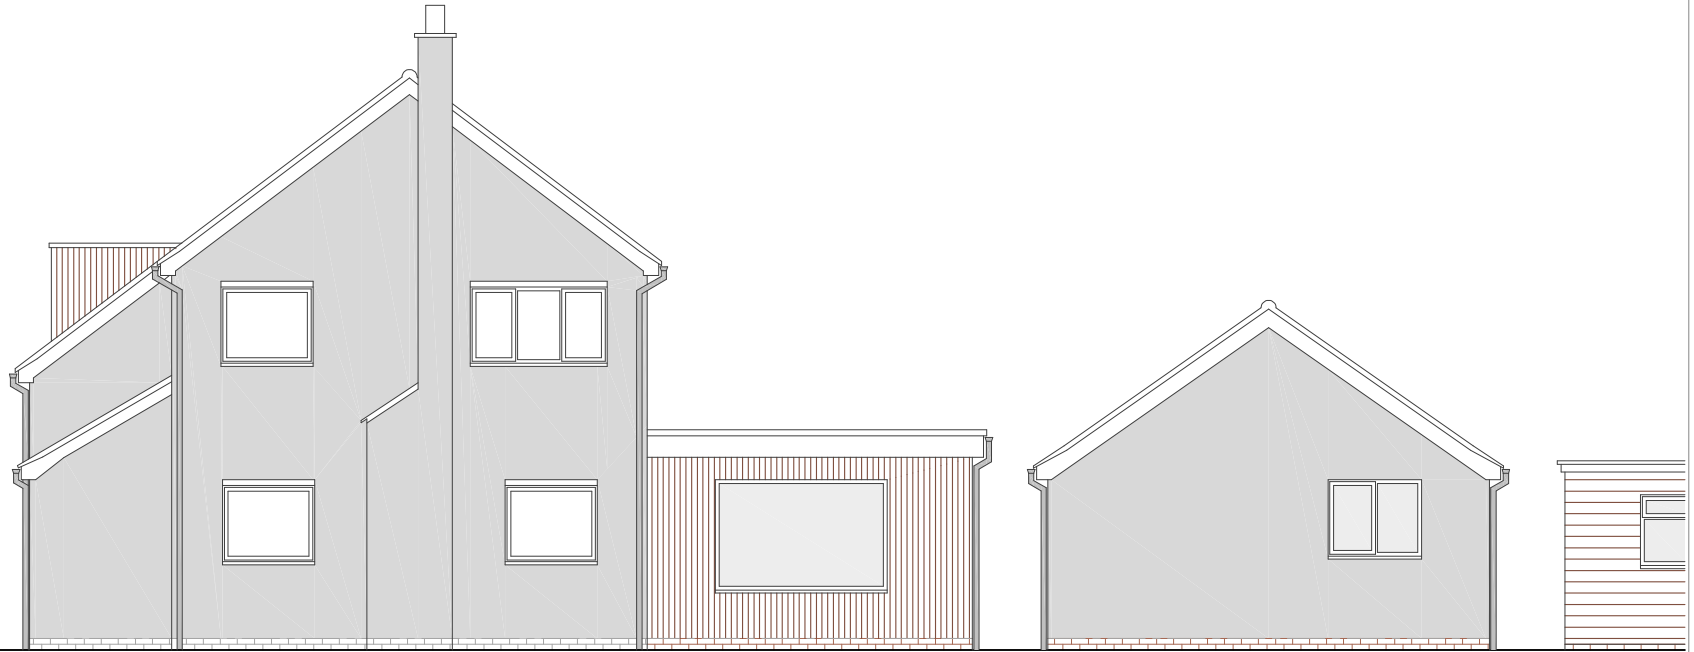


PROPOSED SOUTH ELEVATION

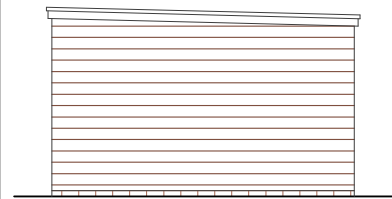


East Elevation

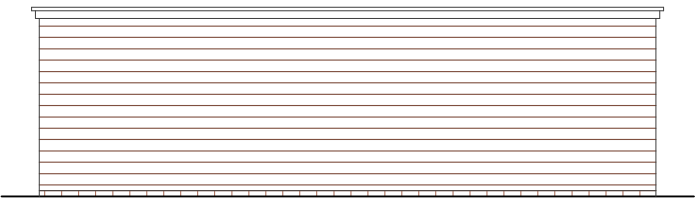

North Elevation

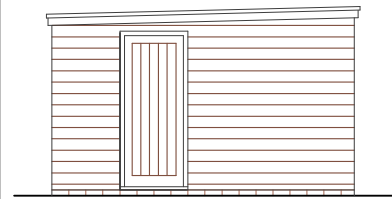

West Elevation

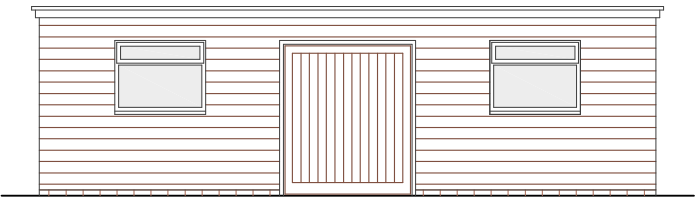


South Elevation

PROPOSED SHED/WORKSHOP

-  Concrete interlocking tiles to match existing
-  Anthracite grey silicon render
-  Tuda Composite Slatted Cladding - Golden Oak
-  Stained timber feather edge boarding



Example of Tuda Composite Slatted Cladding - Golden Oak

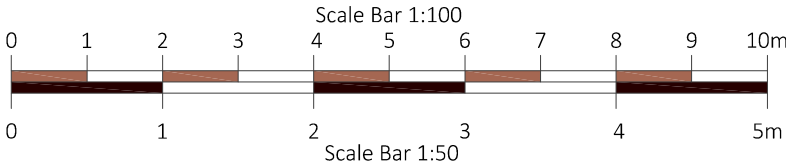

A	26.10.24	Change
Rev.	Date	Note
Project		
Glebe House, Pirton Rd, Holwell, HITCHIN SG5 3SS		
Drawing Title		
Proposed Elevations		
Drawing Number ODC - 24/07.04		
Scale 1:100	Paper Size A3	Date 28.02.24
Octagon Design & Consultancy		
2a BournemOUTH Rd - STEVENAGE - Herts SG1 2PN		
e: trj13@icloud.com		
m: 07831 146756		