


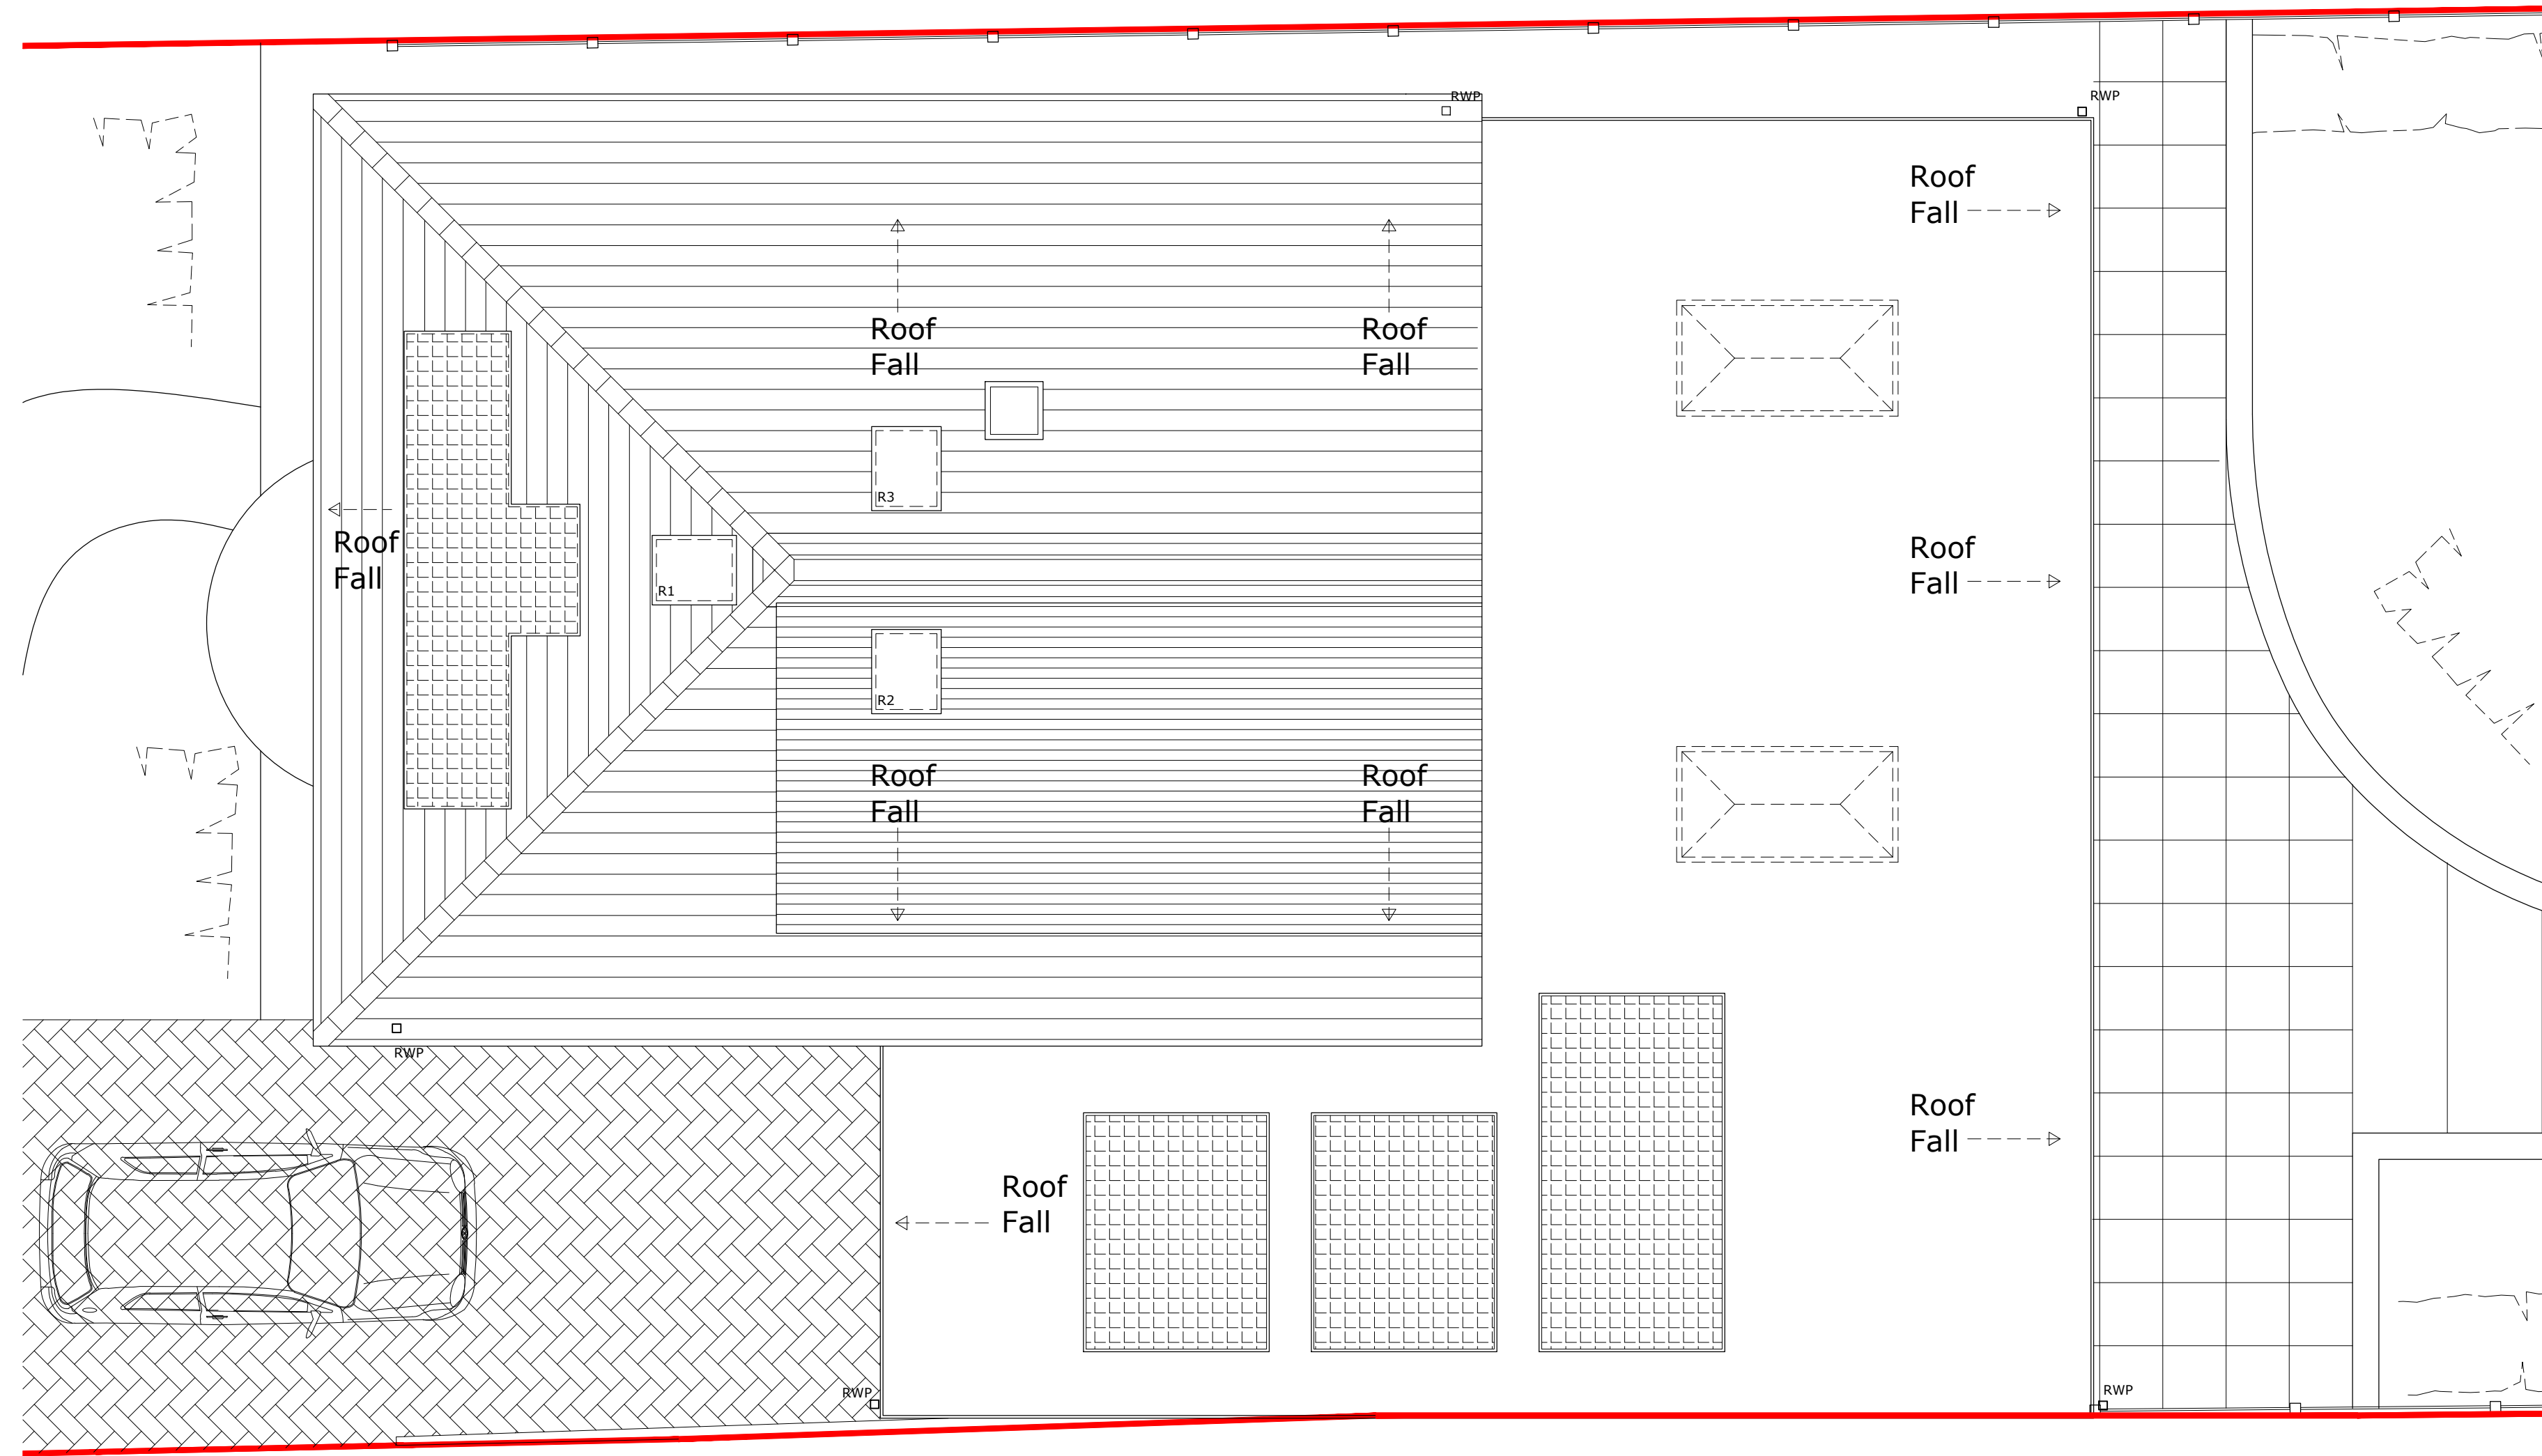

FOR COMMENT/APPROVAL ONLY

| Revision |     |     |
|----------|-----|-----|
| Date     | Rev | Rev |
| -        | -   | -   |

NOTE: THESE DRAWINGS ARE SUBJECT TO BUILDING REGULATIONS APPROVAL AND THAT BUILDING CONTROL MAY ASK FOR AMENDMENTS AND THIS MAY HAVE AN EFFECT ON THE COST/PROGRAMME.

|   |                           |                       |                         |              |                |
|---|---------------------------|-----------------------|-------------------------|--------------|----------------|
| Client   | Mr & Mrs Elliott          | Scale<br>1:50@A2      | Drawn<br>PM             | Checked<br>- | Date<br>MAR-26 |
| Job title   | 7 Uplands Avenue, Hitchin | Job number<br>0304_51 | Drawing number<br>PL608 |              | Rev<br>-       |
| Drawing title   | Proposed Roof Plan        |                       |                         |              |                |
| The Workshop, Upper Floors, 89 Bancroft, Hitchin, Hertfordshire, SG5 1NQ . T. 07770844110 . W. www.diazoarchitects.com |                           |                       |                         |              |                |