


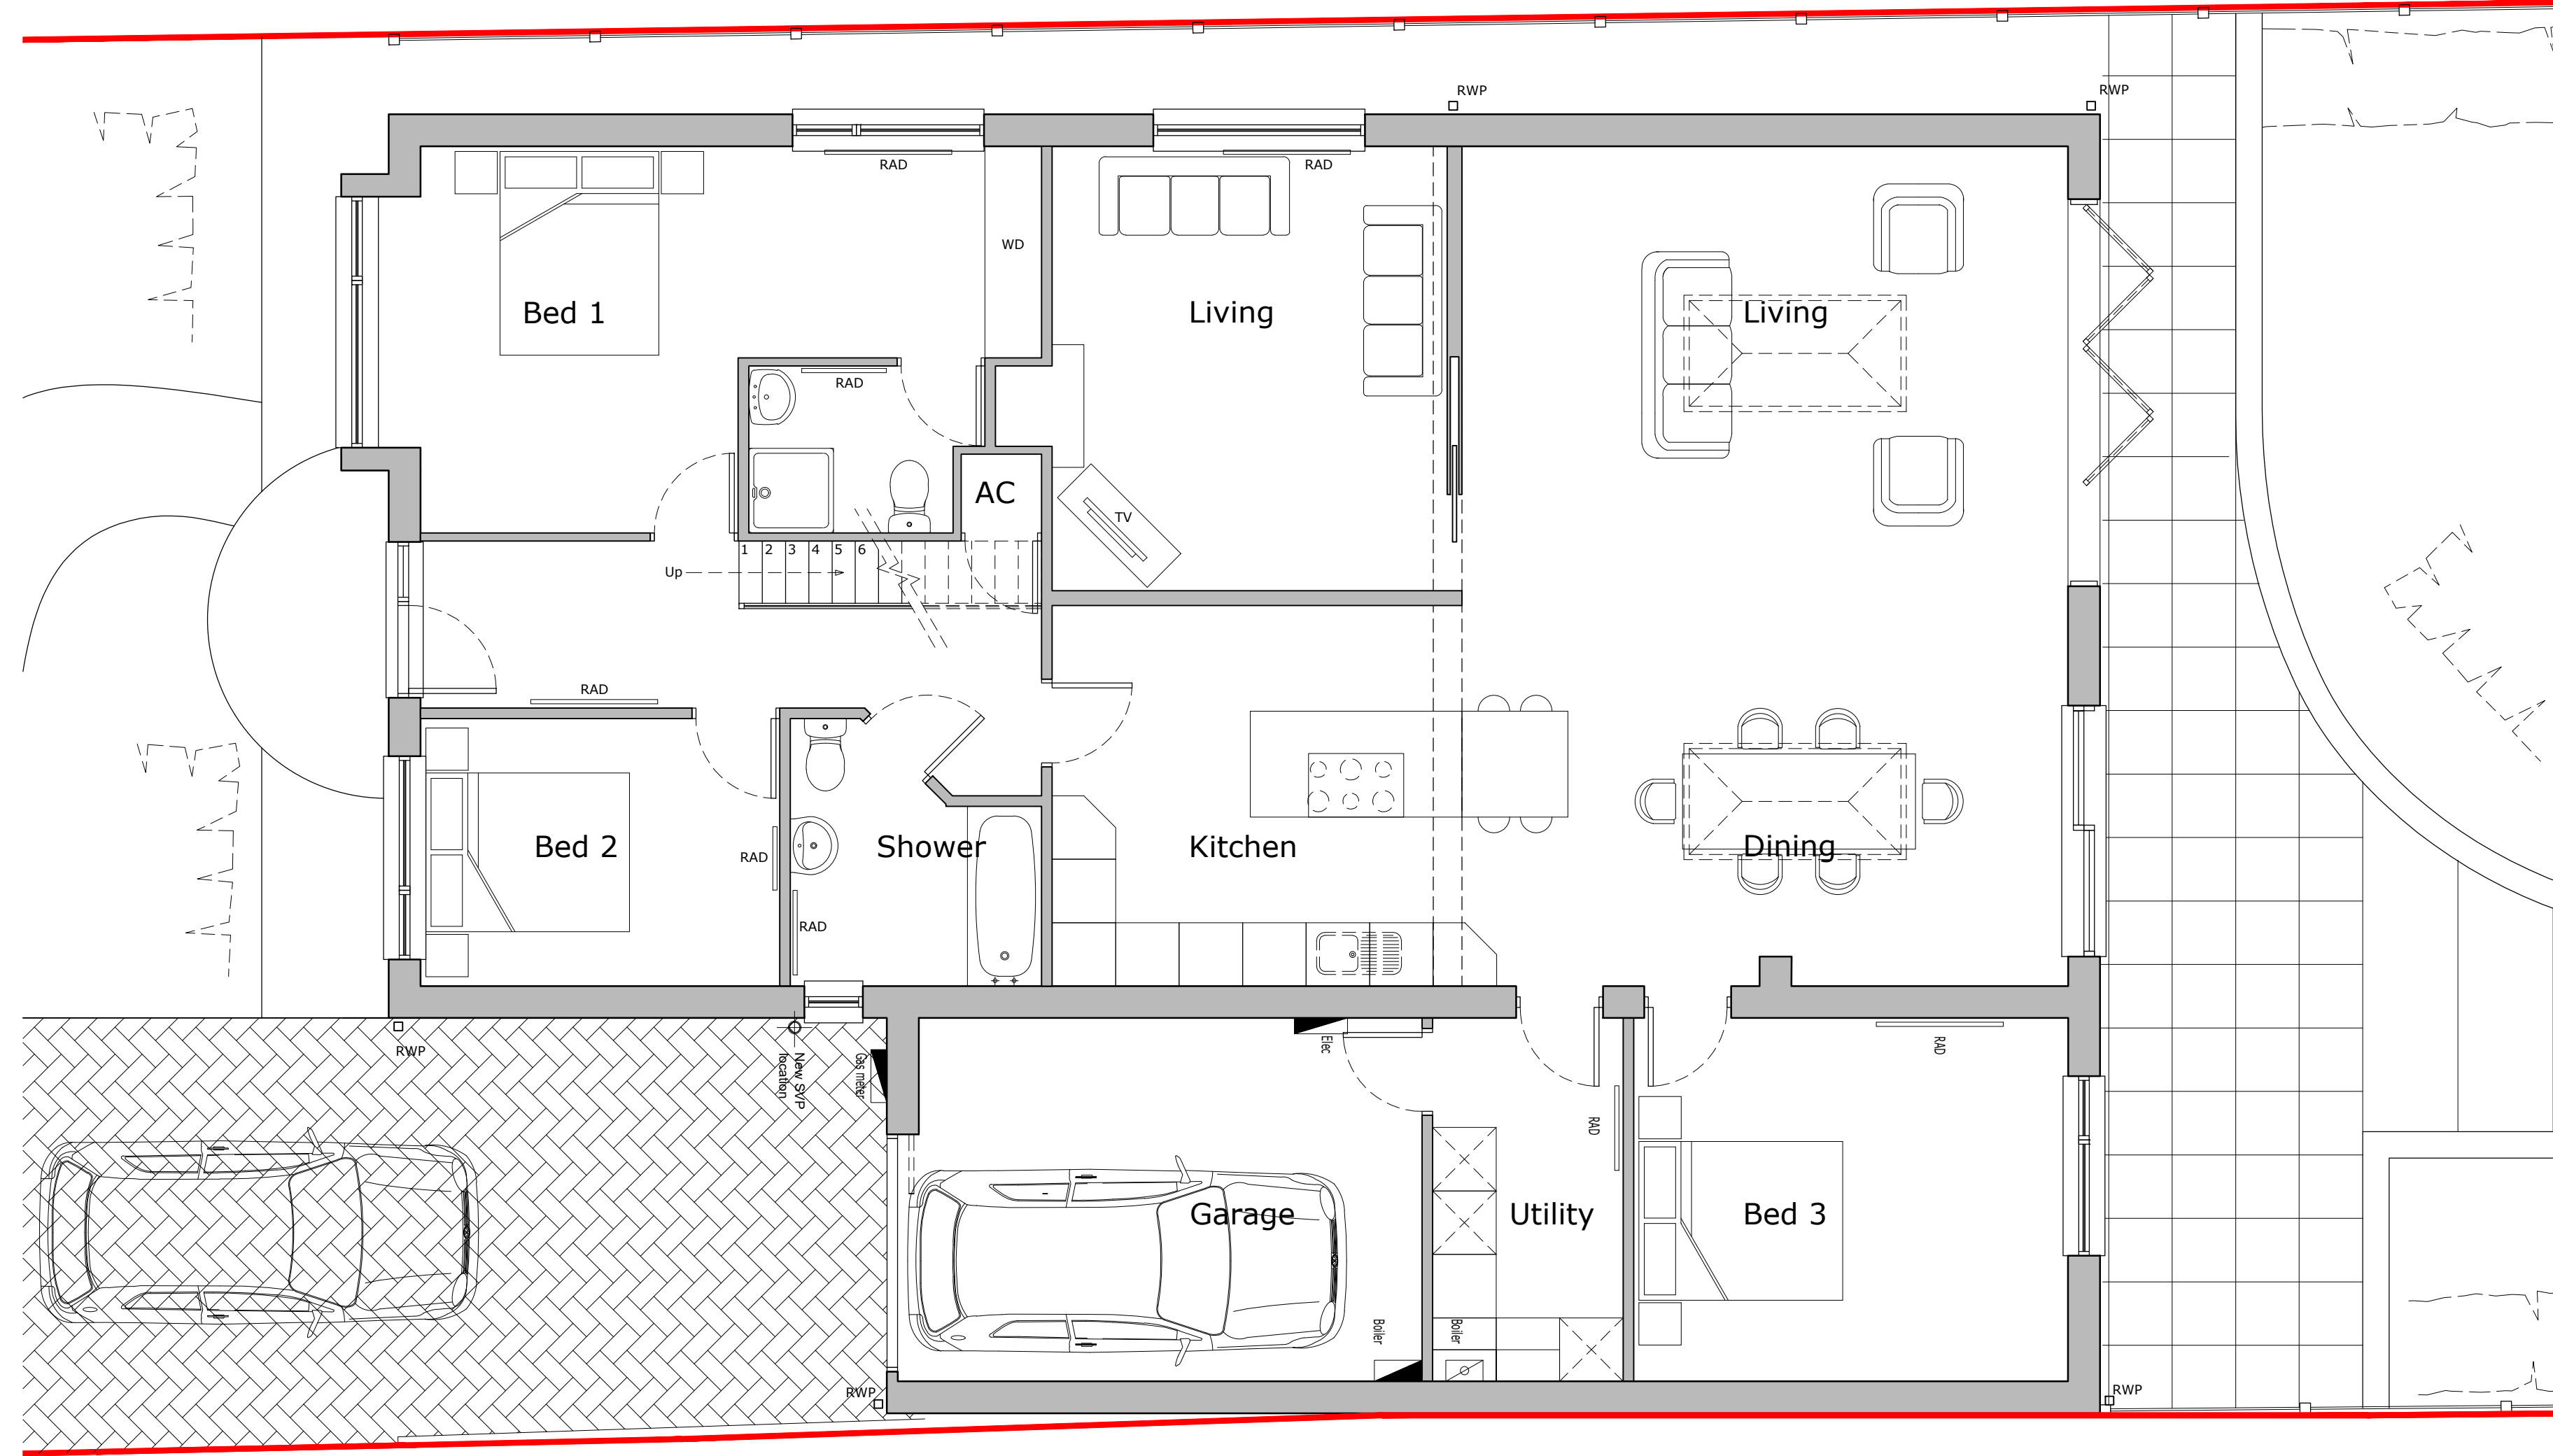

FOR PLANNING ONLY

| Revision |     |     |
|----------|-----|-----|
| Date     | Rev | Rev |
| -        | -   | -   |

NOTE: THESE DRAWINGS ARE SUBJECT TO BUILDING REGULATIONS APPROVAL AND THAT BUILDING CONTROL MAY ASK FOR AMENDMENTS AND THIS MAY HAVE AN EFFECT ON THE COST/PROGRAMME.

|   |                            |                       |                         |              |                 |
|---|----------------------------|-----------------------|-------------------------|--------------|-----------------|
| Client   | Mr & Mrs Elliott           | Scale<br>1:50@A2      | Drawn<br>PM             | Checked<br>- | Date<br>JULY-26 |
| Job title   | 7 Uplands Avenue, Hitchin  | Job number<br>0304_51 | Drawing number<br>PL606 | Rev<br>-     |                 |
| Drawing title   | Proposed Ground Floor Plan |                       |                         |              |                 |
| The Workshop, Upper Floors, 89 Bancroft, Hitchin, Hertfordshire, SG5 1NQ . T . 07770844110 . W. www.diazoarchitects.com |                            |                       |                         |              |                 |