


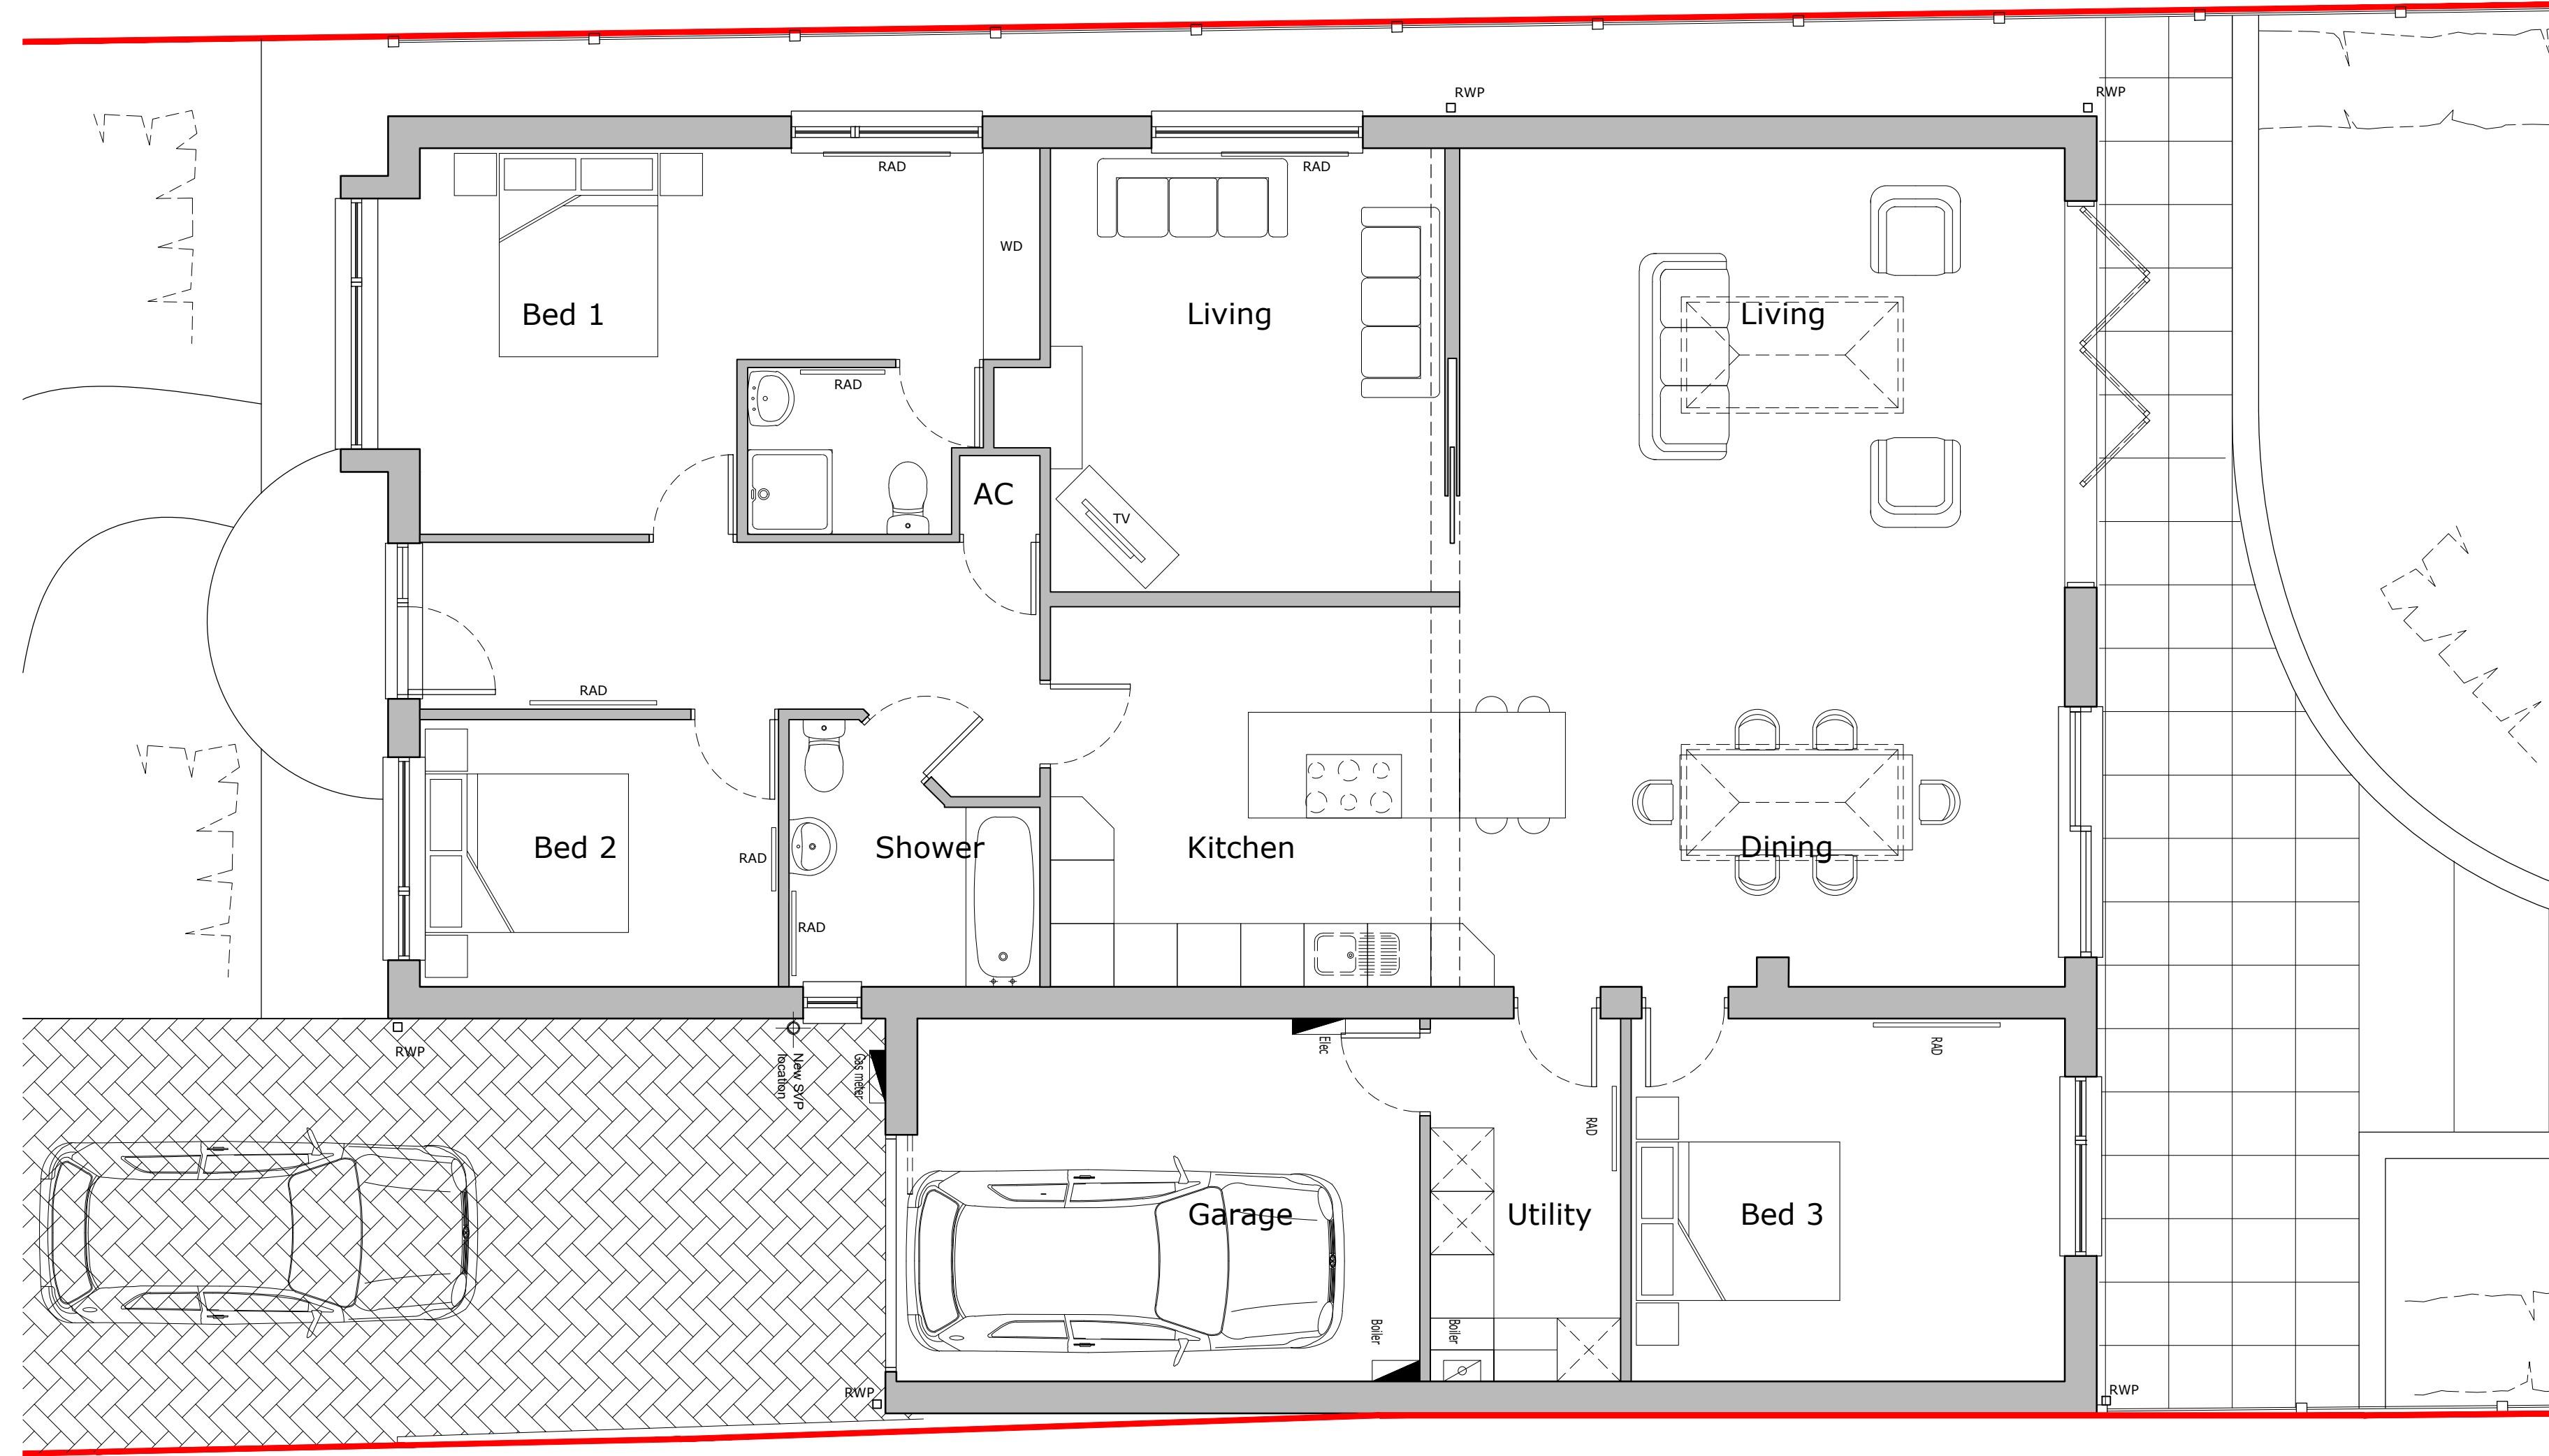

FOR PLANNING ONLY

Revision		
Date	Rev	Rev
-	-	-

NOTE: THESE DRAWINGS ARE SUBJECT TO BUILDING REGULATIONS APPROVAL AND THAT BUILDING CONTROL MAY ASK FOR AMENDMENTS AND THIS MAY HAVE AN EFFECT ON THE COST/PROGRAMME.

Client	Mr & Mrs Elliott	Scale 1:50@A2	Drawn PM	Checked -	Date JULY-26
Job title	7 Uplands Avenue, Hitchin	Job number 0304_51	Drawing number PL602	Rev -	
Drawing title	Ground Floor Plan				
The Workshop, Upper Floors, 89 Bancroft, Hitchin, Hertfordshire, SG5 1NQ . T. 07770844110 . W. www.diazoarchitects.com					