
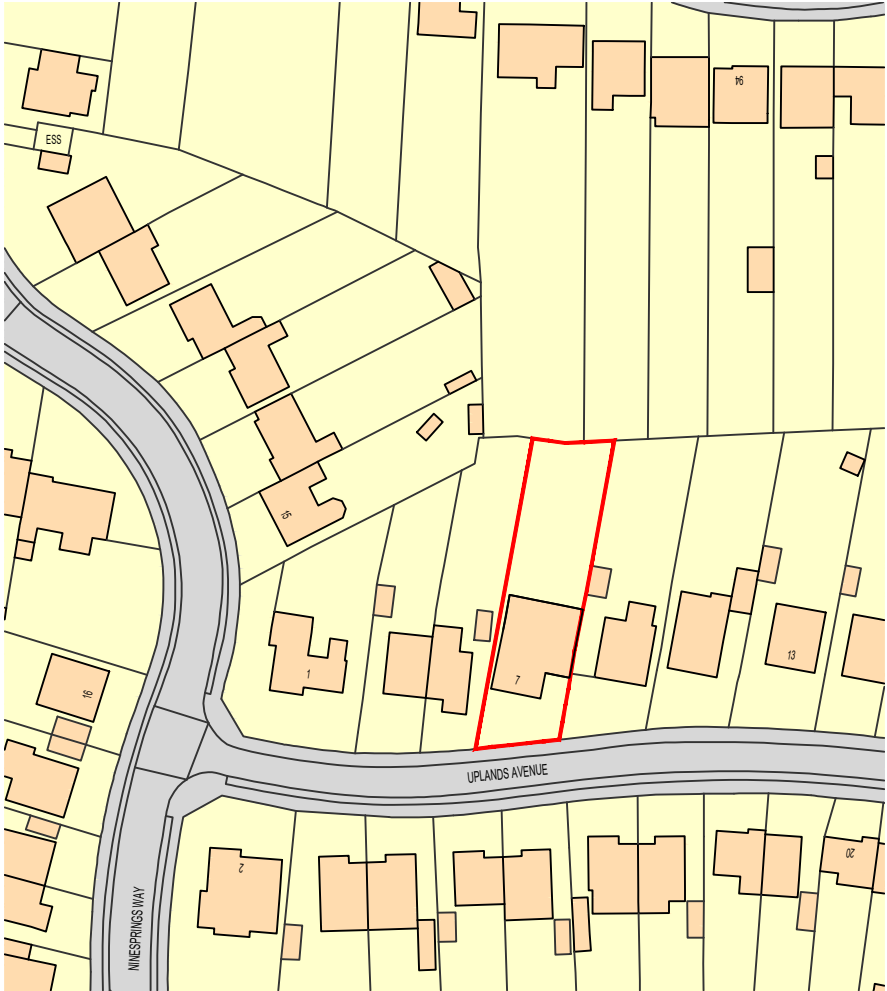



All dimensions to be checked on site.
Figured dimensions to be read in preference to scaled.

Diazo Architects Limited accepts no responsibility for any unauthorised amendments to the drawing and does not permit unauthorised copying of the drawing.


This drawing is copyright and remains the property of Diazo Architects Limited unless otherwise agreed.

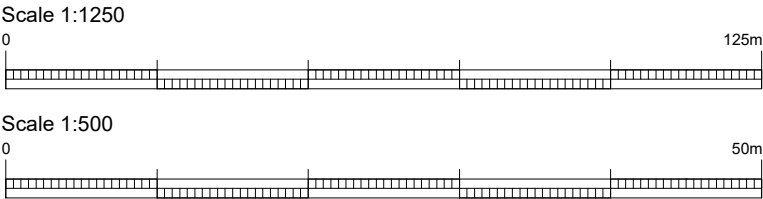

SITE LOCATION PLAN)1:1250)

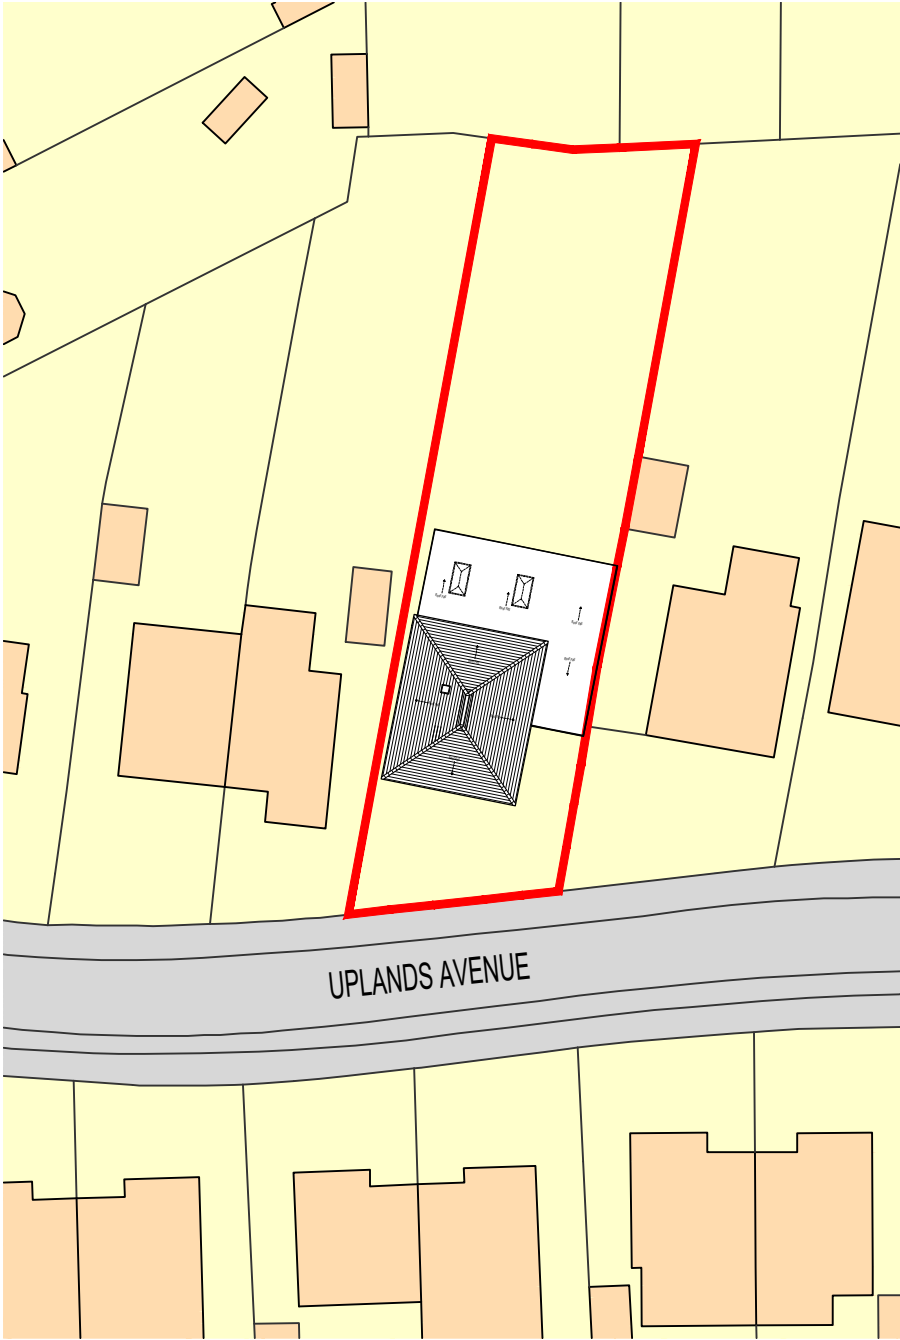

EXISTING BLOCK PLAN (1:500)

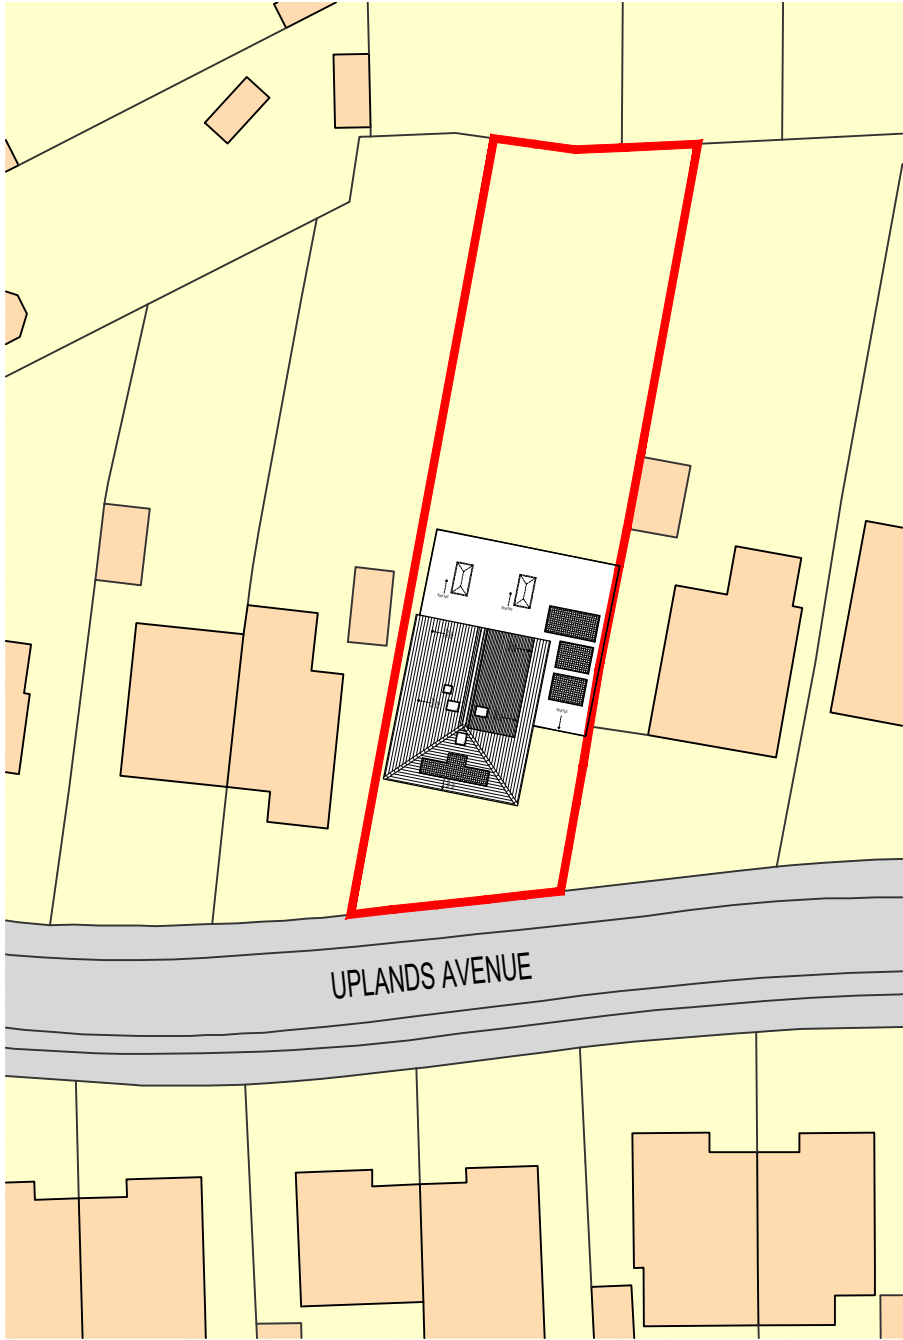

PROPOSED BLOCK PLAN (1:500)

FOR PLANNING ONLY

Revision		
Date	Rev	Rev
-	-	-

NOTE: THESE DRAWINGS ARE SUBJECT TO BUILDING REGULATIONS APPROVAL AND THAT BUILDING CONTROL MAY ASK FOR AMENDMENTS AND THIS MAY HAVE AN EFFECT ON THE COST/PROGRAMME.

Client	Mr & Mrs Elliott	Scale 1:1250_1:500@A3	Drawn PM	Checked -	Date JULY-26
Job title	7 Uplands Avenue, Hitchin	Job number	Drawing number	Rev	
Drawing title	Site Plan & Block Plans	0304_51	PL601	-	
The Workshop, Upper Floors, 89 Bancroft, Hitchin, Hertfordshire, SG5 1NQ . T . 07770844110 . W. www.diazoarchitects.com					