





Existing Front Elevation
1 : 100






Existing Rear Elevation
1 : 100

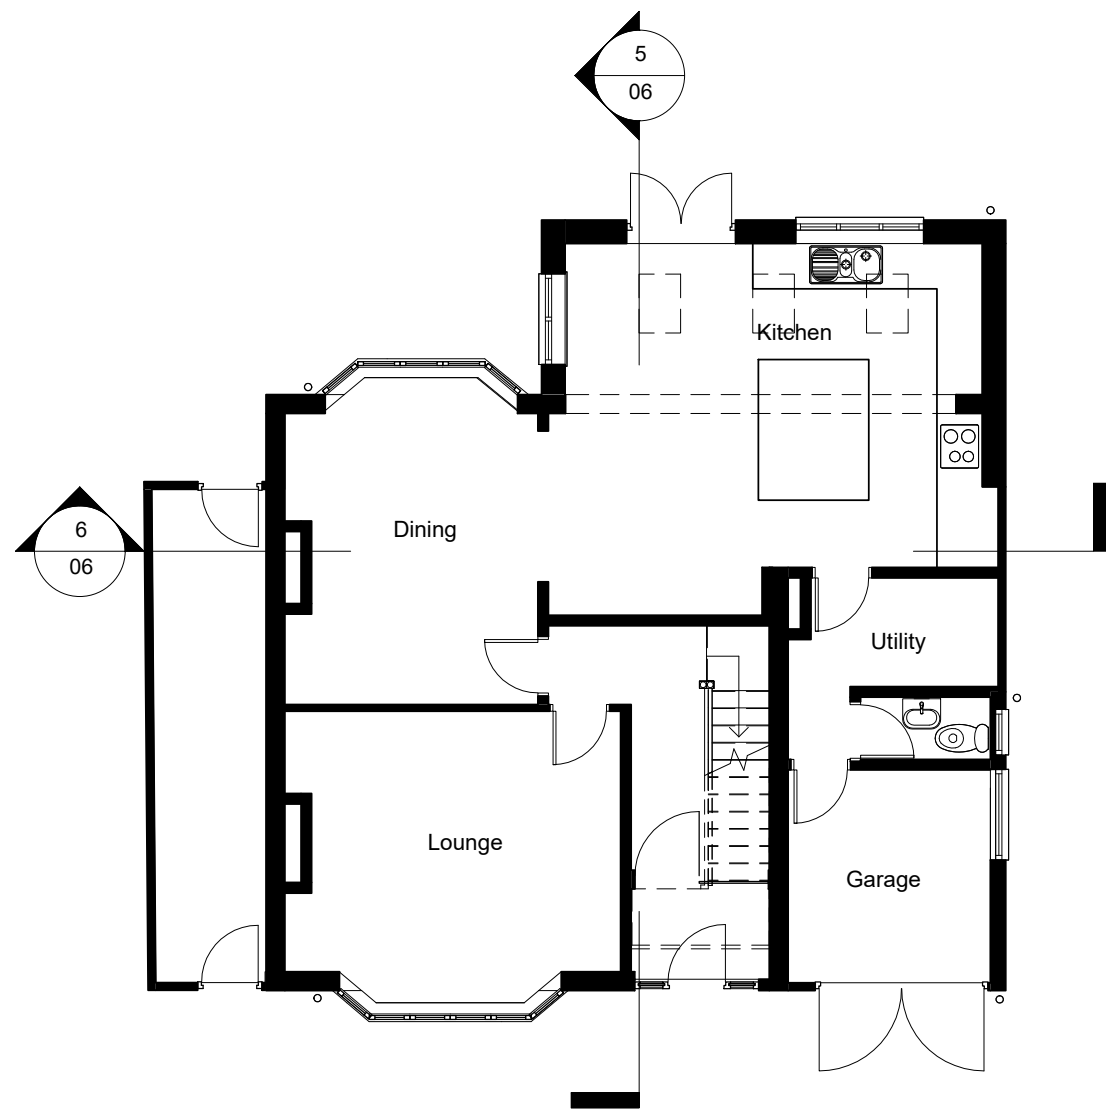


Existing Ground Floor Plan
1 : 100

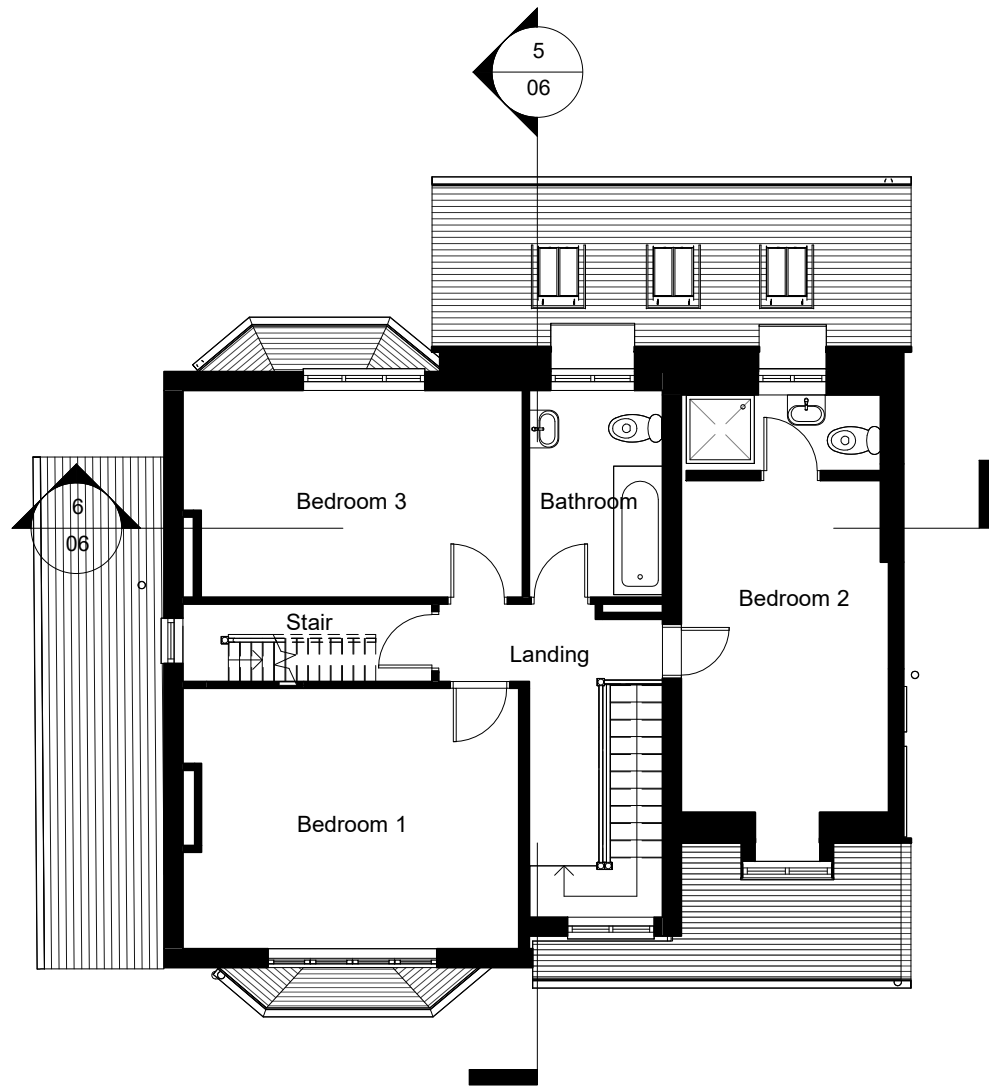


Existing First Floor Plan
1 : 100

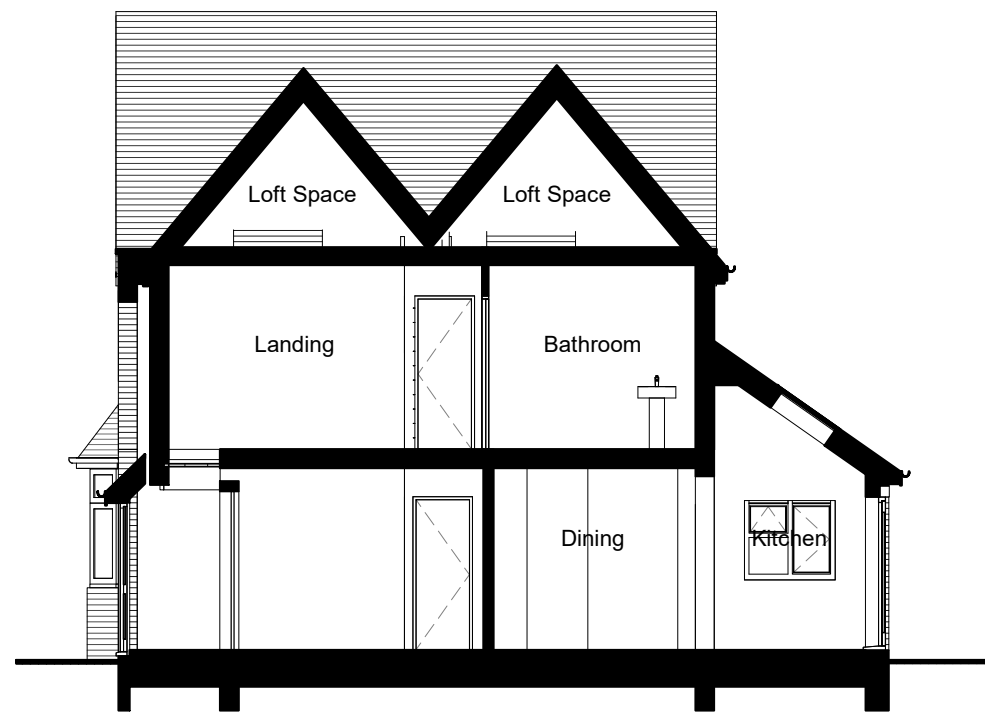 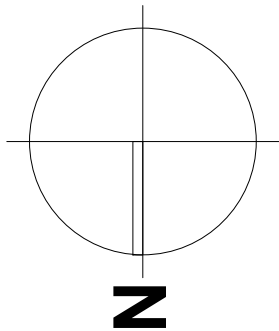

Section AA
1 : 100

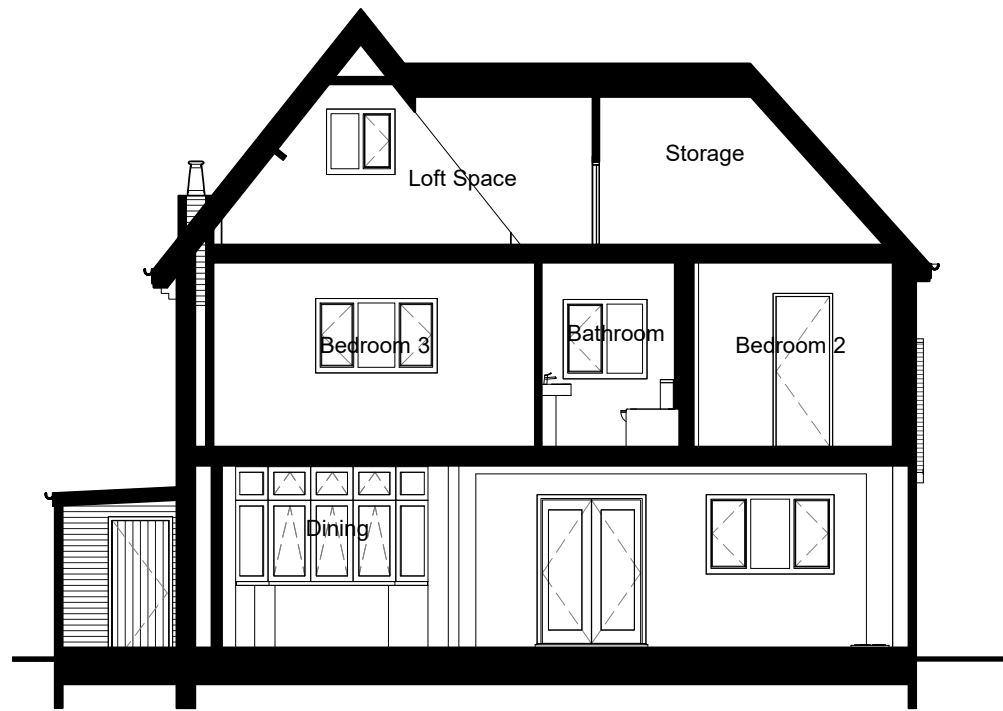

Section BB
1 : 100

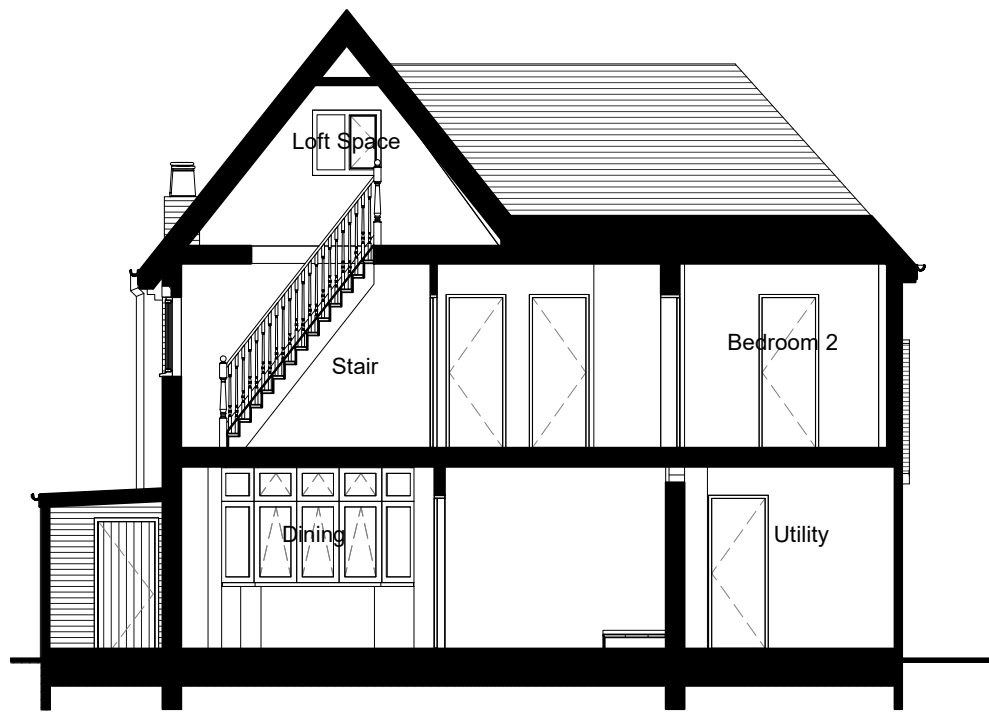

Section DD
1 : 100

DIMENSIONS TO BE CHECKED ON SITE BEFORE ANY WORKS.
ANY QUERIES REGARDING DIMENSIONS TO BE TAKEN UP WITH
PENTANGLE DESIGN GROUP.

ALL DIMENSIONS OF EXISTING BUILDINGS TO BE VERIFIED ON SITE.

THIS DRAWING IS THE COPYRIGHT OF PENTANGLE DESIGN GROUP
AND SHALL NOT BE IN ANY WAY USED OR REPRODUCED WITHOUT
THEIR PRIOR WRITTEN CONSENT.

NOTES

PLANNING

PENTANGLE
DESIGN GROUP

SUITE 1, 21 BANCROFT HITCHIN HERTS SG5 1JW
T:01462 431133 E:pdg@pentangledesign.co.uk

JOB TITLE
Loft Conversion at
3 Pirton Road, Hitchin

for
DRAWING TITLE
Existing Plans Elevations and Sections

SCALE 1 : 100	DRAWING NUMBER 06	REVISION A
DATE Aug '25	SHT SIZE A2	
JOB NUMBER 3956		

CHARTERED ARCHITECTS