

DIMENSIONS TO BE CHECKED ON SITE BEFORE ANY WORKS.
ANY QUERIES REGARDING DIMENSIONS TO BE TAKEN UP WITH
PENTANGLE DESIGN GROUP.

ALL DIMENSIONS OF EXISTING BUILDINGS TO BE VERIFIED ON SITE.

THIS DRAWING IS THE COPYRIGHT OF PENTANGLE DESIGN GROUP
AND SHALL NOT BE IN ANY WAY USED OR REPRODUCED WITHOUT
THEIR PRIOR WRITTEN CONSENT.


NOTES




Existing East Elevation
1 : 100




Existing West Elevation
1 : 100

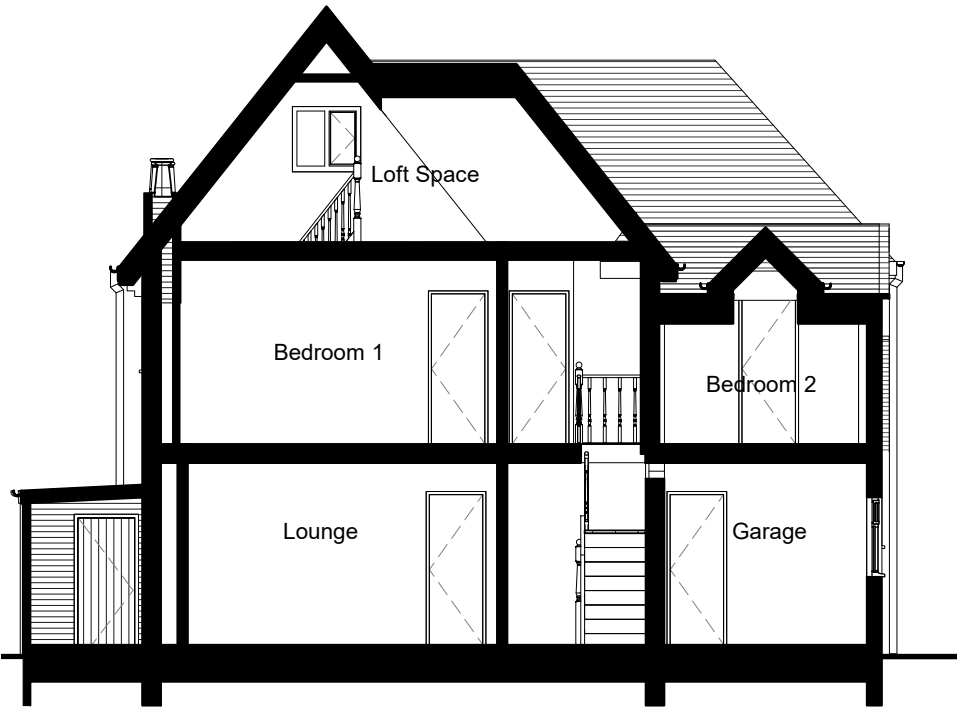


Section CC
1 : 100

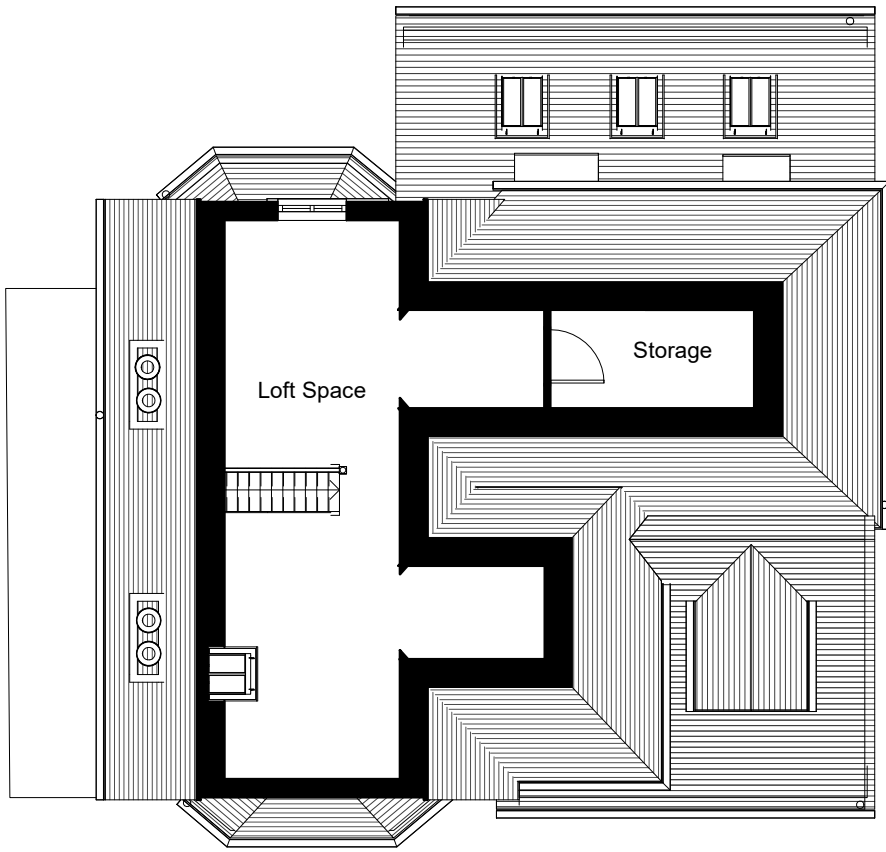

Existing Second Floor Plan
1 : 100

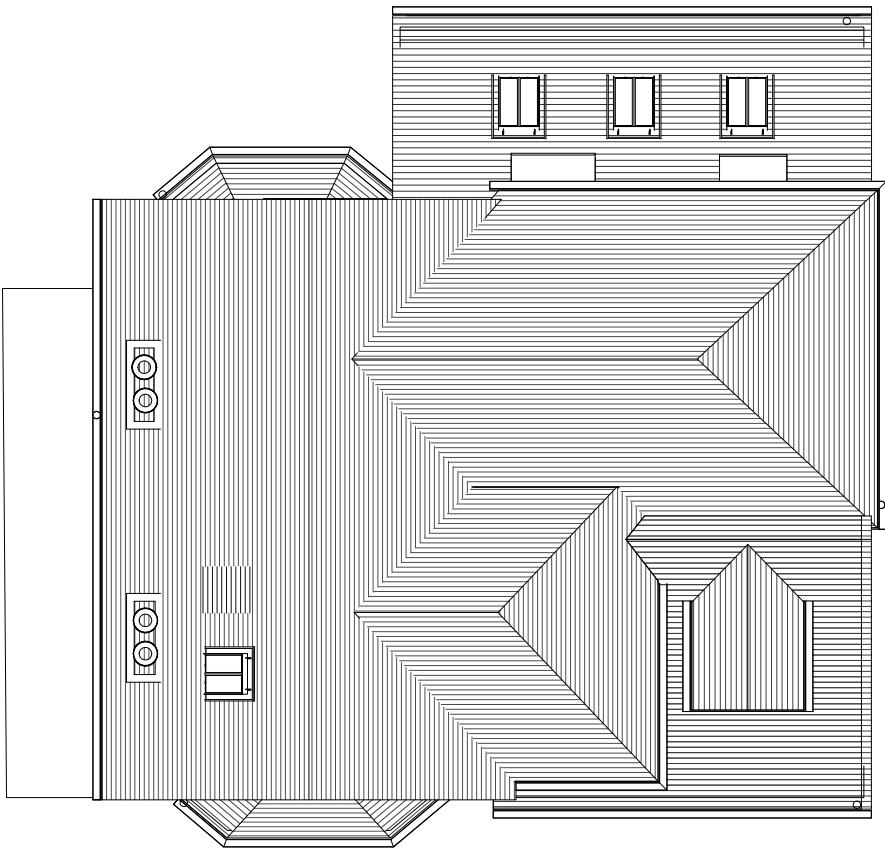

Existing Roof Plan
1 : 100

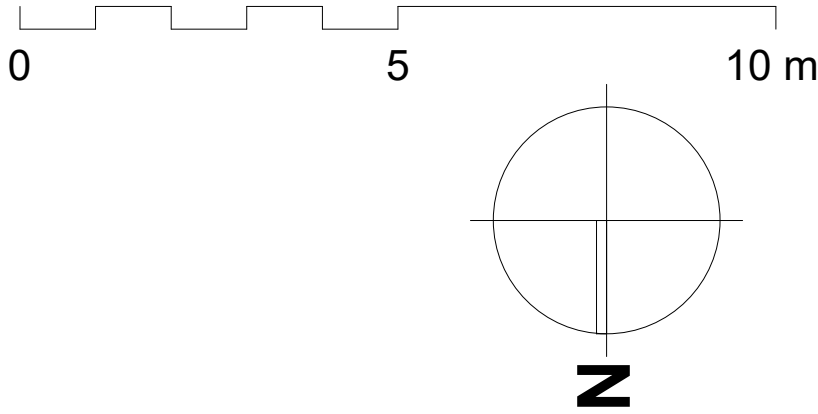

PLANNING

PENTANGLE
DESIGN GROUP

SUITE 1, 21 BANCROFT HITCHIN HERTS SG5 1JW
T:01462 431133 E:pdg@pentangledesign.co.uk

JOB TITLE
Loft Conversion at
3 Pirton Road, Hitchin

for
DRAWING TITLE
Existing Elevations and Section

SCALE 1 : 100	DRAWING NUMBER	REVISION
DATE Aug '25	07	
SHT SIZE A2		
JOB NUMBER 3956		

CHARTERED ARCHITECTS