



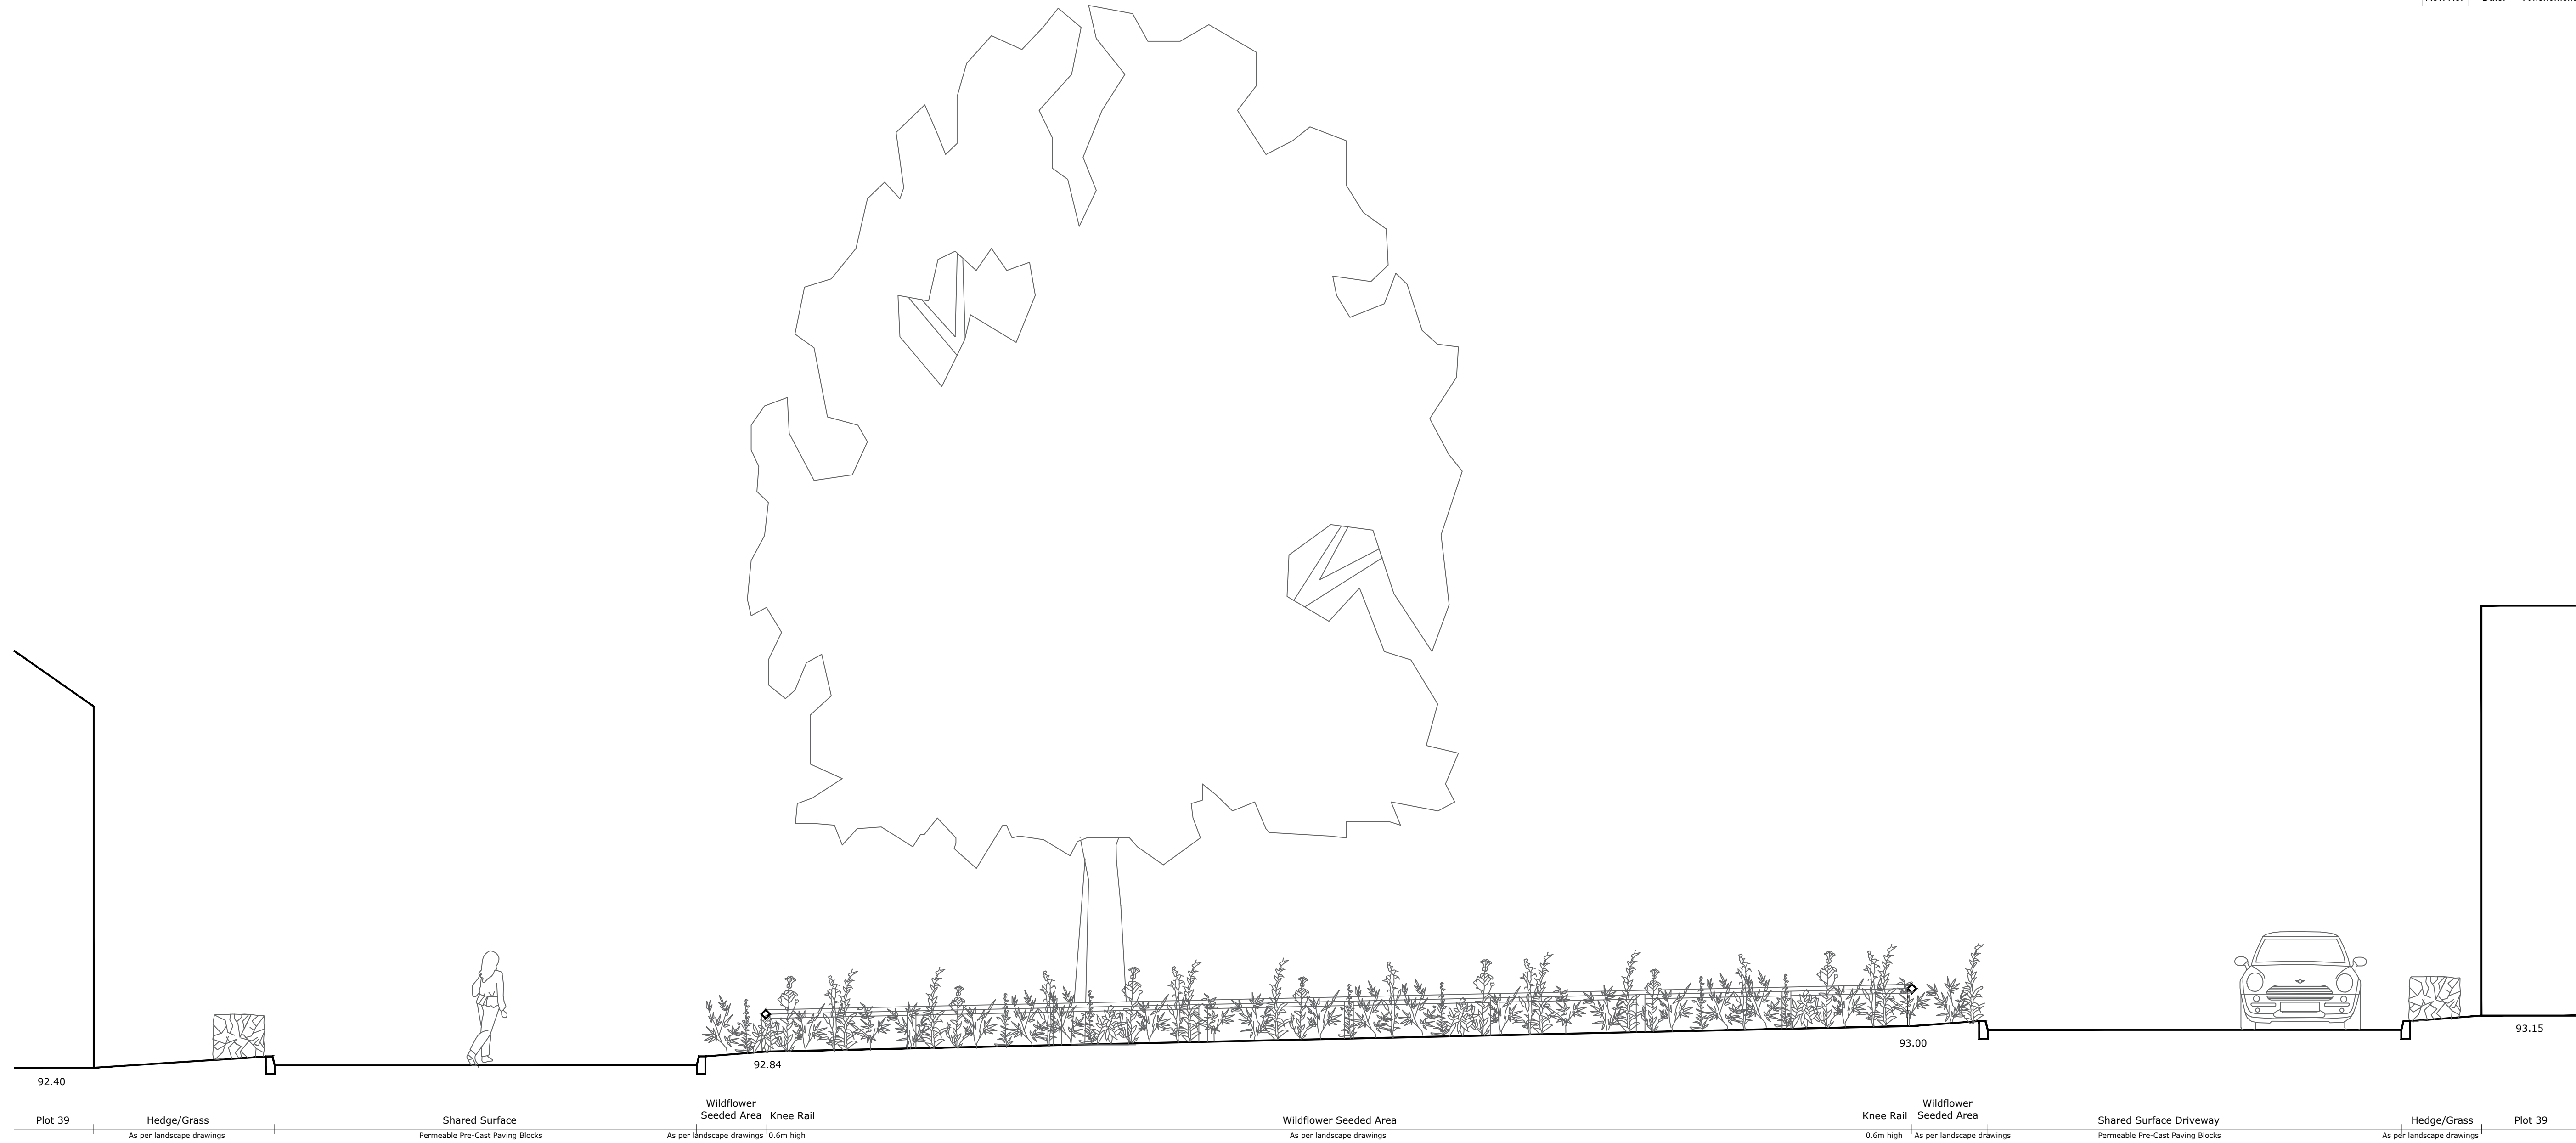


Section 1
Scale 1:50


- Levels shown may vary by +/- 0.5m and to be confirmed by engineer

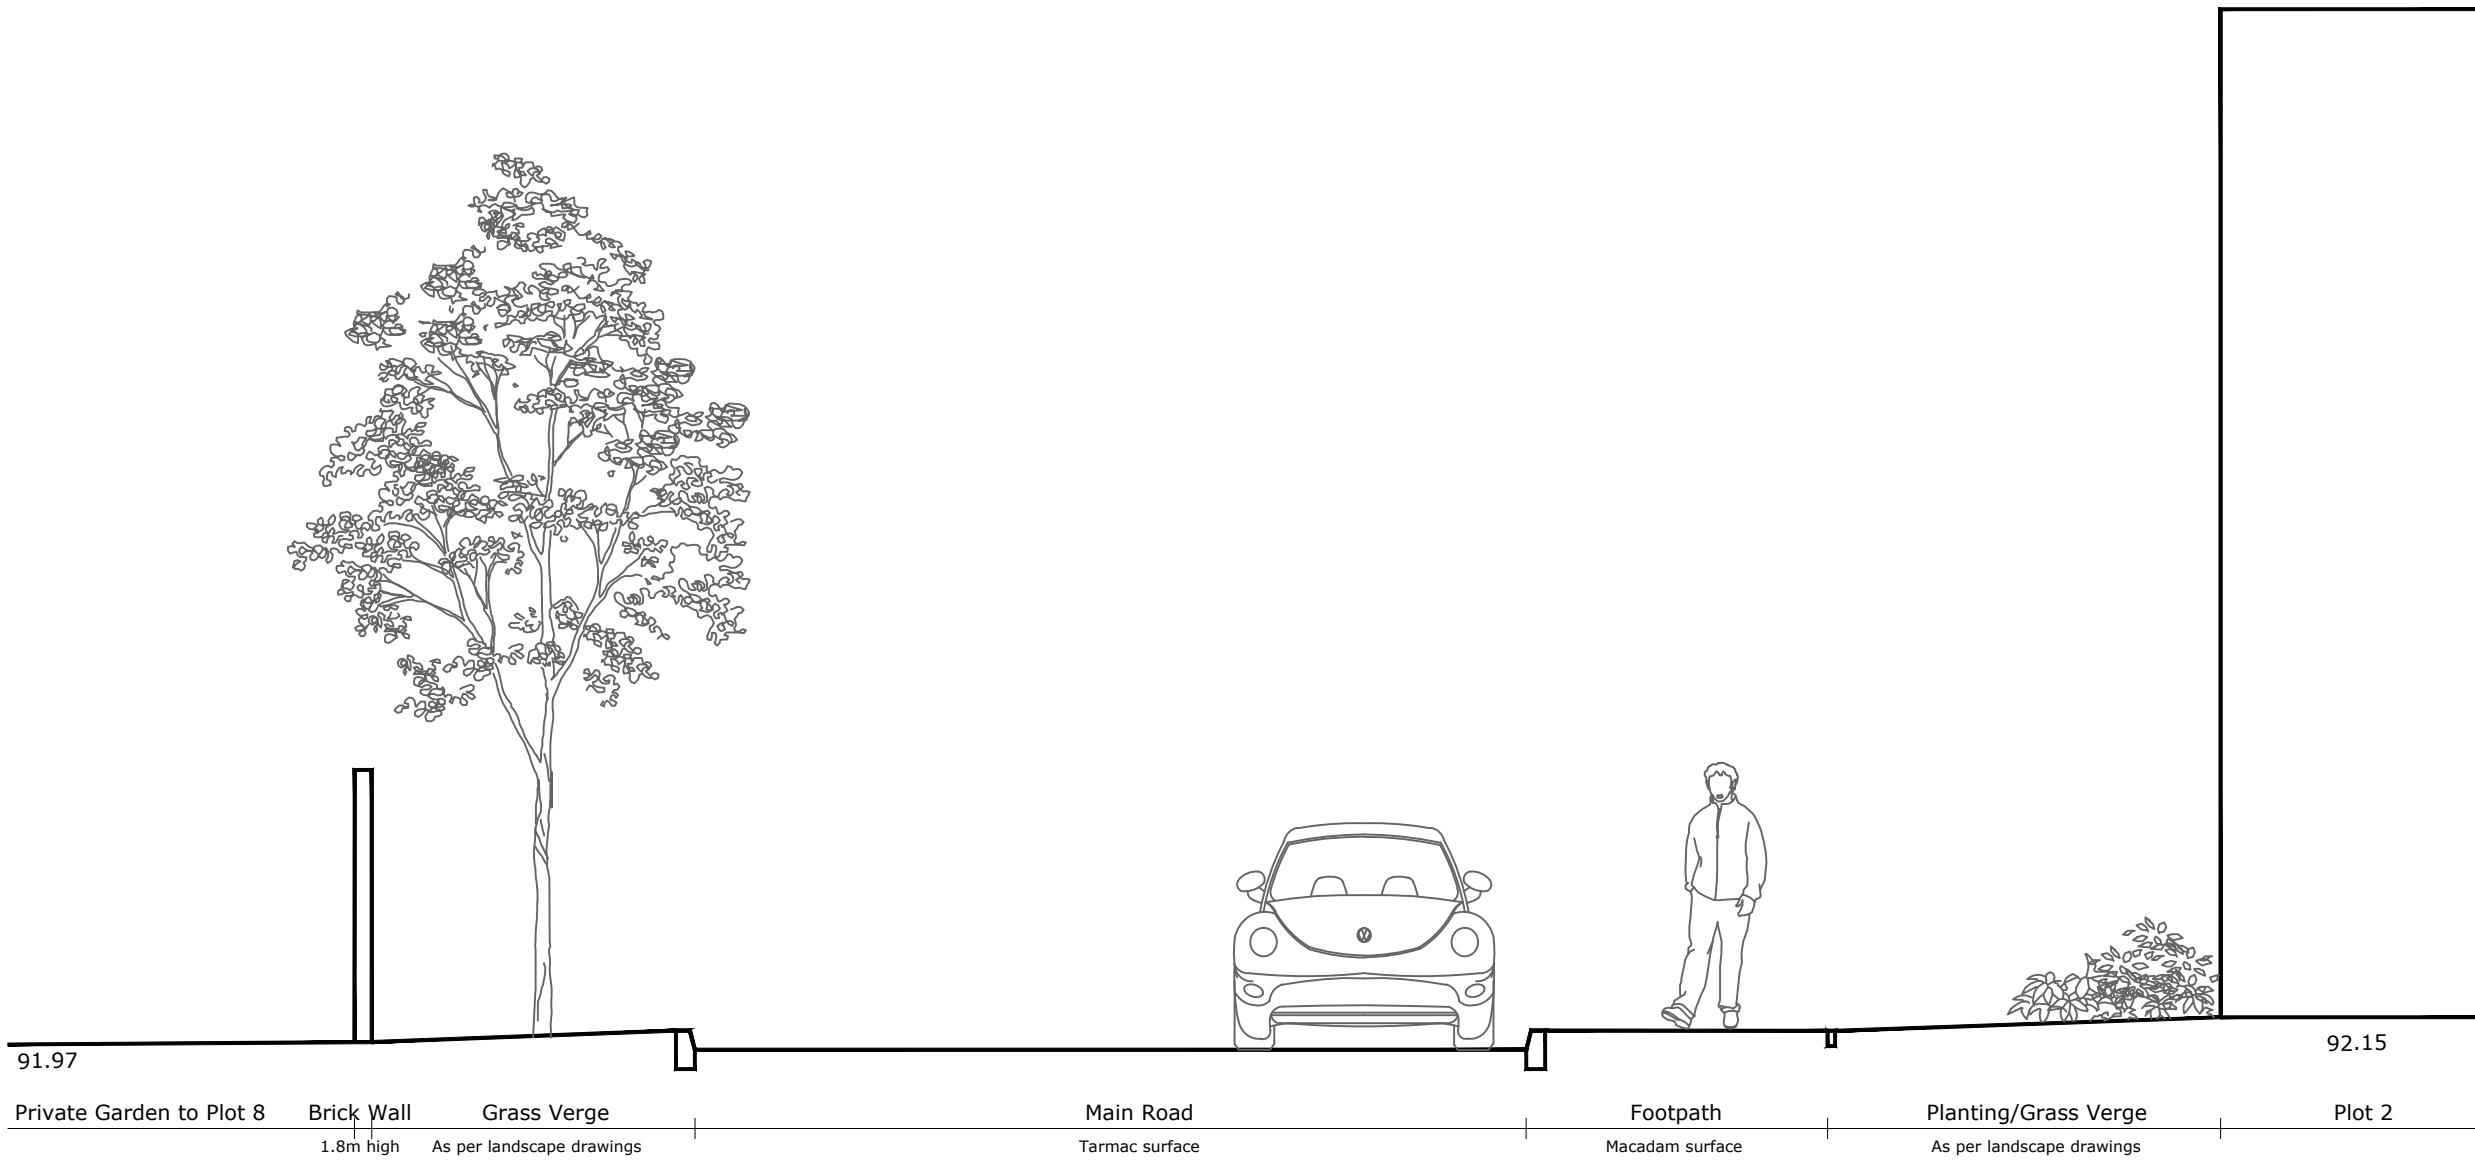

Section 2
Scale 1:50

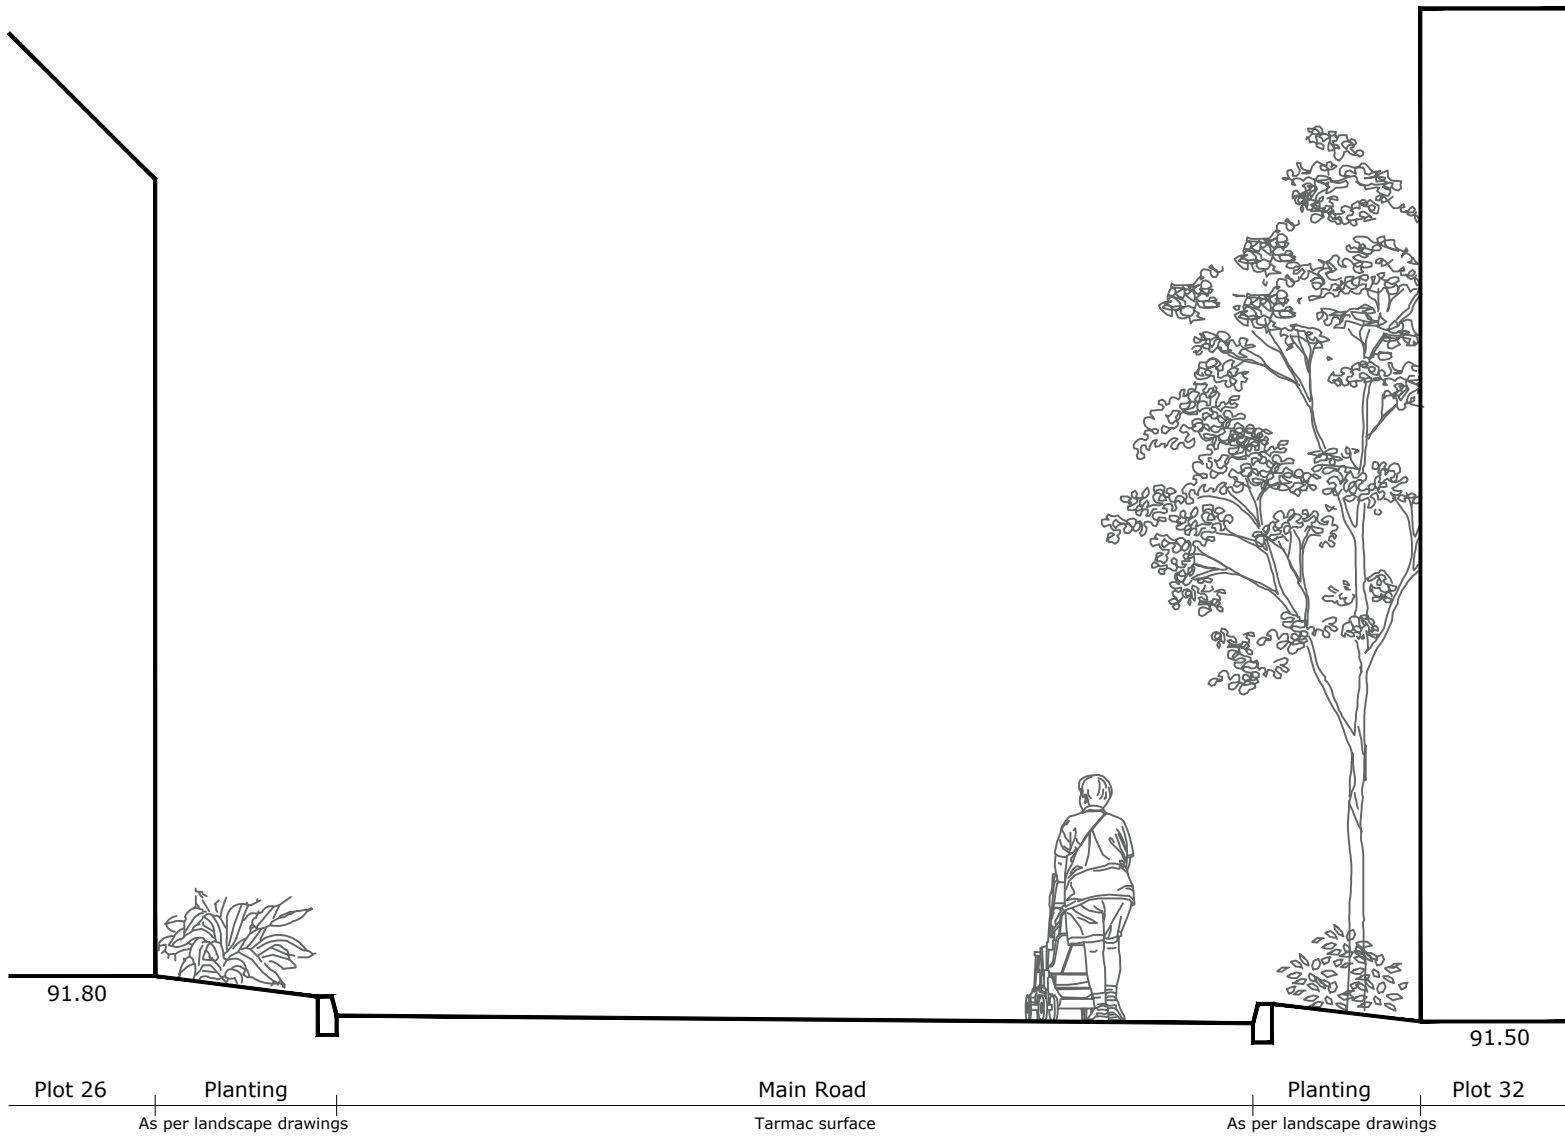

Section 3
Scale 1:50

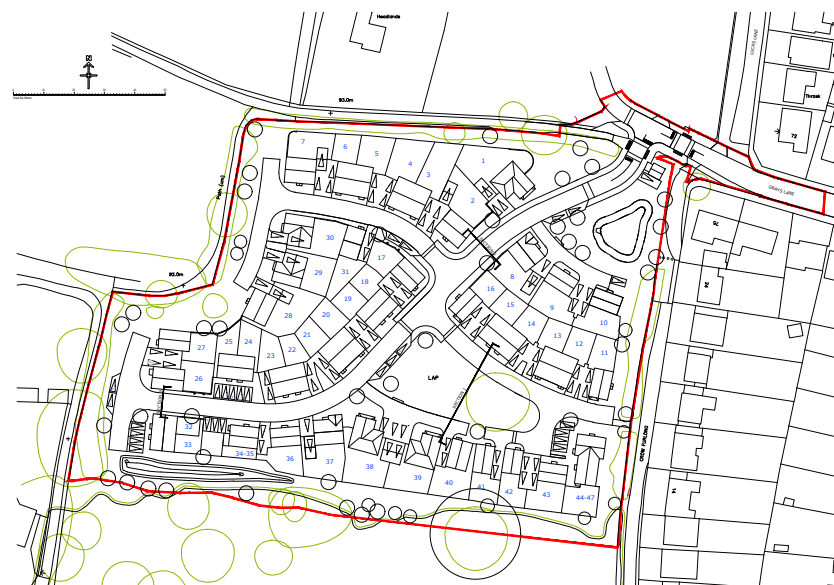

Site Plan
Scale 1:2500



Client:
Hill Residential Limited
The Courtyard, Abbey Barns,
Ickleton, CB10 1SX
Project:
Land off Gray's Lane & Crow Furlong
Hitchin
Hertfordshire
Drawing:
Proposed Sections

Scale: 1:50 & 1:2500 @A1	Date: July 2025
Drawn By: CK	Checked By: PD
Drawing No: 181-PS-2-124	
Rev. No:	
CAD Ref:	

© Hill Group Ltd 2023
All dimensions to be checked on site or in the workshop before work commences.
Only figured dimensions to be worked to. Any discrepancies to be reported to the Architect.