



Existing Site Location Plan 1:1250 (A3)

Ordnance Survey Licence No 371308

0 5 10 15 20 25

METRES 1:1250

17 Tithe Close
Codicote
SG4 8UX

Drawing No 1500-01A

Scale 1:1250(A3)

Rev "A" 07.09.24 Scale Bars Added




Proposed Site Location Plan 1:1250 (A3)

Ordnance Survey Licence No 371308

Proposed 3000x5800mmx max 2500mm High
Timber Outbuilding

0 5 10 15 20 25

METRES 1:1250

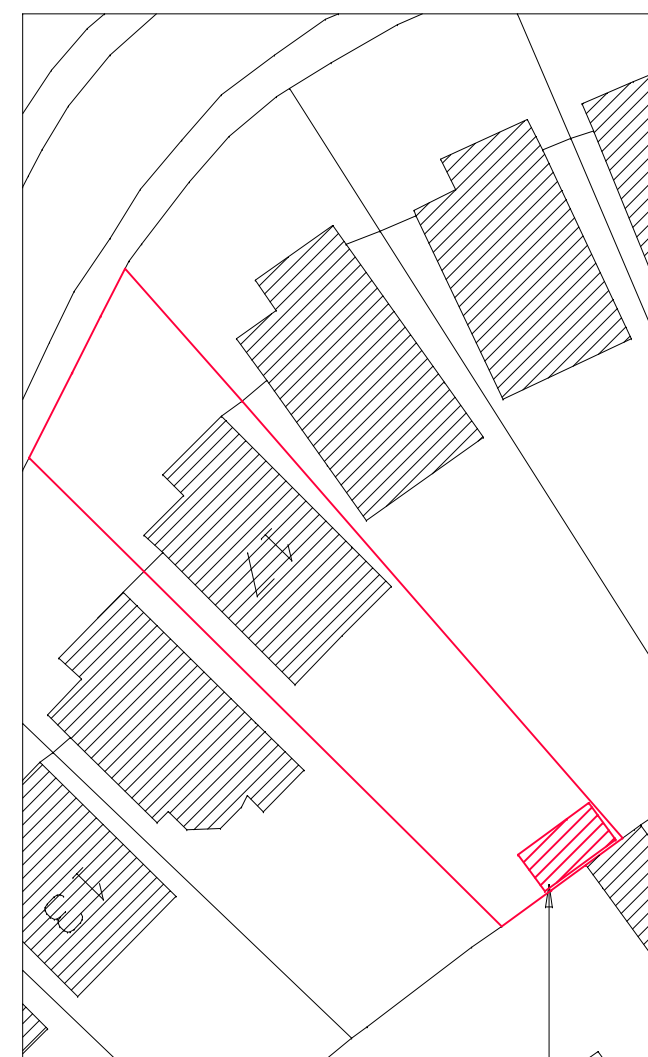

Proposed Site Plan 1:500 (A3)

Ordnance Survey Licence No 371308

Proposed 3000x5800mmx max 2500mm High
Timber Outbuilding

1 2 3 4 5 10 15

METRES 1:500