






Front Elevation (North West)

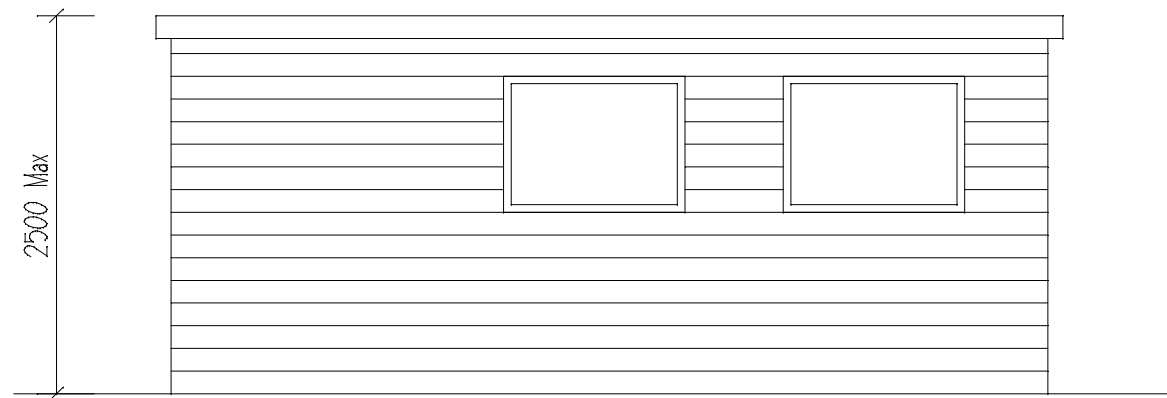


Side Elevation (South West)

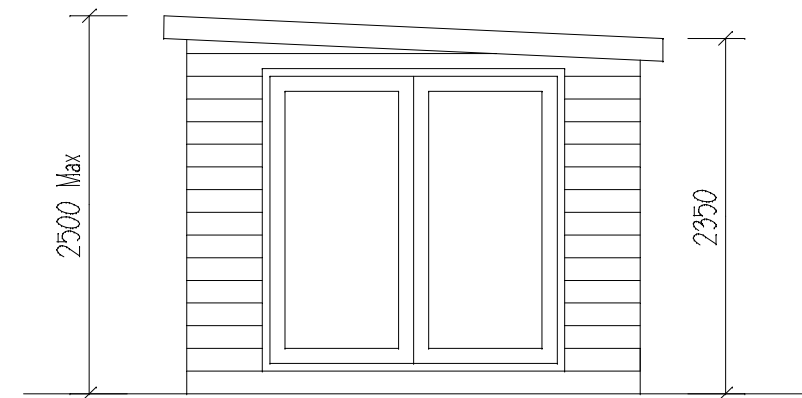

Rear Elevation (South East)

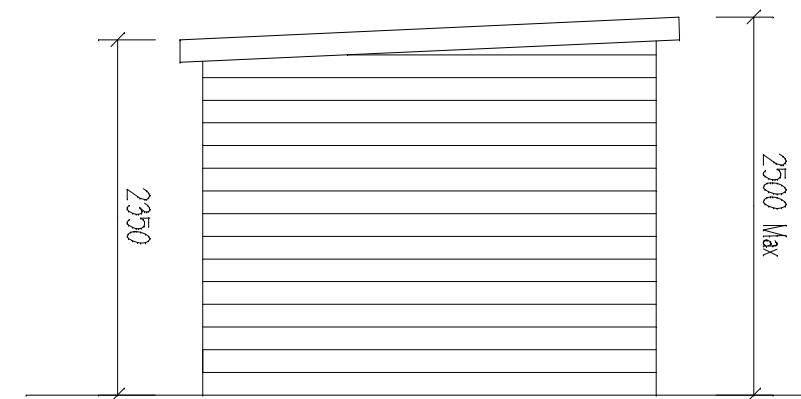

Side Elevation (North East)

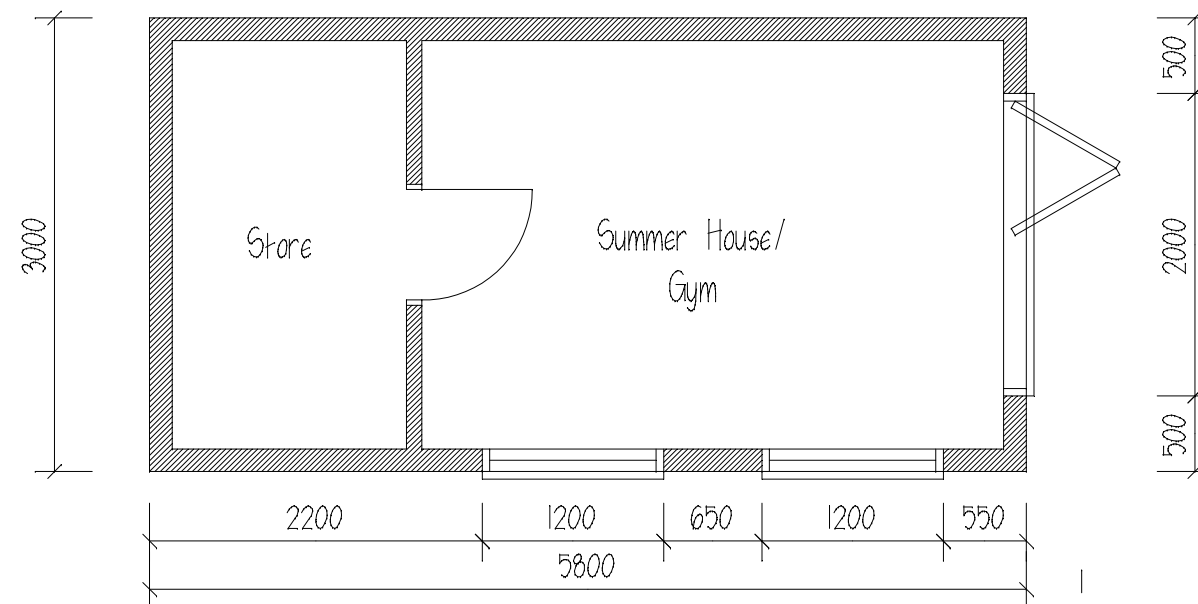

Schedule of Finishes

External timber framed walls clad externally with Anthracite Grey Hardiplank Cladding to the front and side elevations and Anthracite Grey PVC Cladding to the rear elevation.

Windows to be in Grey Upvc

Doors to be in Aluminium


Roof to be finished in EPDM rubber sheet with PVC Fascia

17 Tithe Close
Codicote
SG4 8UX

Plan and Elevations

Drawing No 1500-02

Scale 1:50(A3)

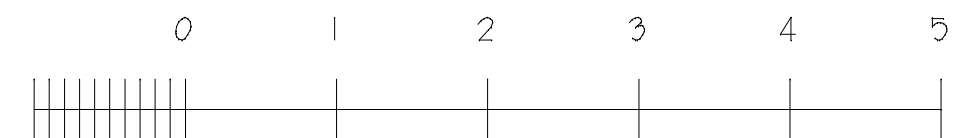

METRES 1:50