




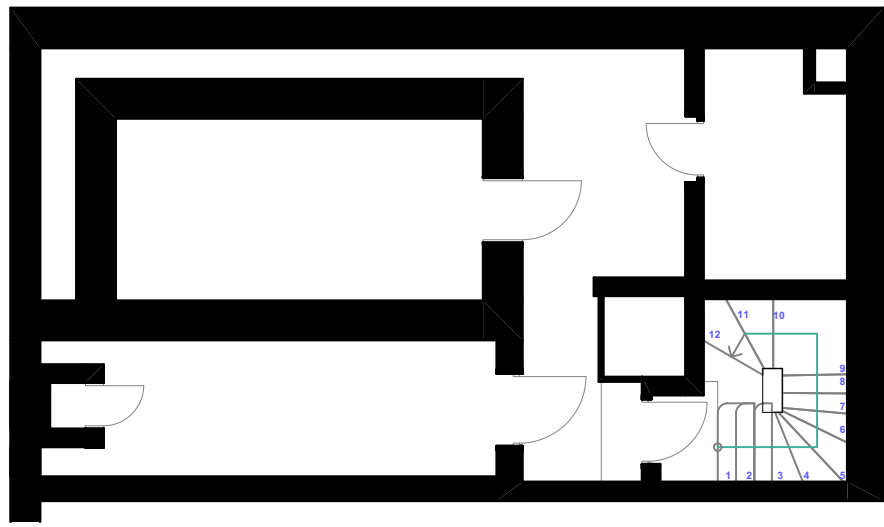


Basement Plan
Scale: 1:100

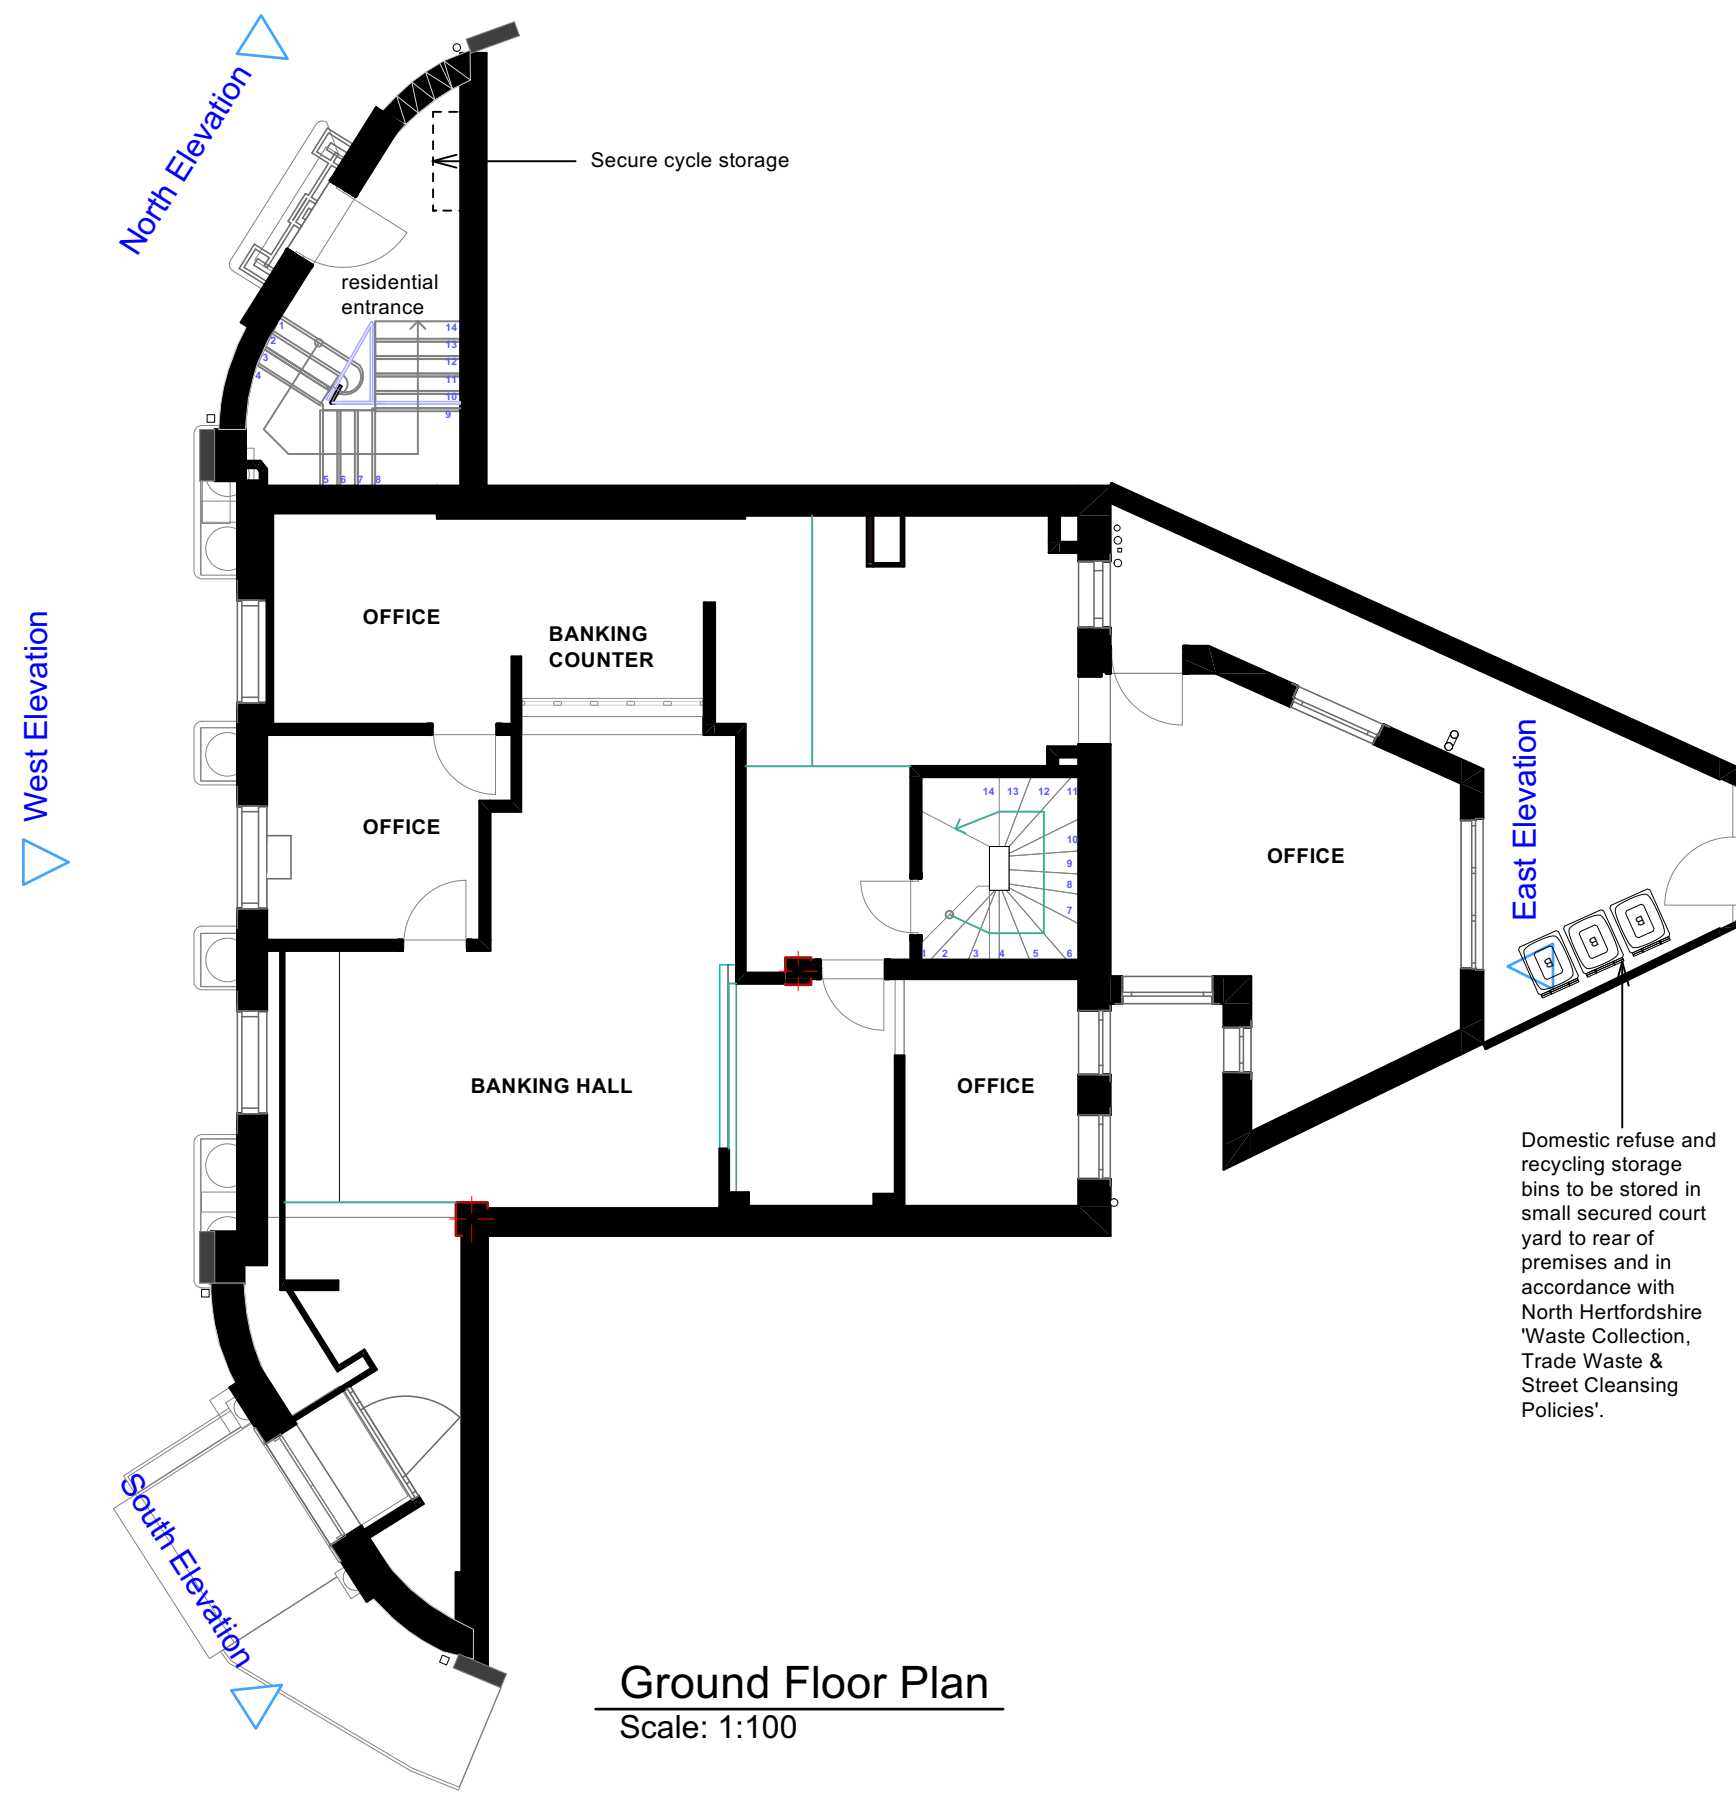


Ground Floor Plan
Scale: 1:100

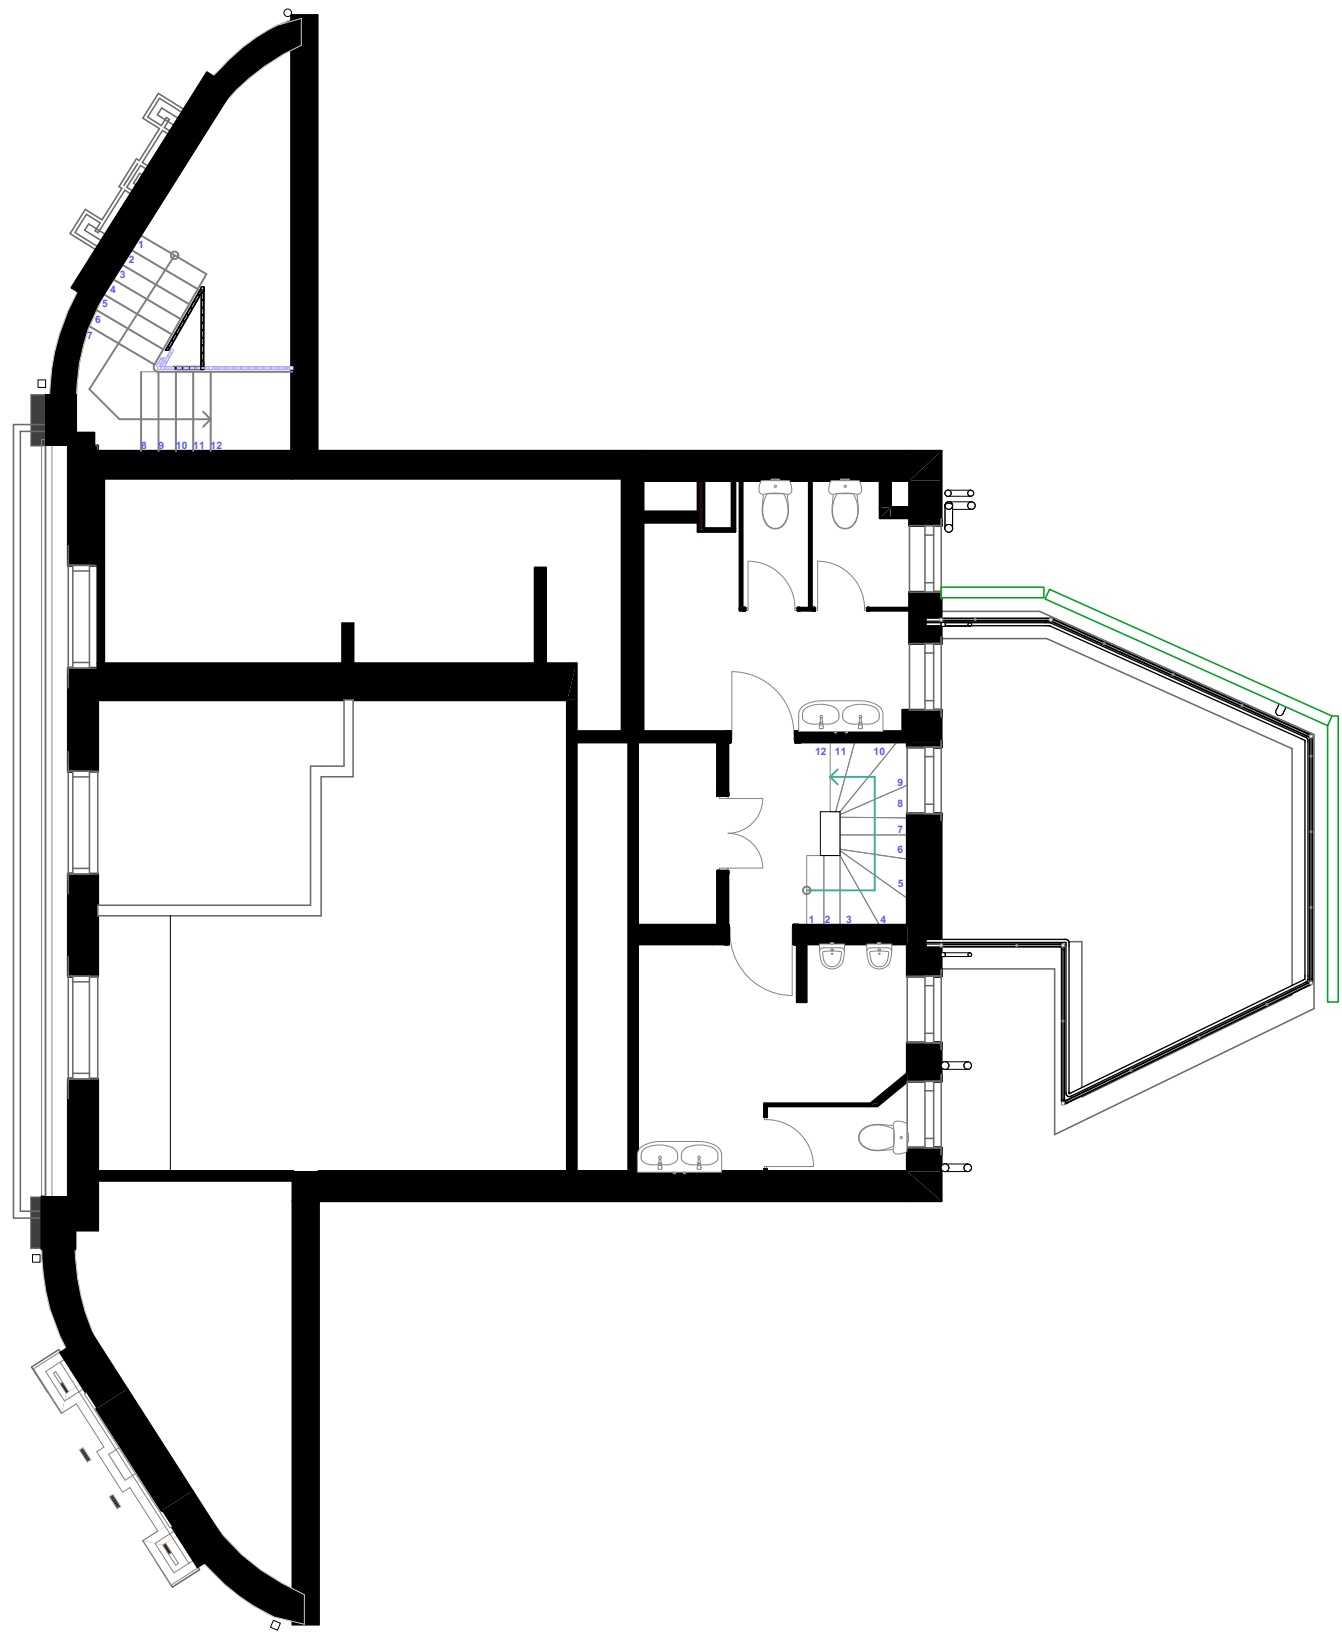


Mezzanine Floor Plan
Scale: 1:100

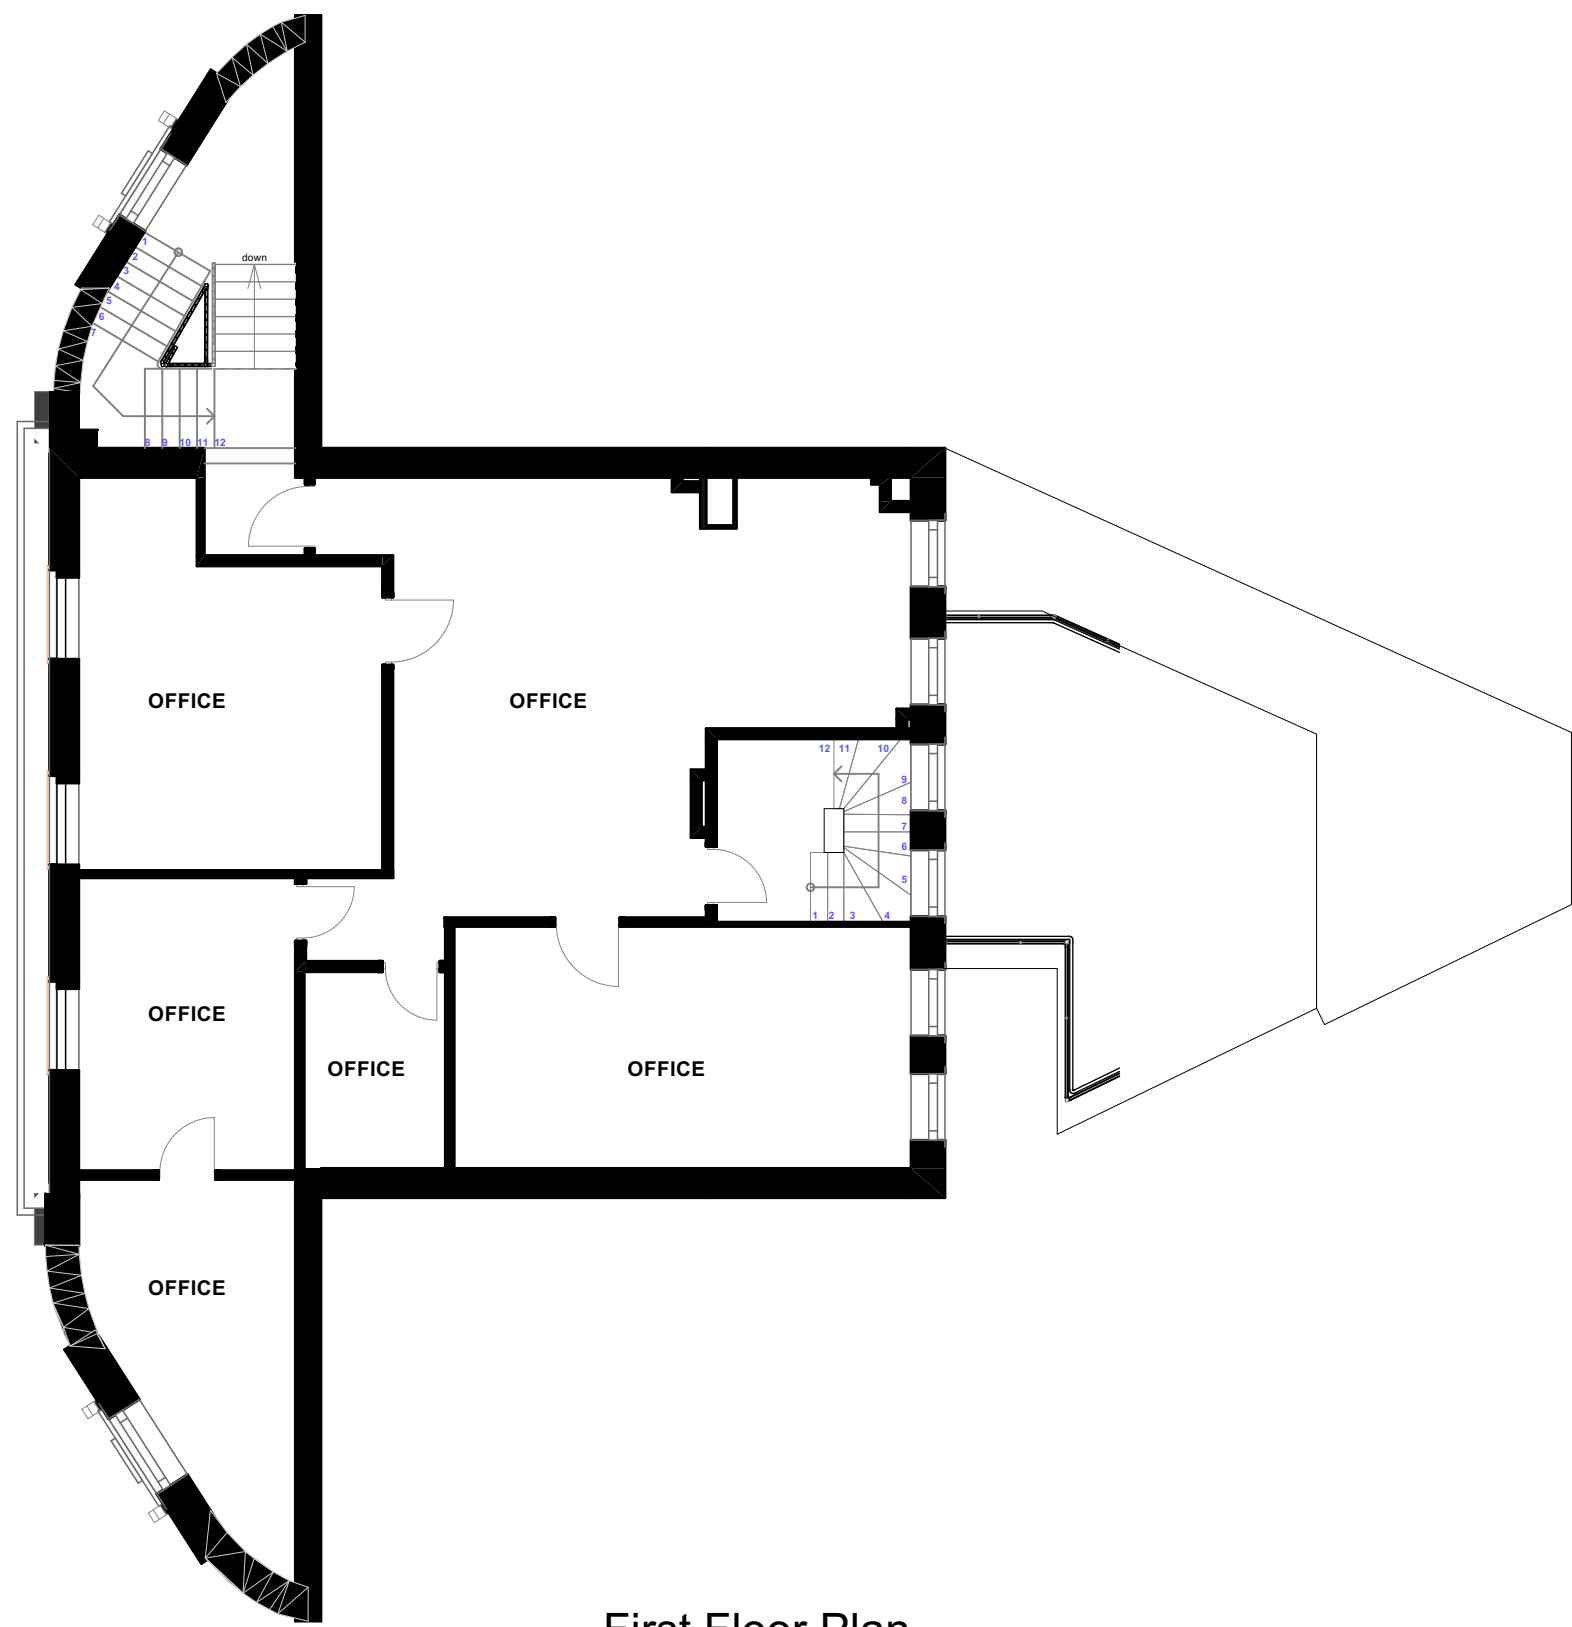

First Floor Plan
Scale: 1:100

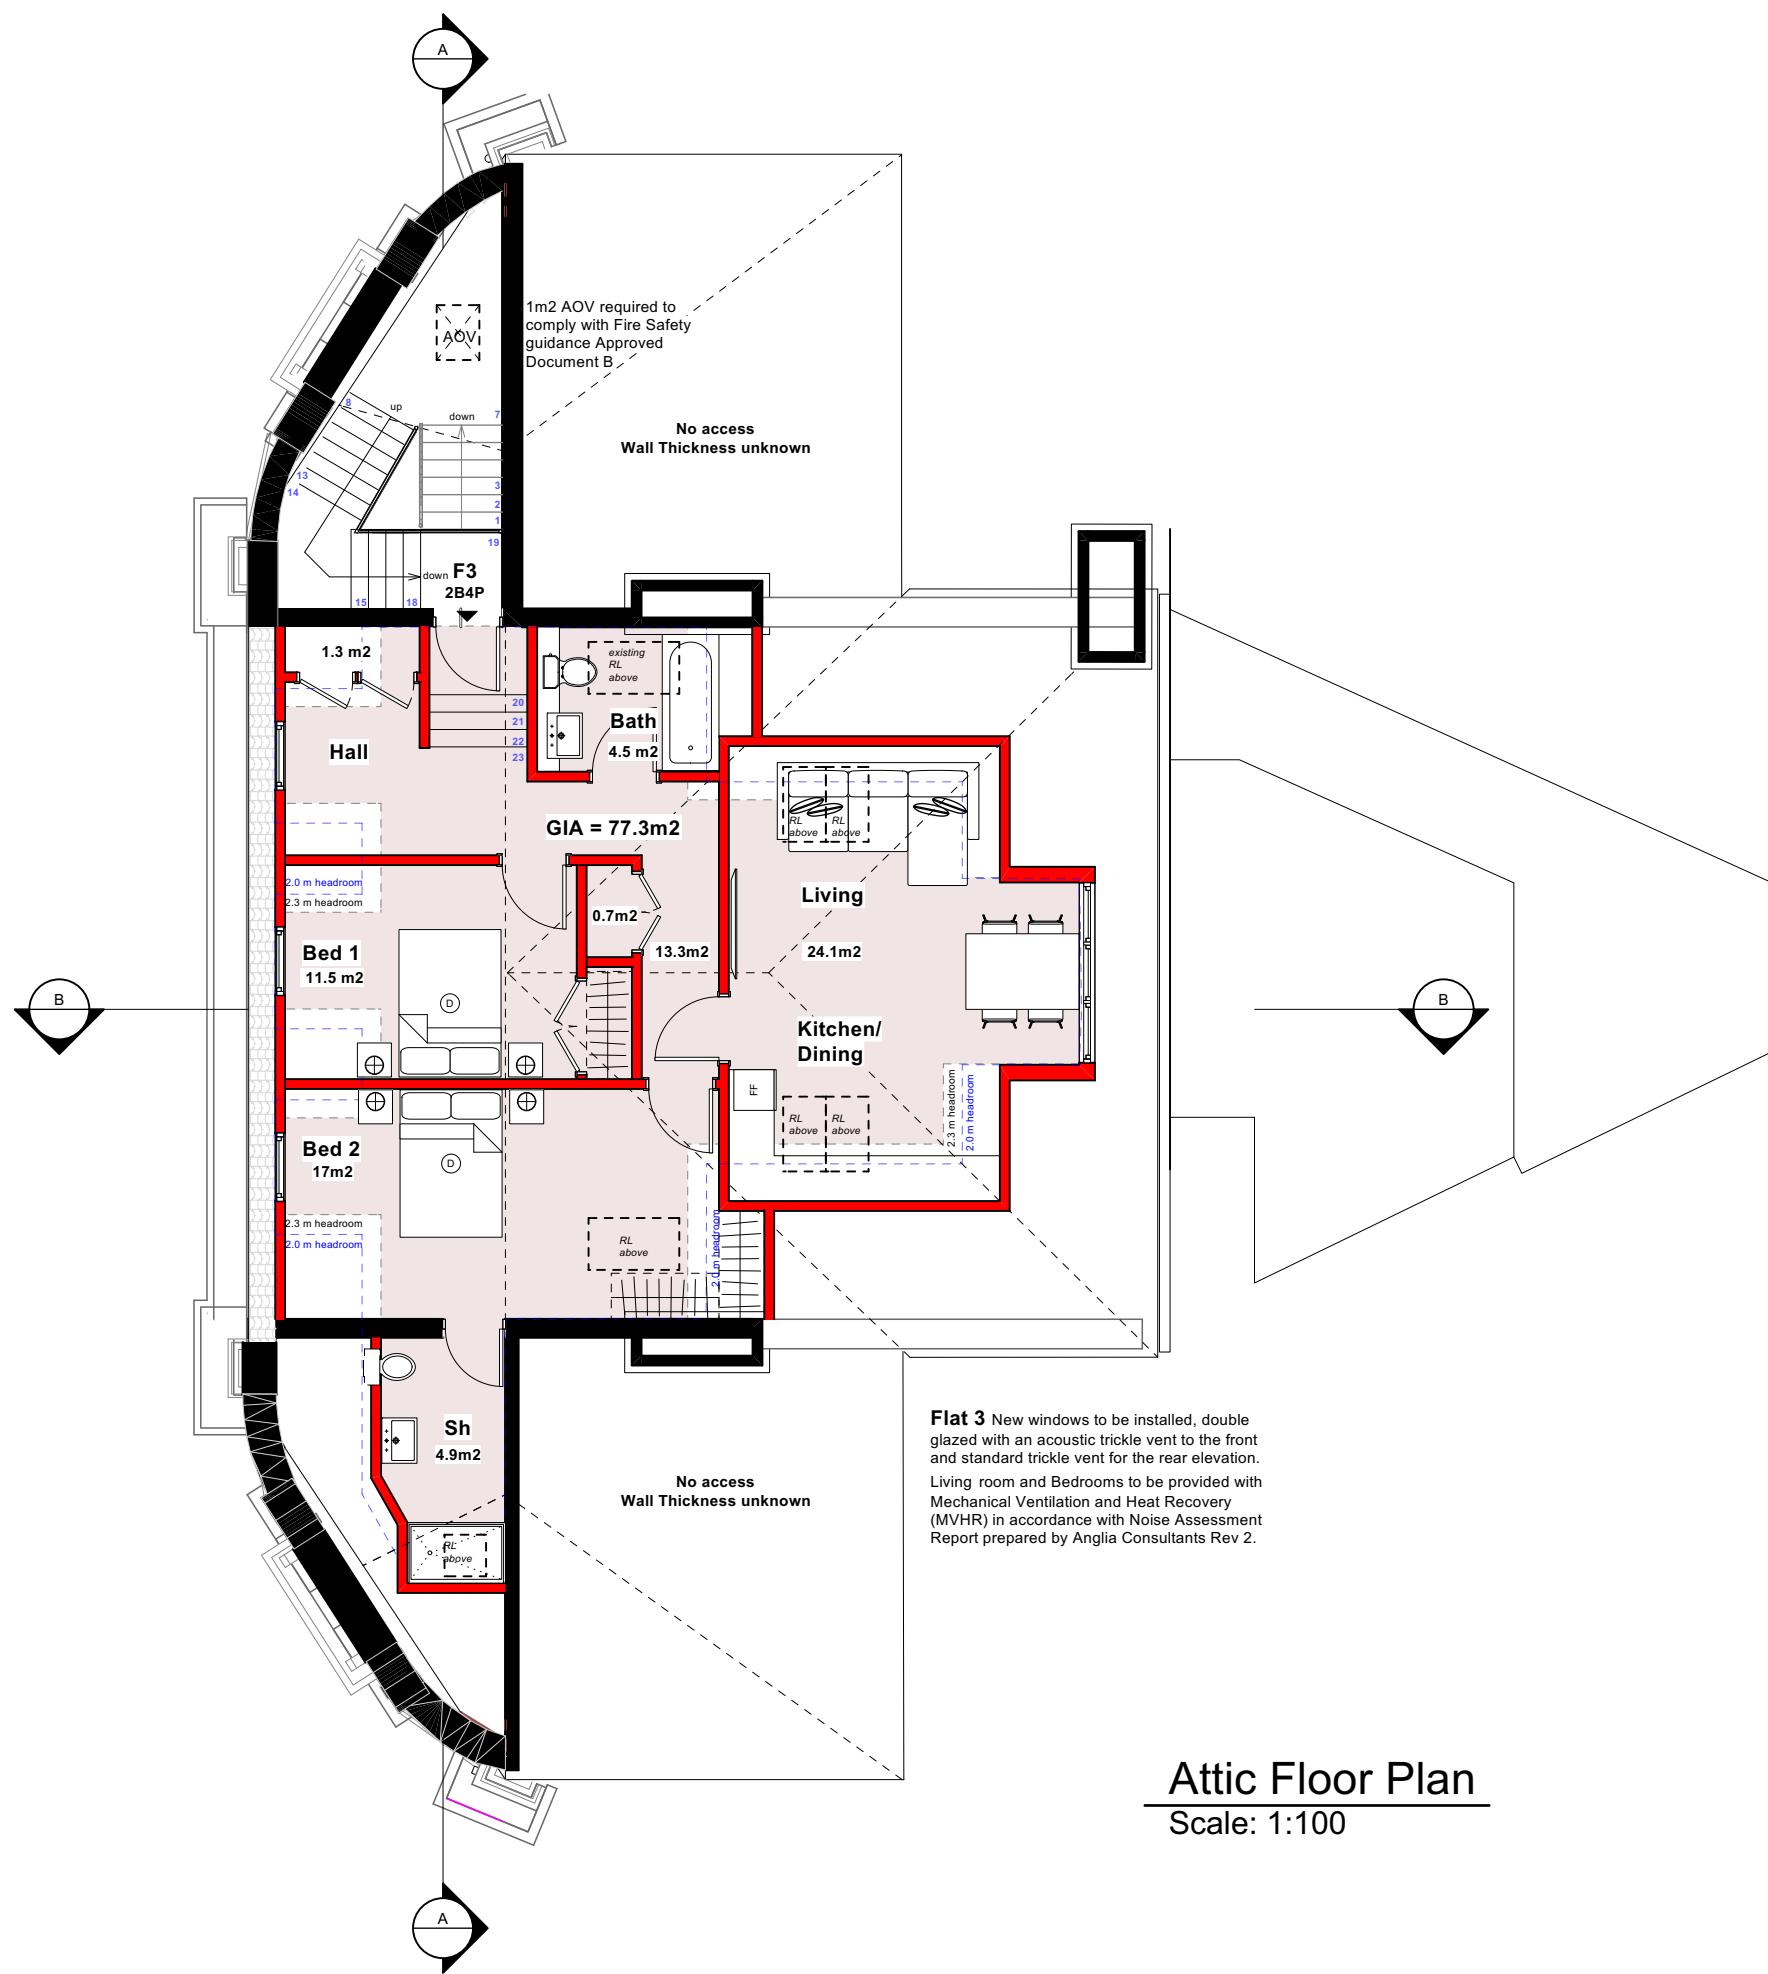

Attic Floor Plan
Scale: 1:100

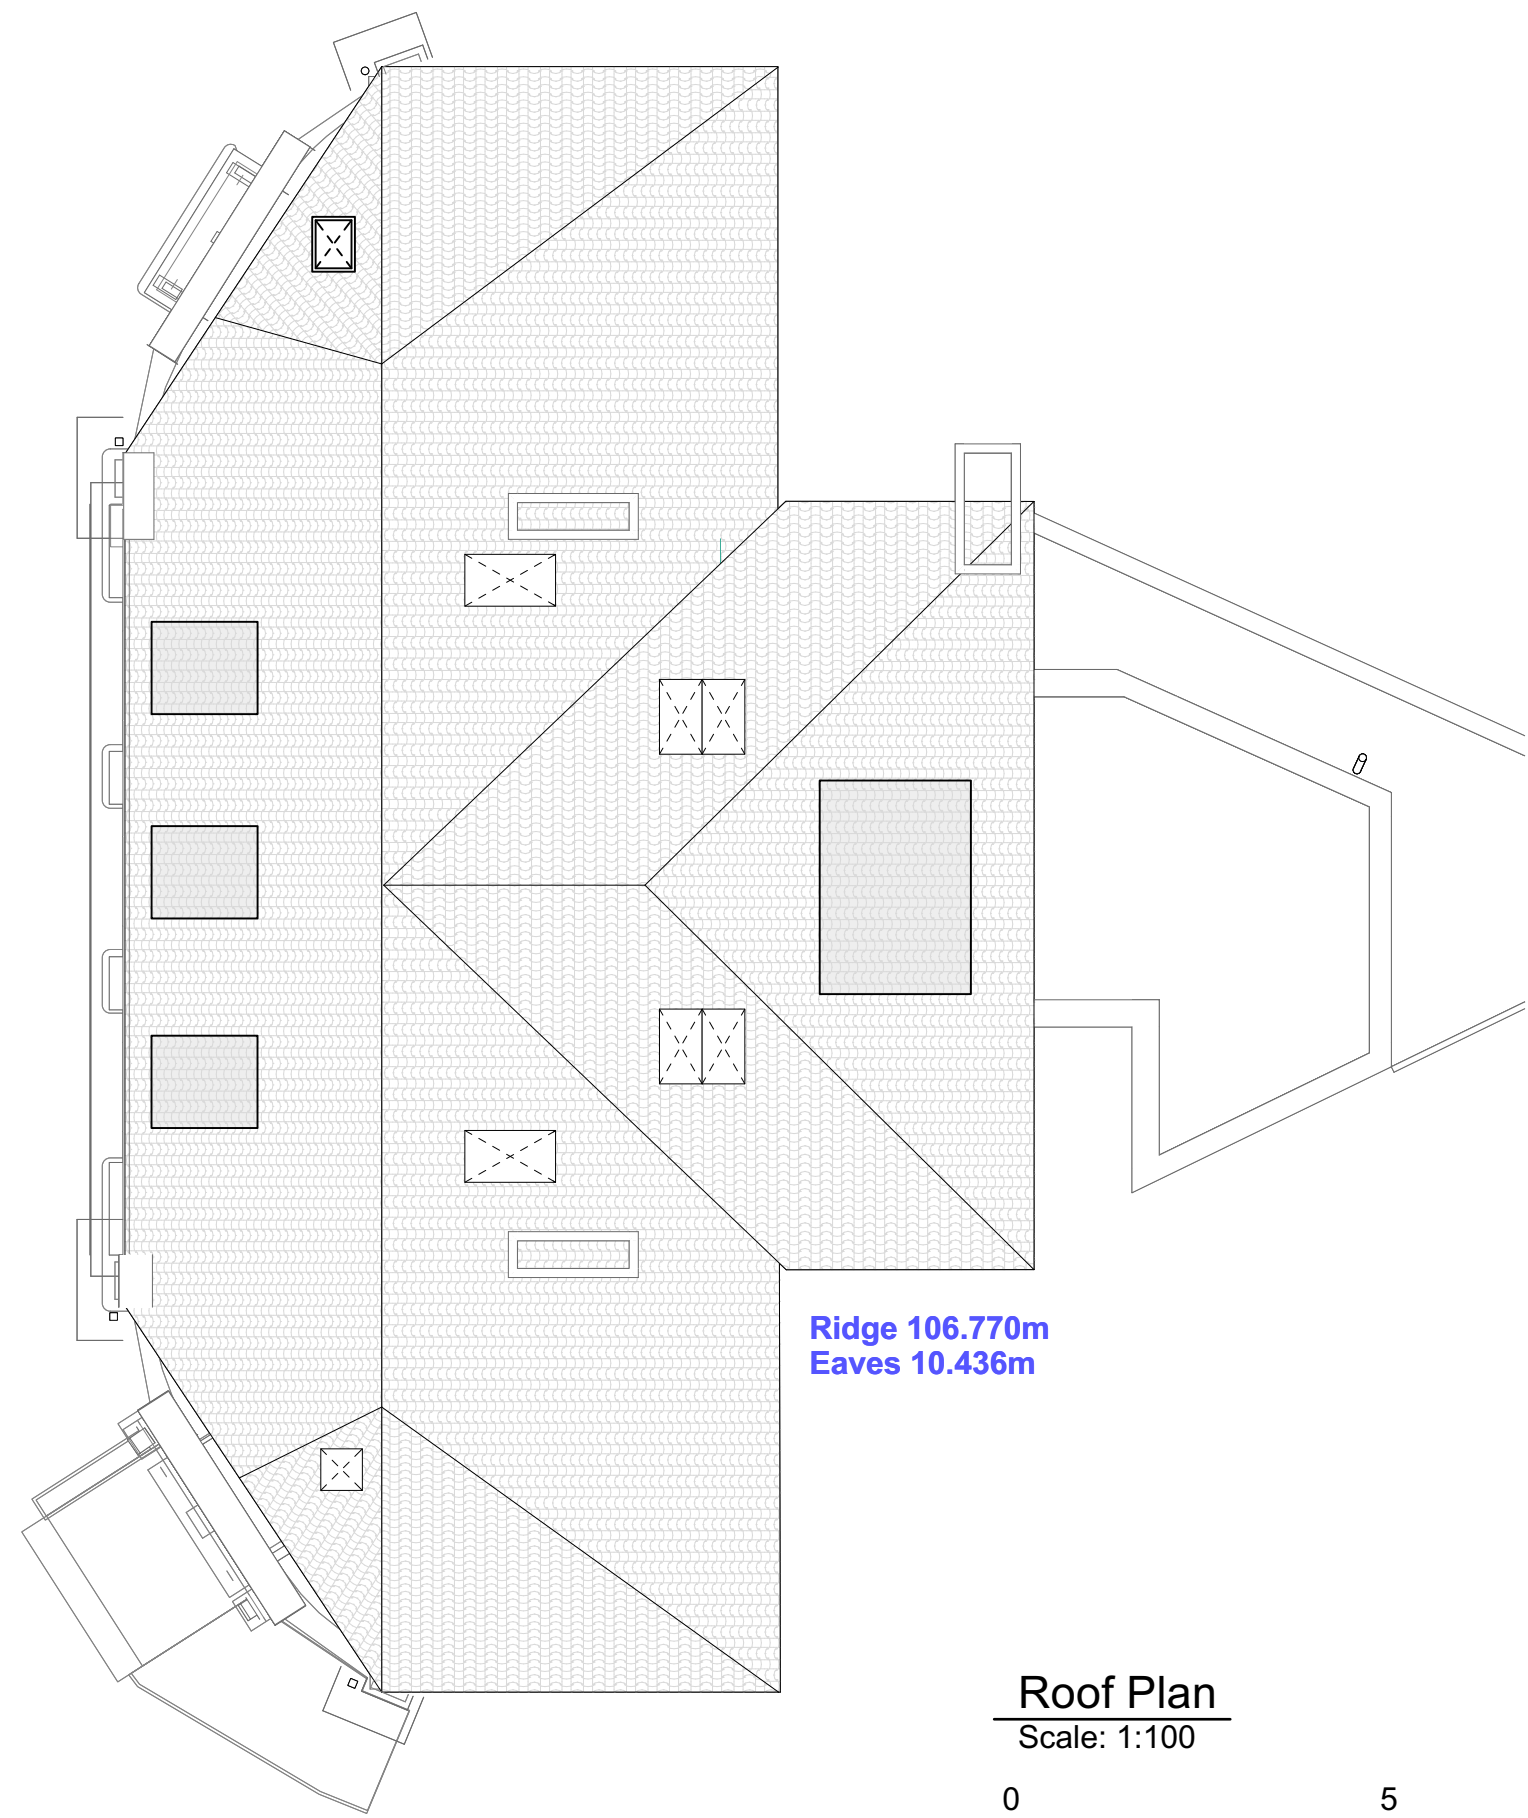

Roof Plan
Scale: 1:100



No.		Date:	Revision Notes:	Initials:	Notes:	Key: Proposed Existing Demolish
-----	--	-------	-----------------	-----------	--------	---