




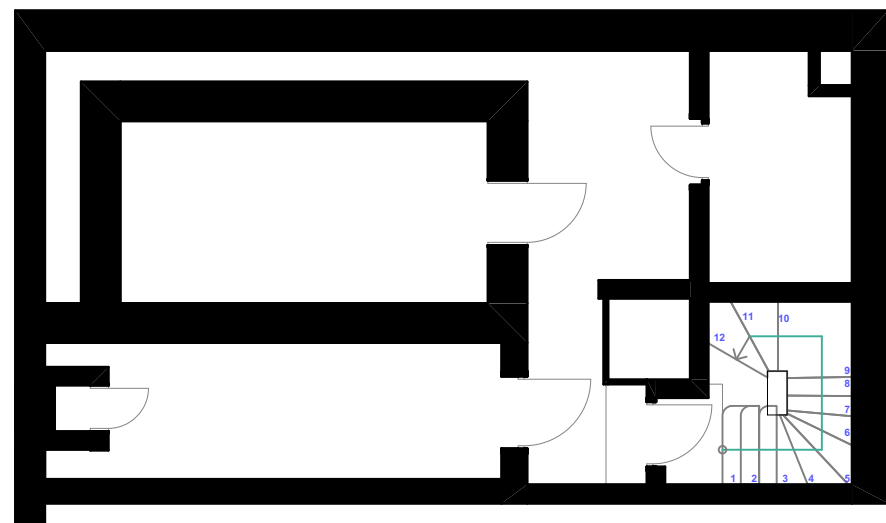


Basement Plan
Scale: 1:100

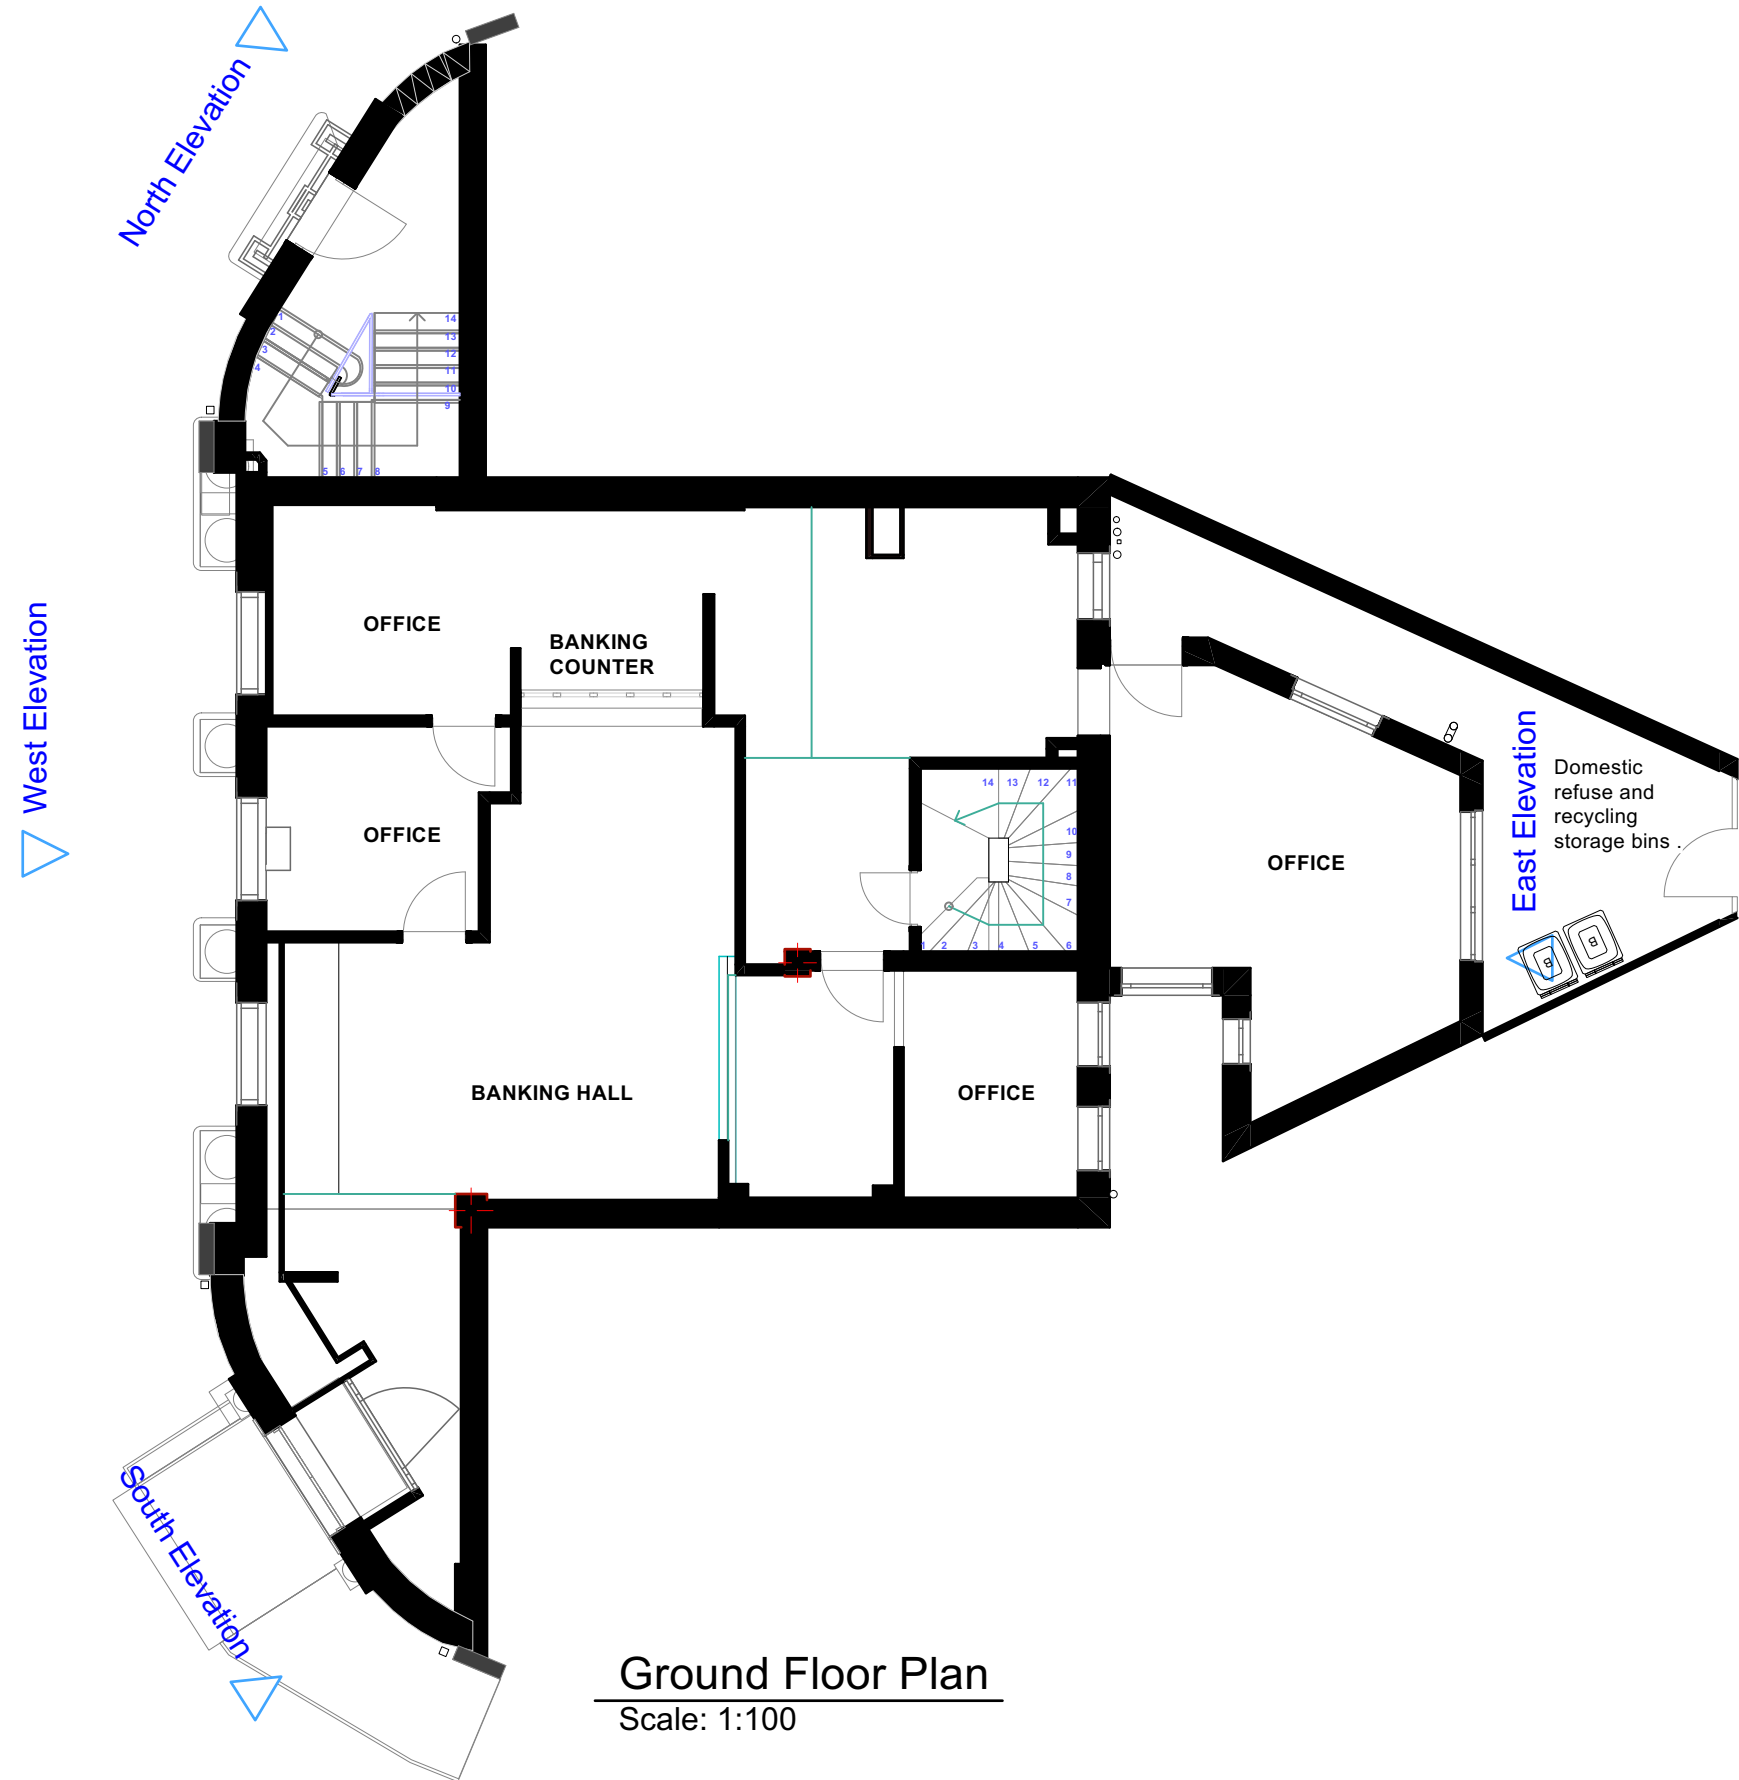


Ground Floor Plan
Scale: 1:100

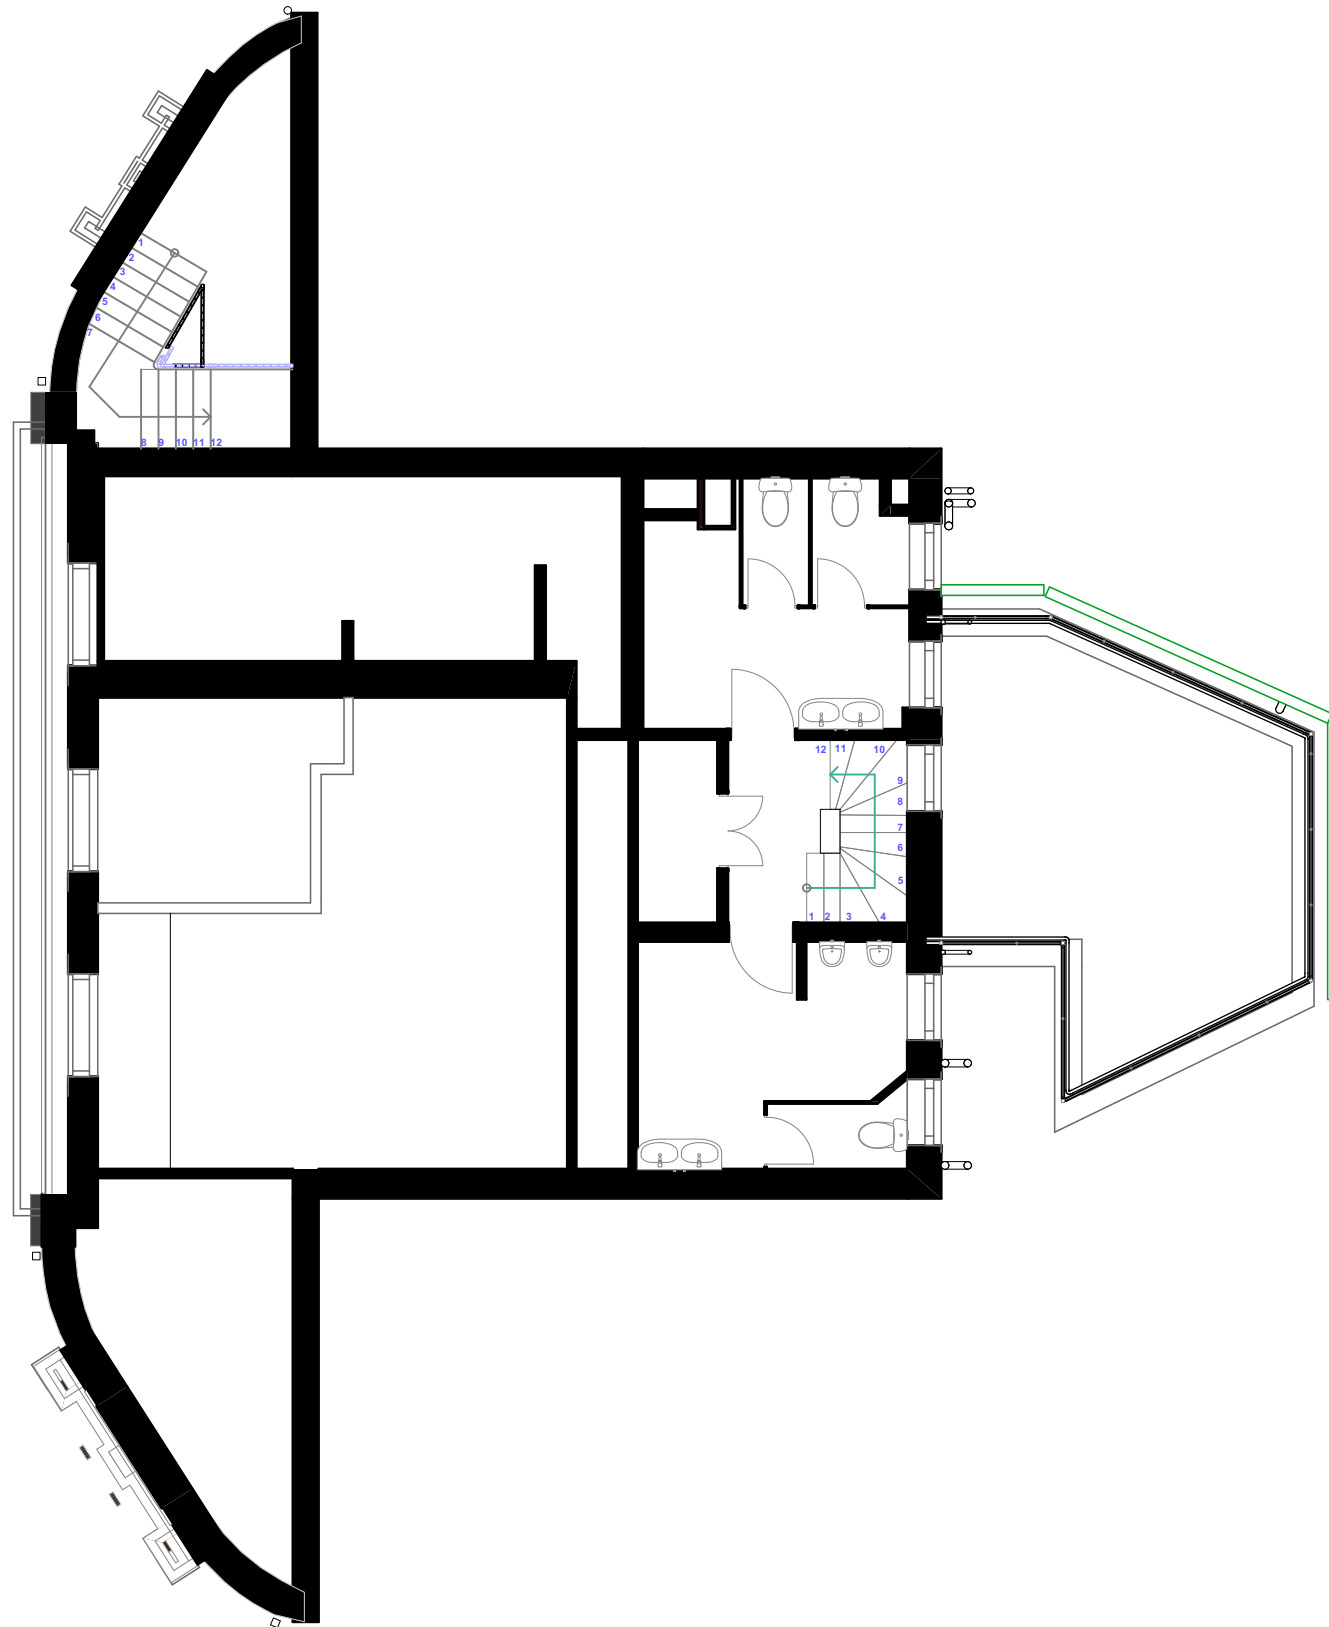


Mezzanine Floor Plan
Scale: 1:100

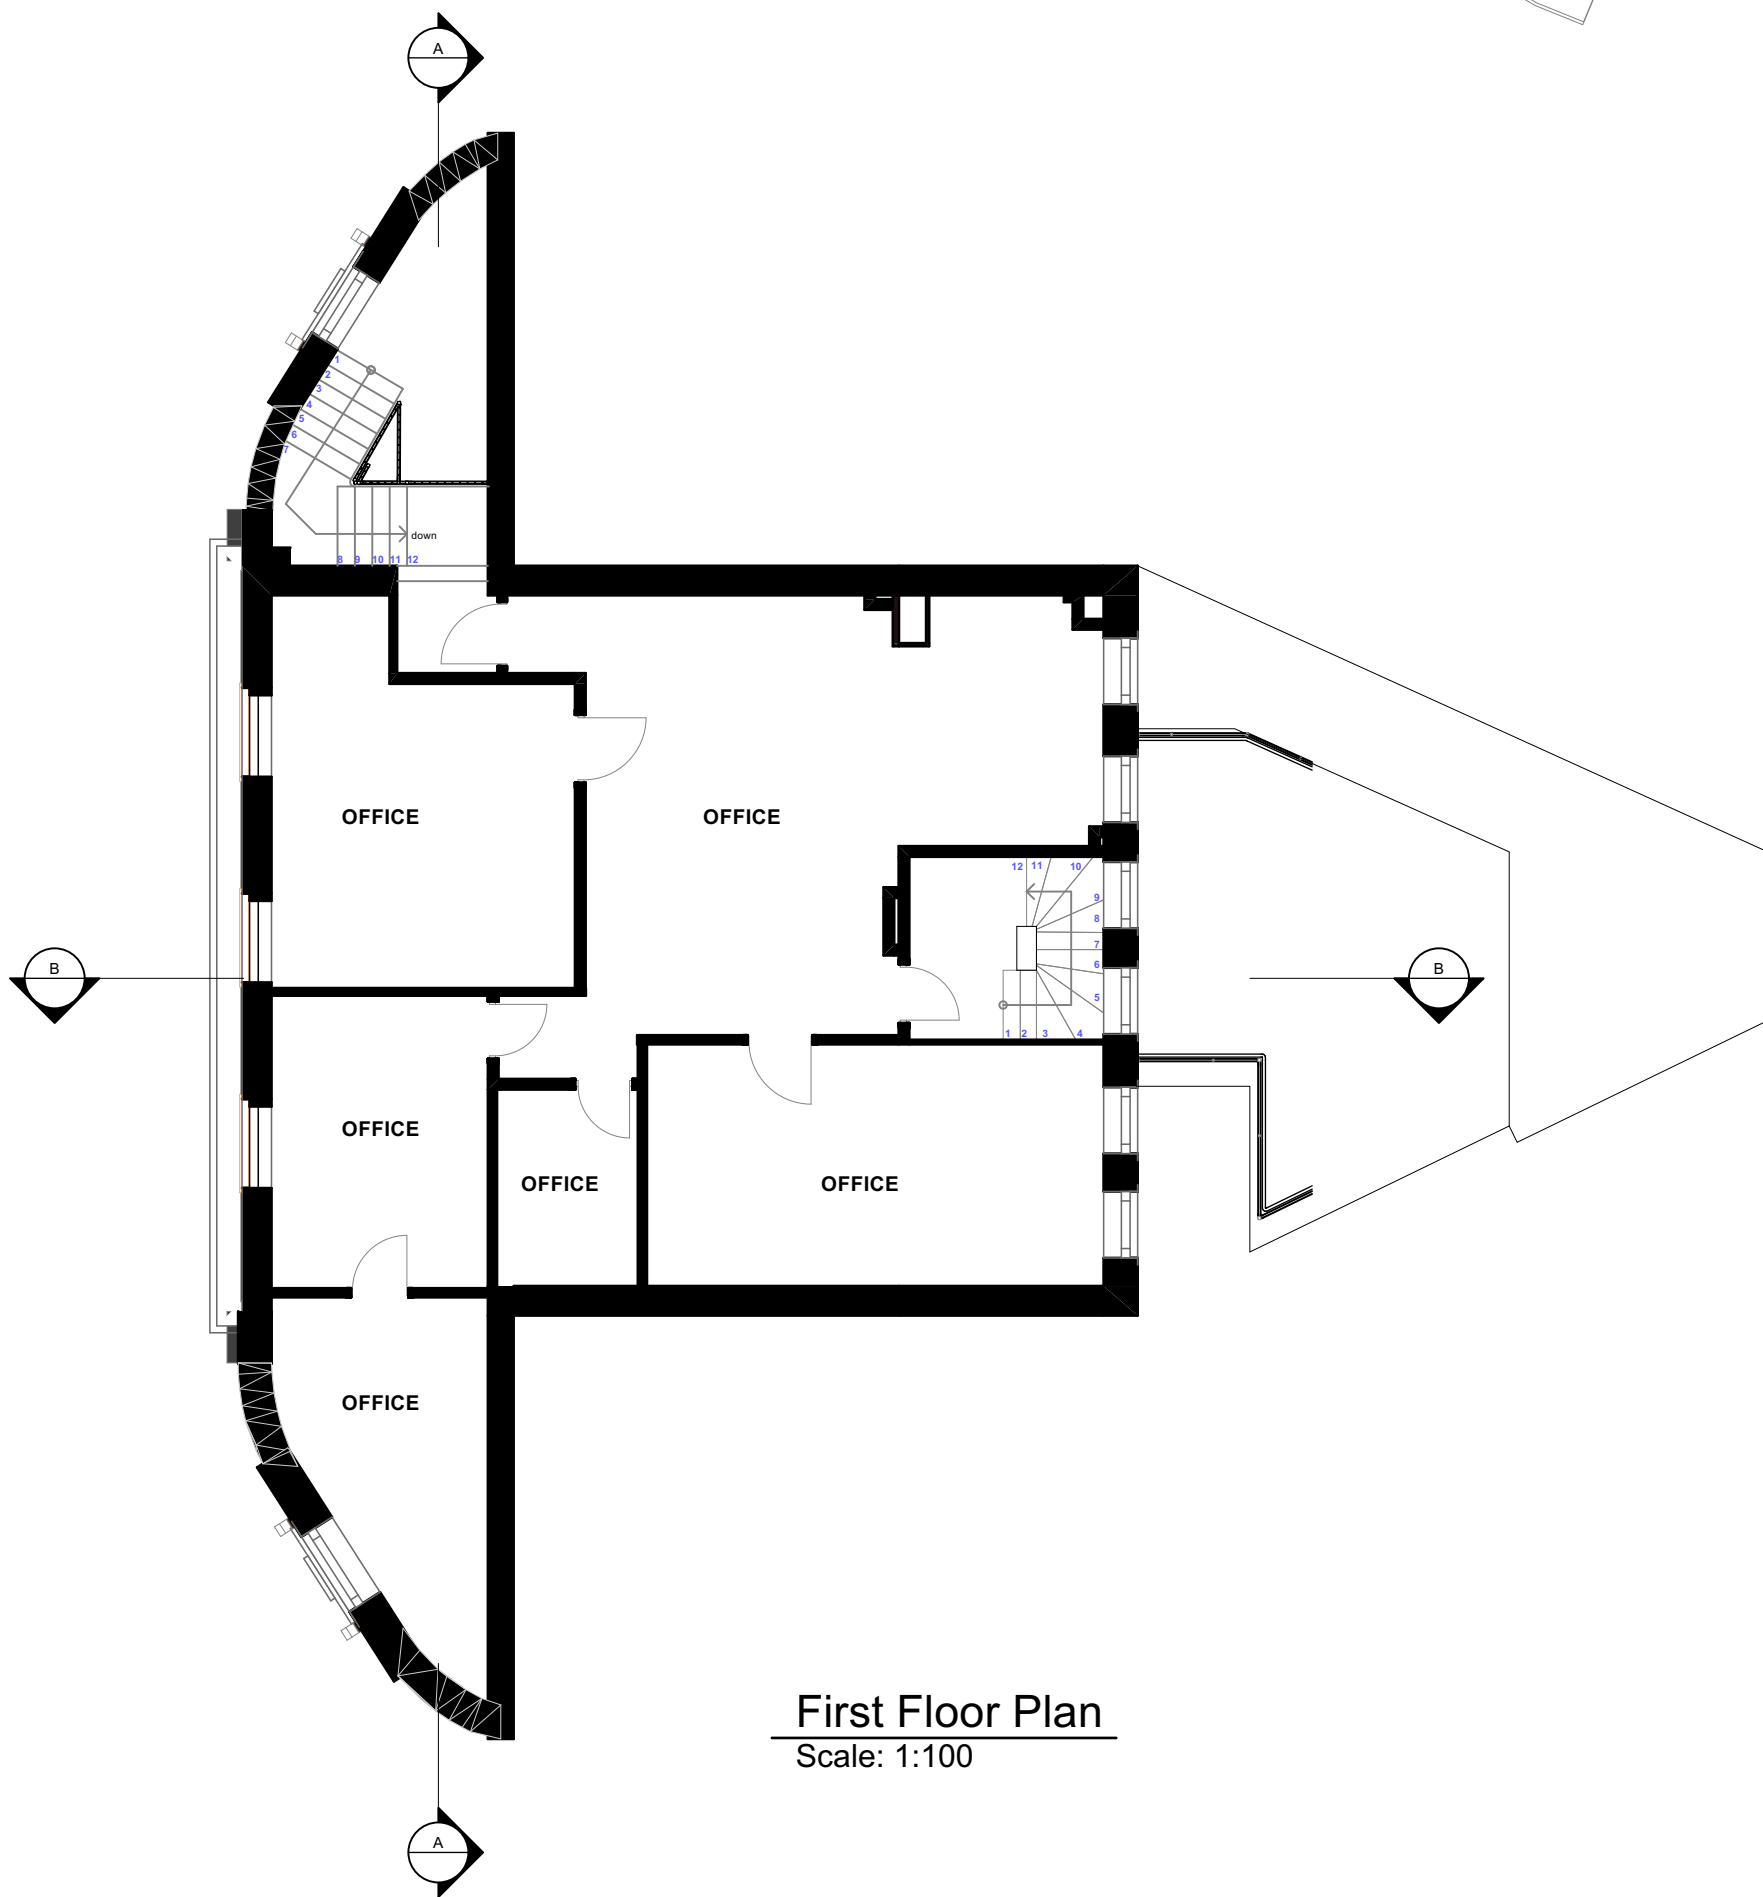

First Floor Plan
Scale: 1:100

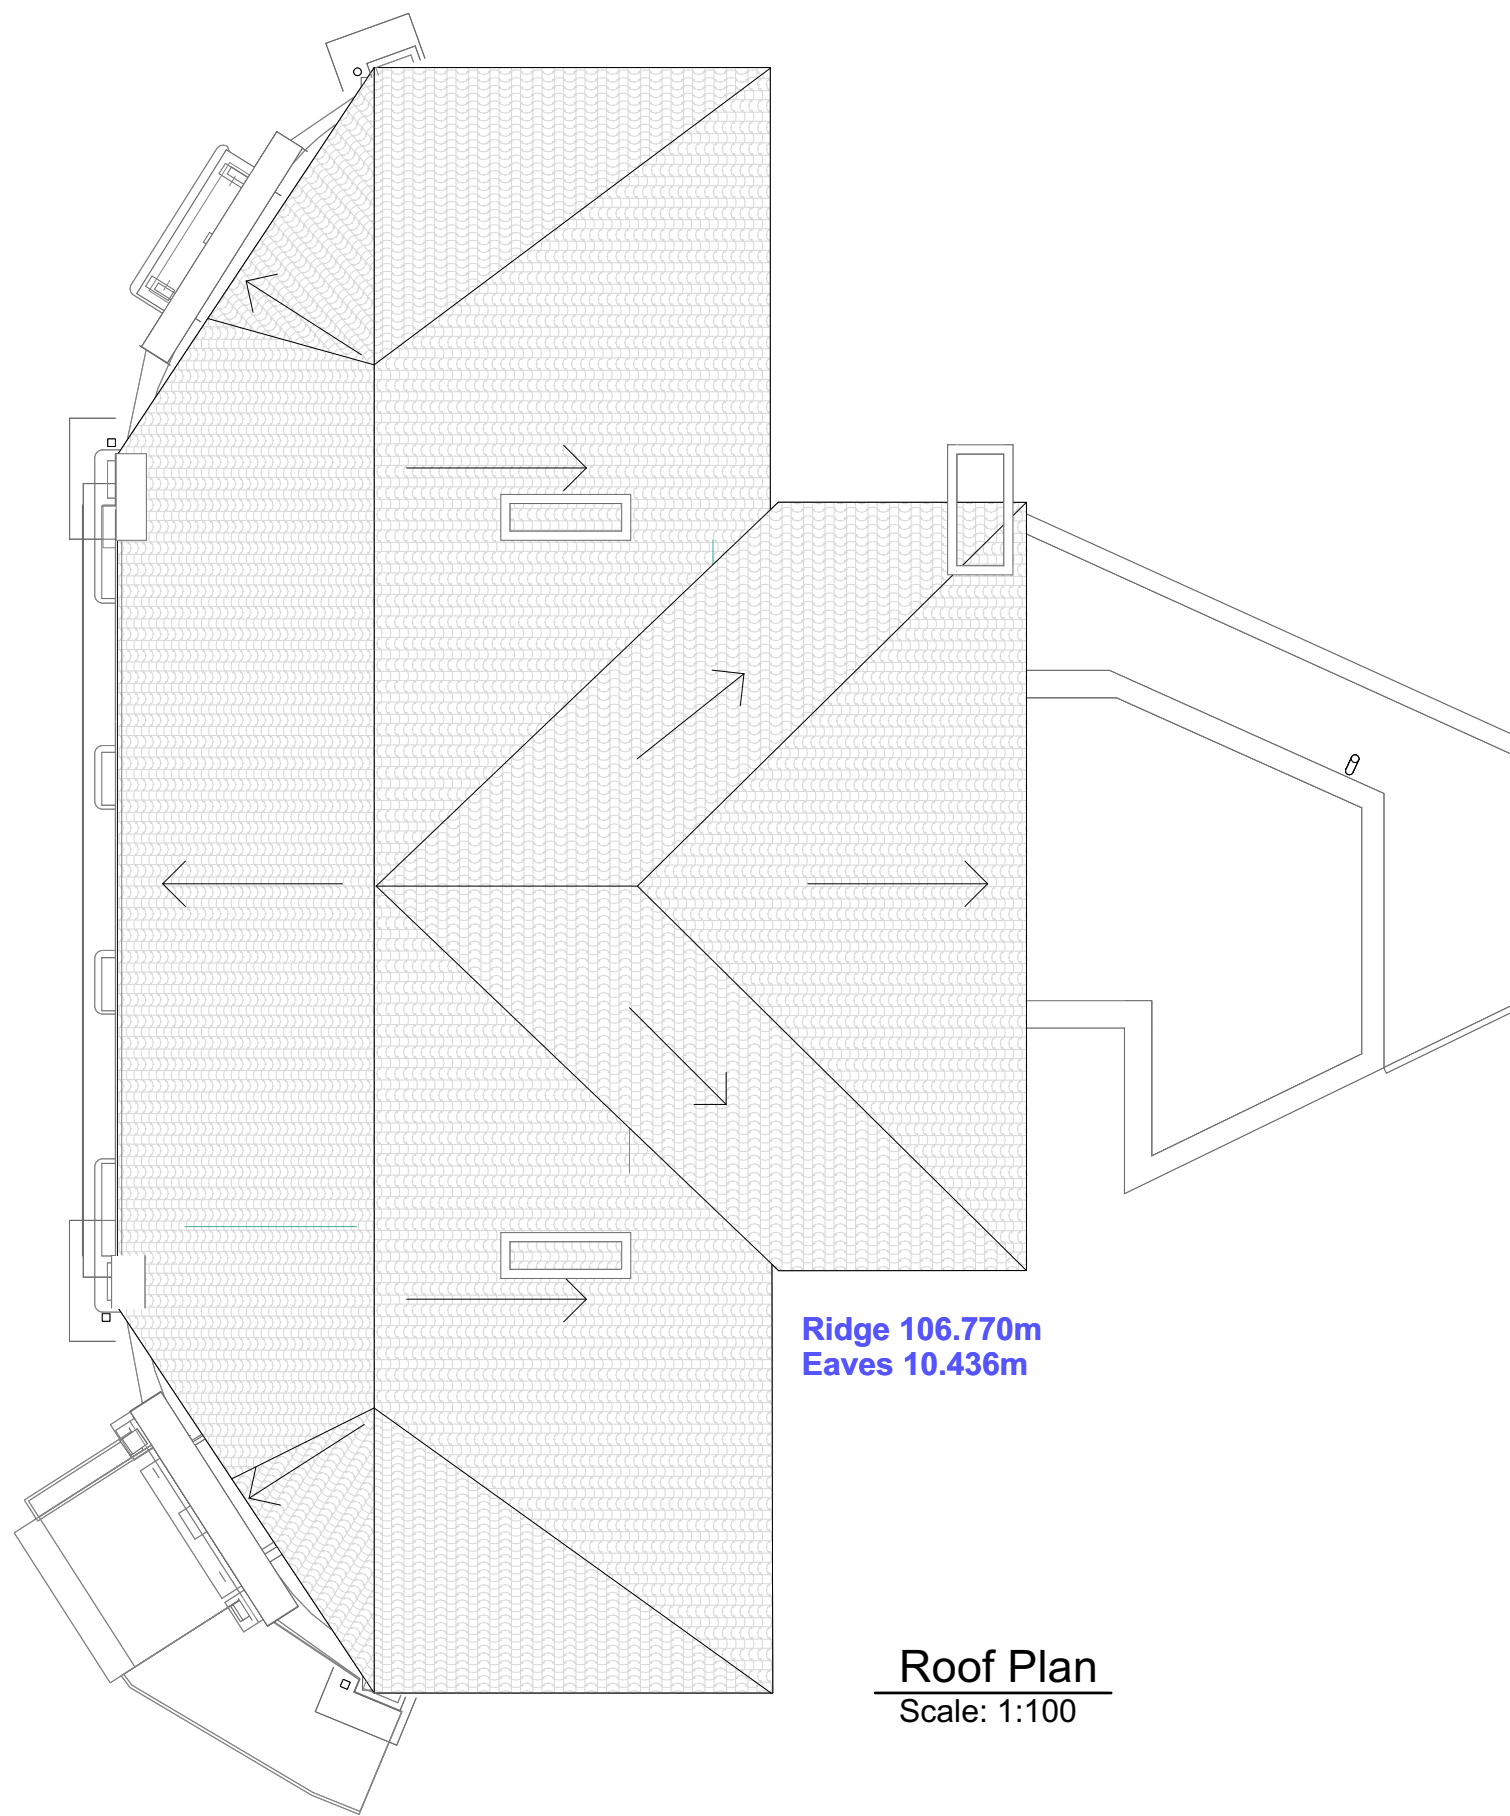

Roof Plan
Scale: 1:100

 

No. A	Date 16/05/2024	Revision Notes Amended to the most recent client comments.	Initials:	Notes:		 design planning architecture RIBA The Old Brewery Tap, 3, Station Street, Worthington, Oldbury, CV49 9BU Tel: 01451 513 566 Email: mail@dparchitects.co.uk	Client VISHAL LUTHRA	Drawing EXISTING FLOOR PLANS		
								Scale 1:100@A1	Dwg No. 23 HSBC EX12	Revision A
								Drawn EG	Status PLANNING	
								Date 11/09/2023		