



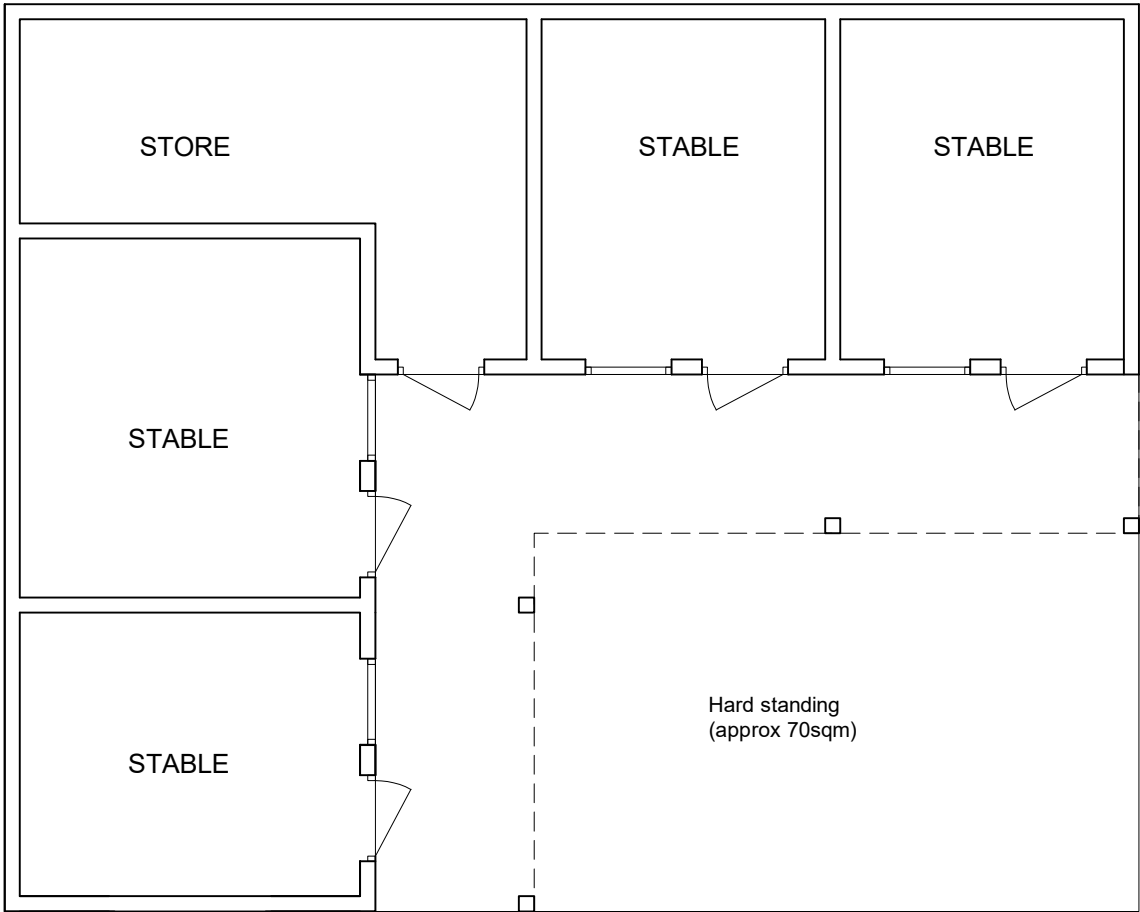

FLOOR PLAN




0m 1m 2m 3m 4m 5m
Scale 1:100

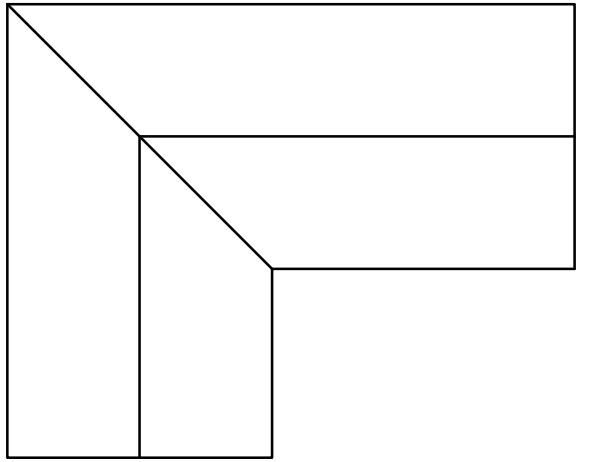


ROOF PLAN


0m 2m 4m 6m 8m 10m
Scale 1:200

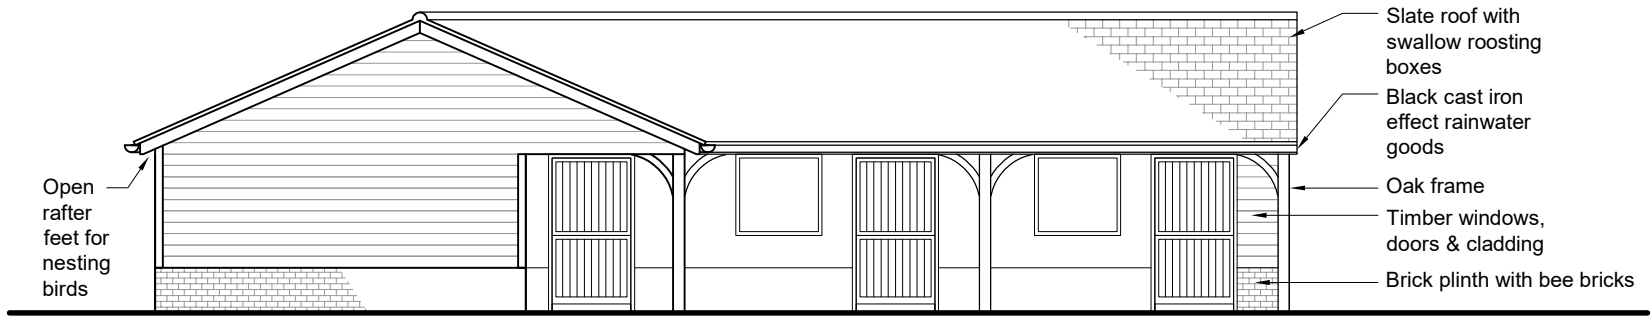


SOUTH WEST FACING ELEVATION

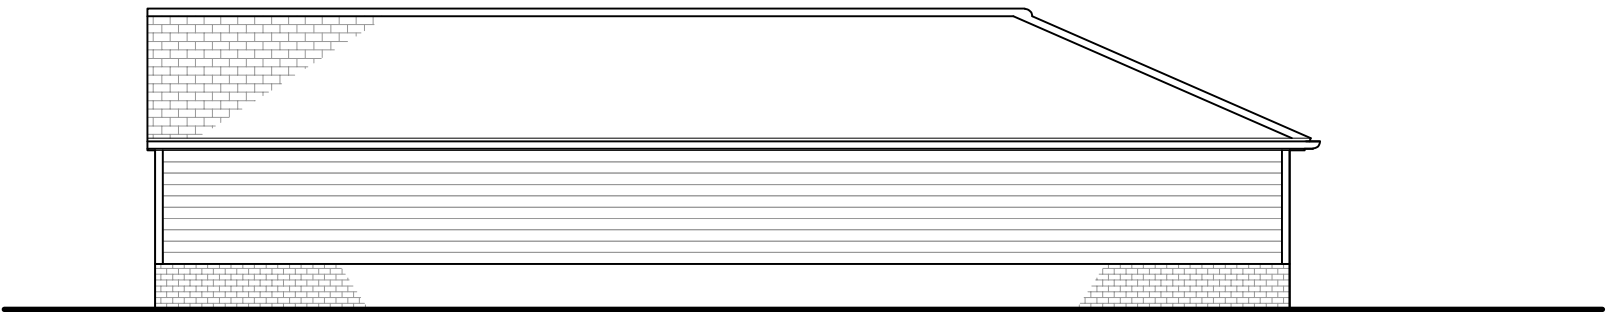

NORTH EAST FACING ELEVATION

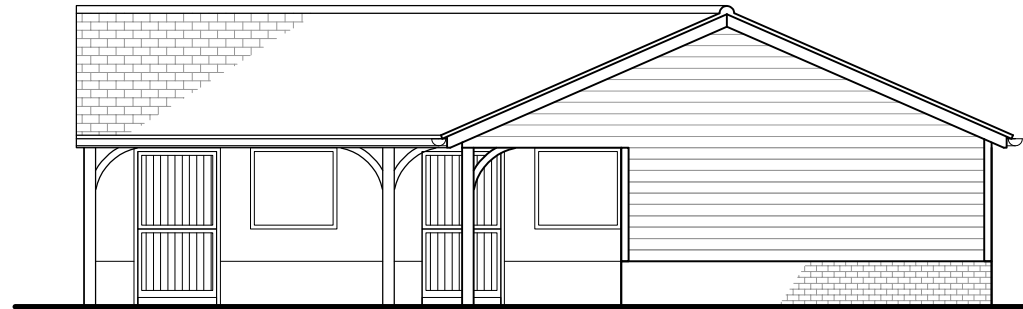

SOUTH EAST FACING ELEVATION

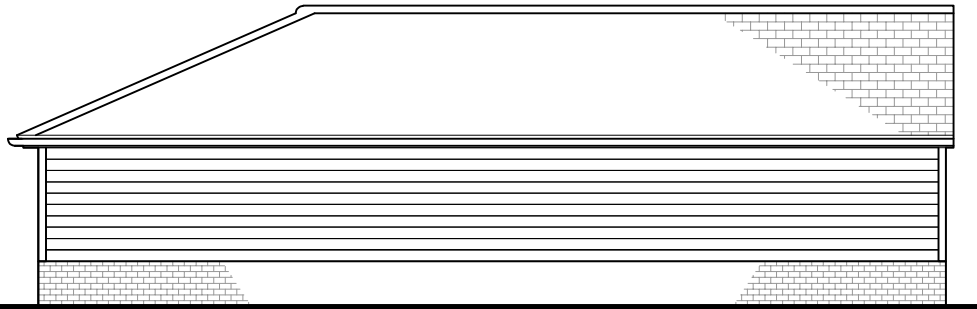

NORTH WEST FACING ELEVATION

Project : REPLACEMENT STORAGE SHED & NEW
STABLES AT HOLBORN FARM BUNGALOW,
DANE END, THERFIELD, HERTS, SG8 9RH

Drawing : PROPOSED STABLES

Scale : 1:100 & 1:200 @ A3

Date : JUNE 2024

Drwg No . CM 07