




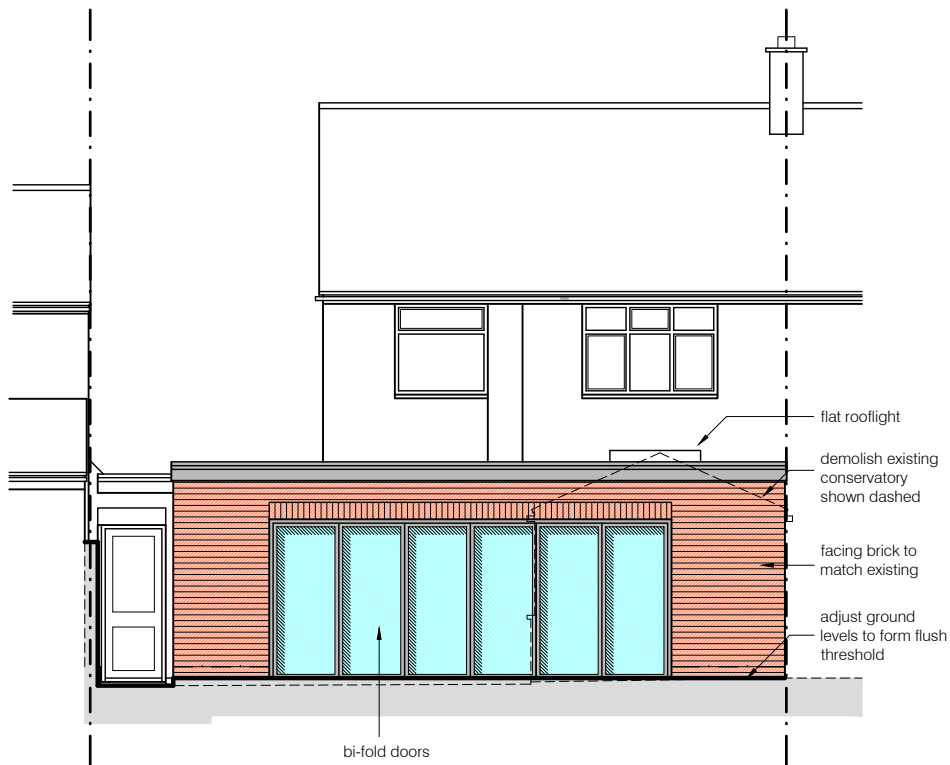


Rear Elevation

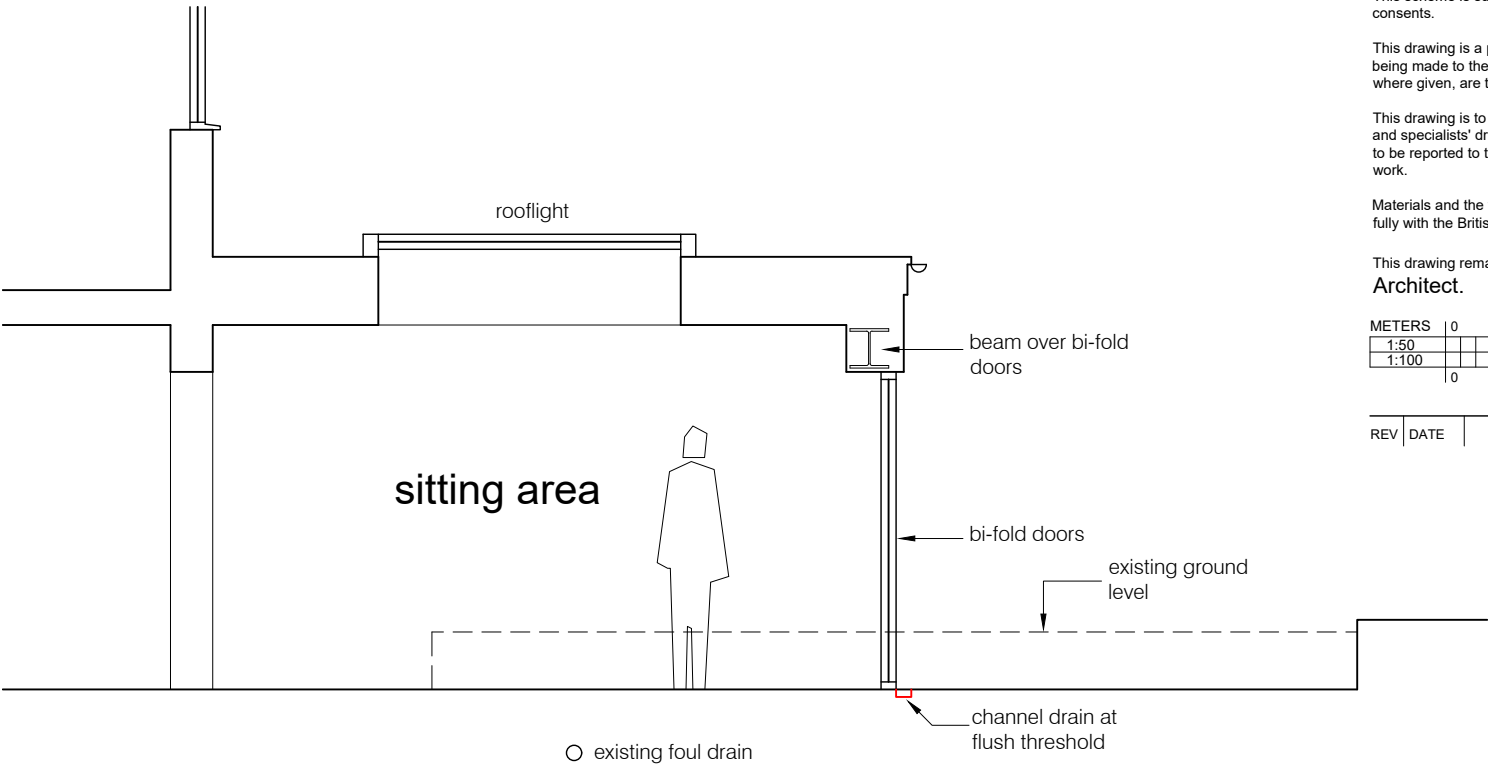

Section A-A
1:50

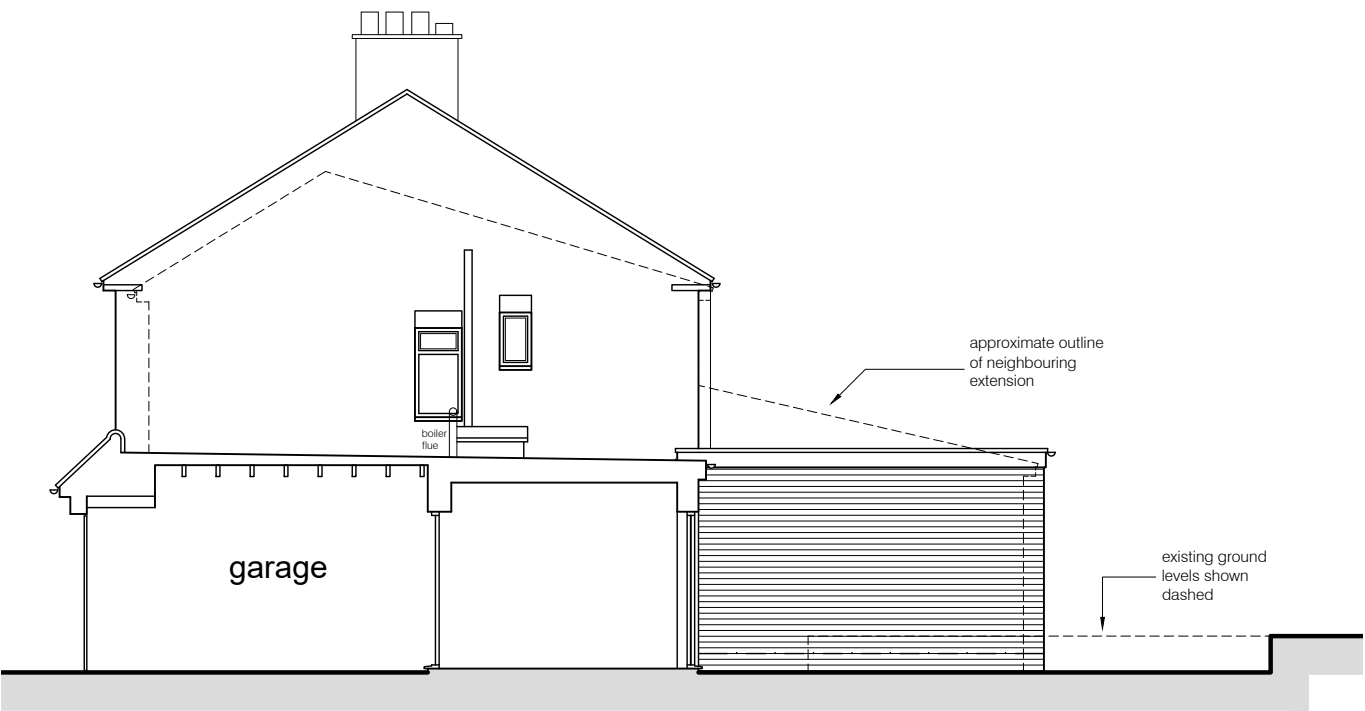

Side Elevation/Section
(south facing)

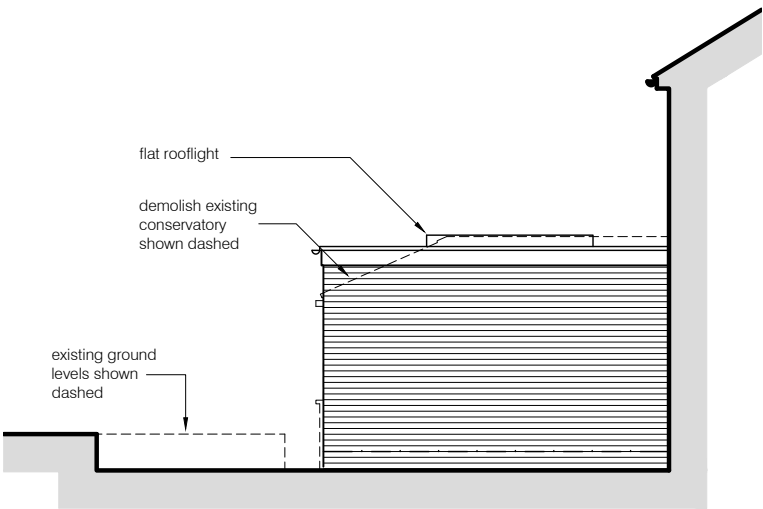

Side Elevation
(north facing)

Notes:

This scheme is subject to Town Planning and all other necessary consents.

This drawing is a print and must not be scaled from without reference being made to the accompanying scale bar. Dimensions and levels, where given, are to be checked on site.

This drawing is to be read in conjunction with all other consultants' and specialists' drawings and documents and any discrepancies are to be reported to the architect prior to commencement of the relevant work.


Materials and the workmanship of all relevant trades shall comply fully with the British Standards.

This drawing remains the copyright of Boyd Seddon Architect.

METERS	0	0.5	1	1.5	2
1:50					
1:100	0	1	2	3	4

REV	DATE

BOYD SEDDON
architect

 

07880 720711 • boyd@boydseddonarchitect.com
RIBA Chartered • ARB Registered • Green Register

CLIENT
Mr & Mrs Cooper

PROJECT
140 Bedford Road
Hitchin
SG5 2UP

DRAWING TITLE
part single story rear extension
following demolition of existing
conservatory

PROPOSED ELEVATIONS & SECTION		
SCALE	as noted at A3	DRAWING NUMBER
DATE	Sept 2024	REVISION
DRAWN	bjs	PL-12
PROJECT NUMBER	22311	