



1:100 Scale

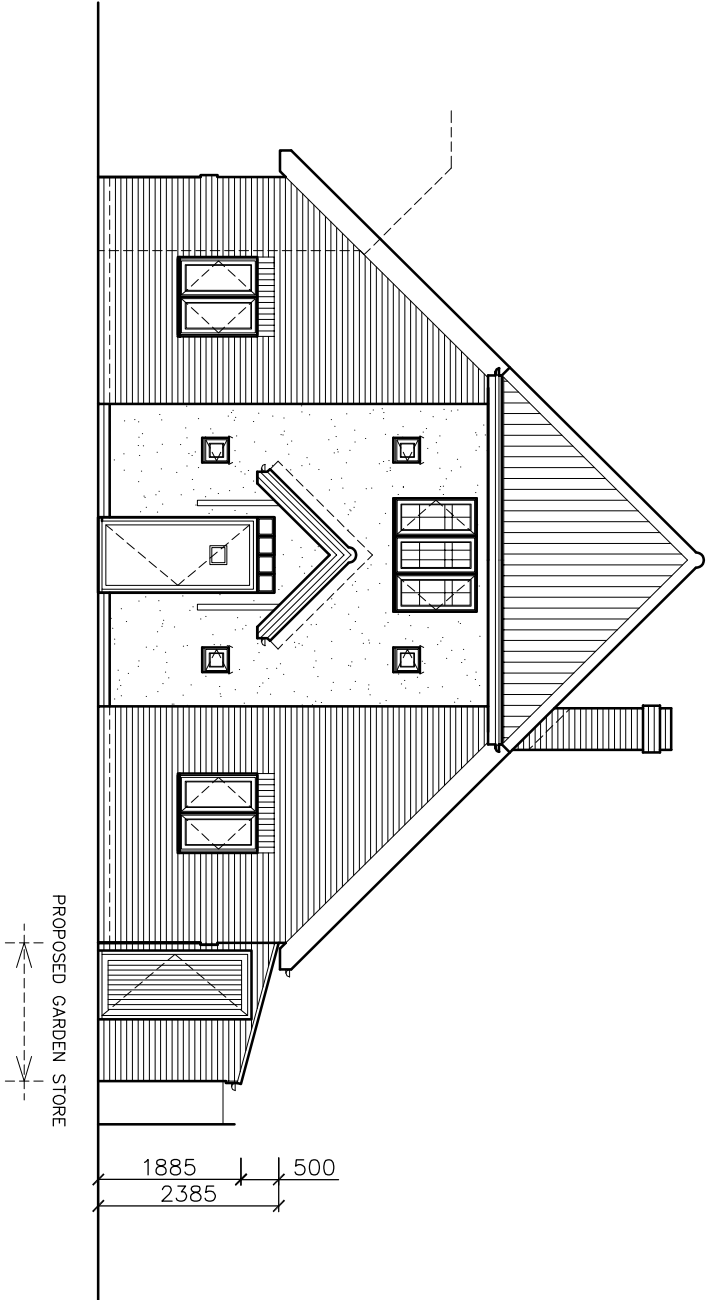

PROPOSED FRONT ELEVATION

NOTE: THE EXISTING GARAGE
HAS BEEN OMITTED FOR CLARITY.

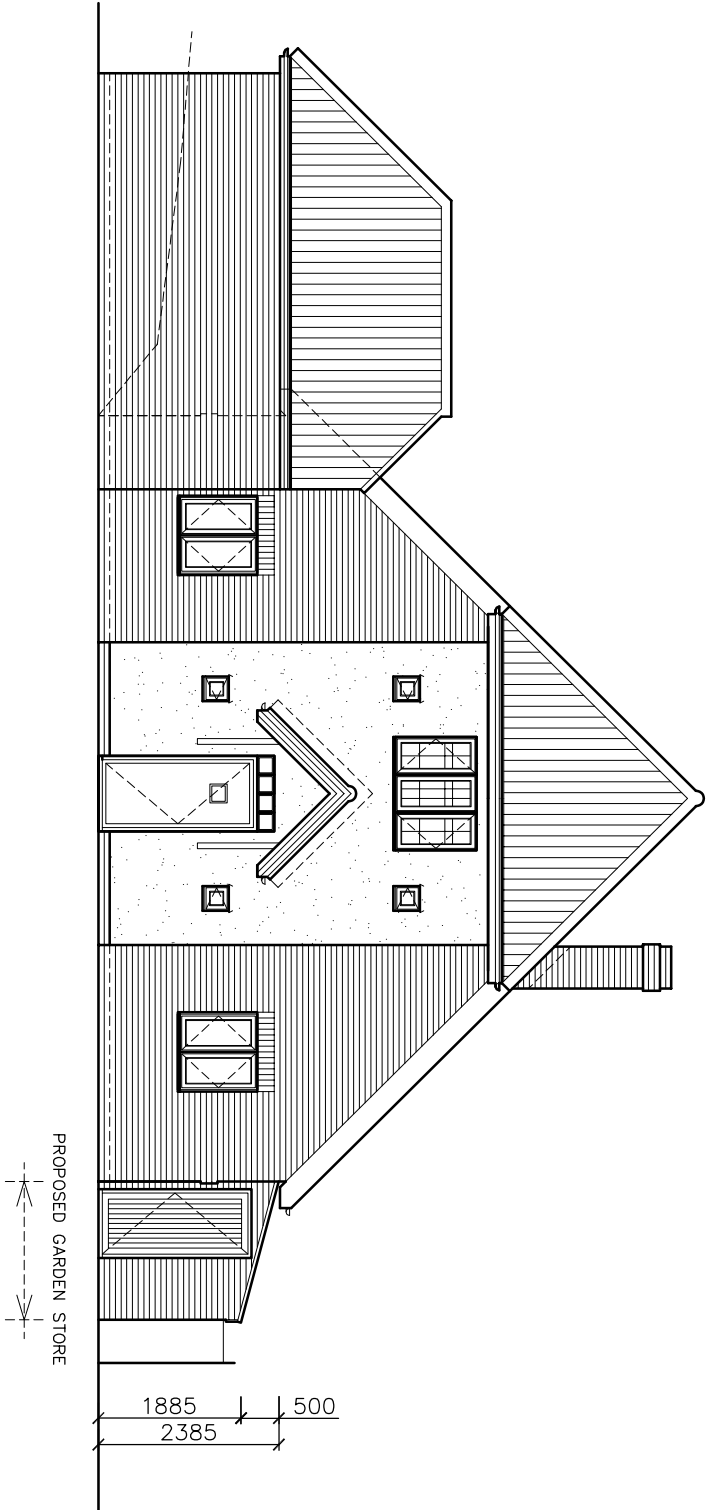

PROPOSED FRONT ELEVATION

NOTE: THE EXISTING GARAGE LOCATED TO THE
SOUTH – EAST OF THE PROPERTY IS INCLUDED.

DISCLAIMER.

This drawing is the property of the applicant and is issued on the condition that it is not reproduced, disclosed or copied to any individual without written consent from the applicant.

No Dimensions are to be scaled from this drawing EXCEPT FOR PLANNING PURPOSES.

©COPYRIGHT MT ARCHITECTURE LTD

Issued for:

Rev:	Date:	Details:	Drawn:	Checked:

Scale:		Drawing Title:	
1:100@A3		PROPOSED ELEVATIONS SHEET 1.	
Date:		Project Title:	
SEPTEMBER 2024		MR J HOPE, 7A RANSOM CLOSE, HITCHIN SG49AX.	
Dwg number:		Revision:	
2024011/11		—	