



1:100 Scale

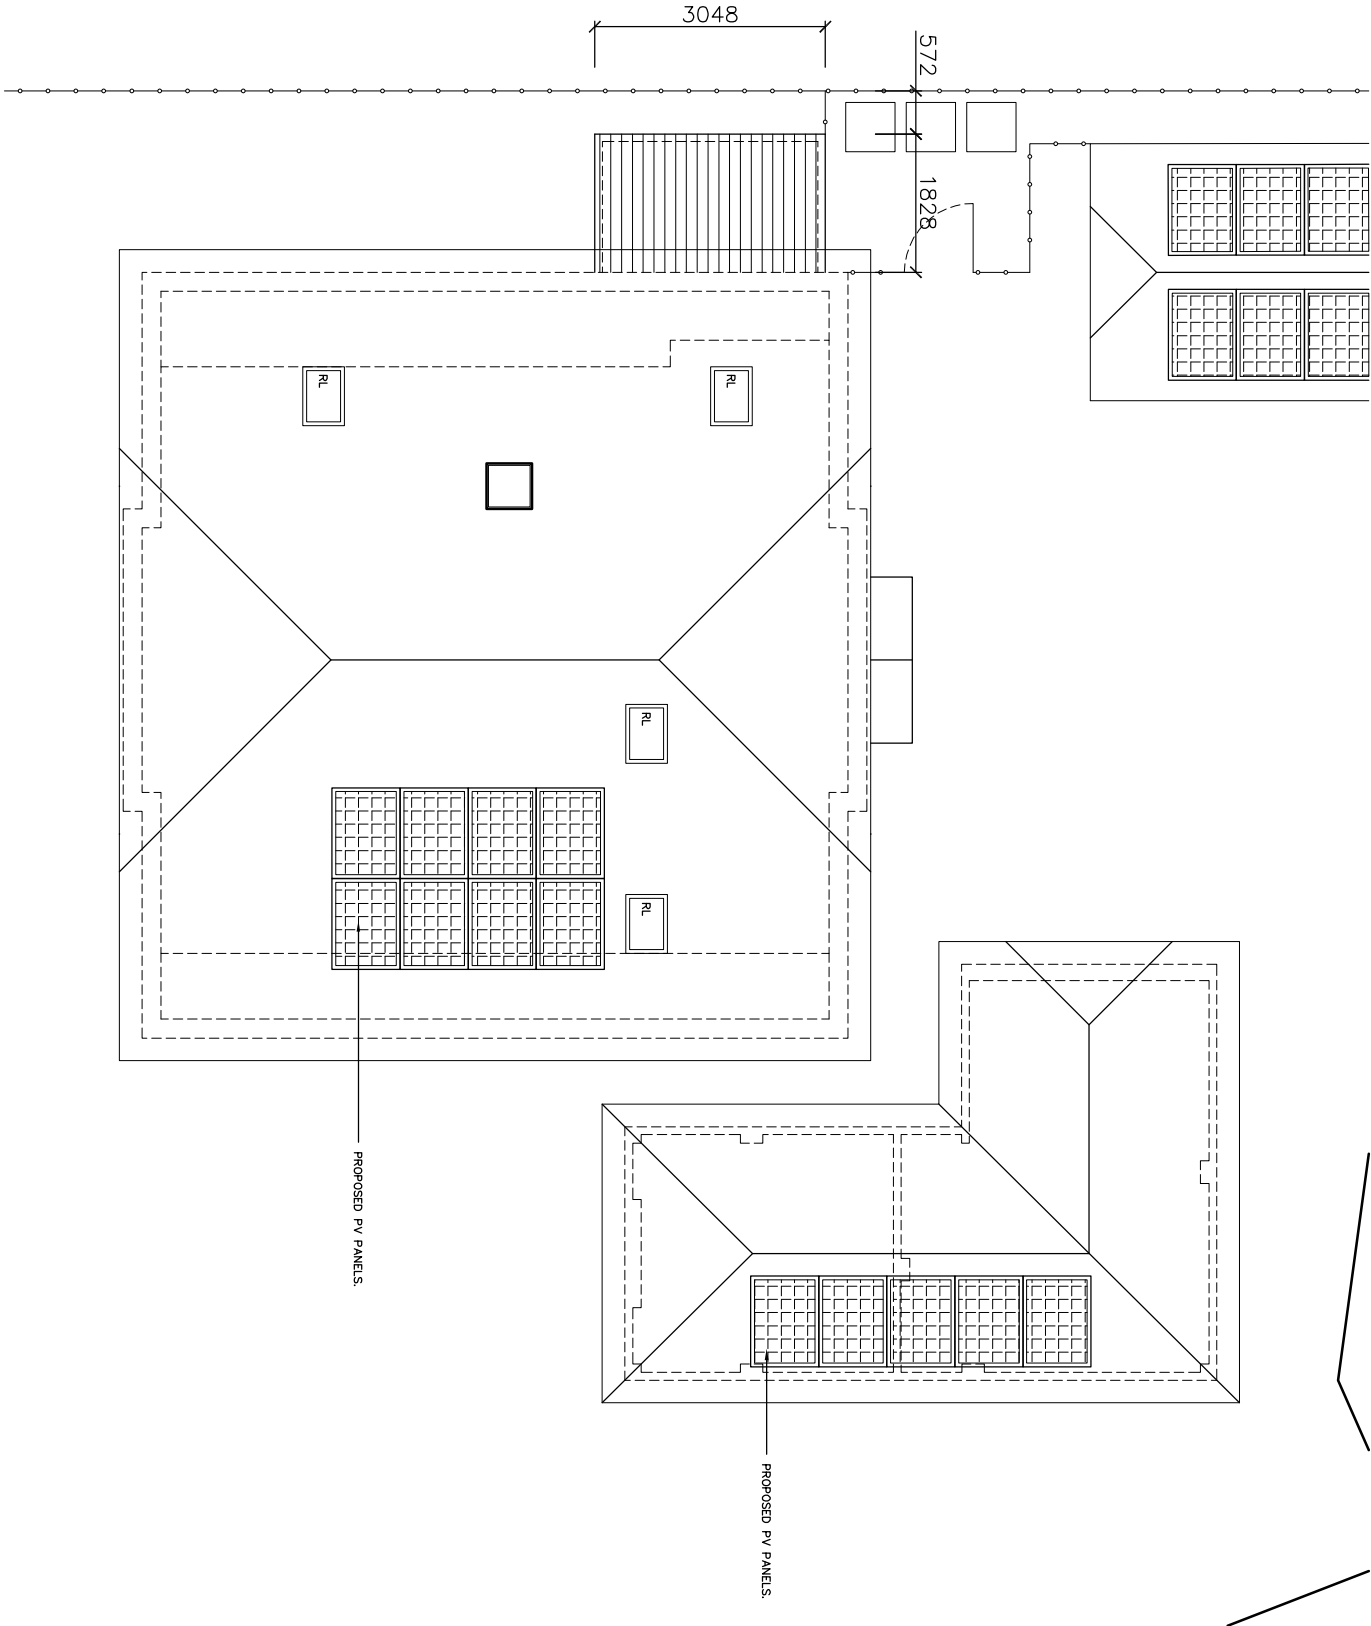

PROPOSED ROOF PLAN.

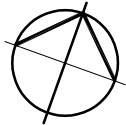

DISCLAIMER.

This drawing is the property of the applicant and is issued on the condition that it is not reproduced, disclosed or copied to any individual without written consent from the applicant.

No Dimensions are to be scaled from this drawing EXCEPT FOR PLANNING PURPOSES.

© COPYRIGHT MT ARCHITECTURE LTD

Issued for:

Rev:	Date:	Details:	Drawn:	Checked:
A	20.02.24	PV PANELS ADAPTED AS PER SPECIALIST SUPPLIERS DESIGN.	MRT	MRT

**MTArchitecture Ltd**
DEPENDABLE ARCHITECTURAL SERVICES
7 Ream Close, Eynesbury, St Neots, Cambridgeshire PE192HE
www.mt-architecture.co.uk / info@mt-architecture.co.uk
01480 474708 / 07921504260

Scale:		1:100@A3		Drawing Title:	
Date:		SEPTEMBER 2024		Project Title:	
Dwg number:		Revision:		PROPOSED ROOF PLAN.	
2024011/10		A		MR J HOPE, 7A RANSOM CLOSE, HITCHIN SG49AX.	