



1:100 Scale

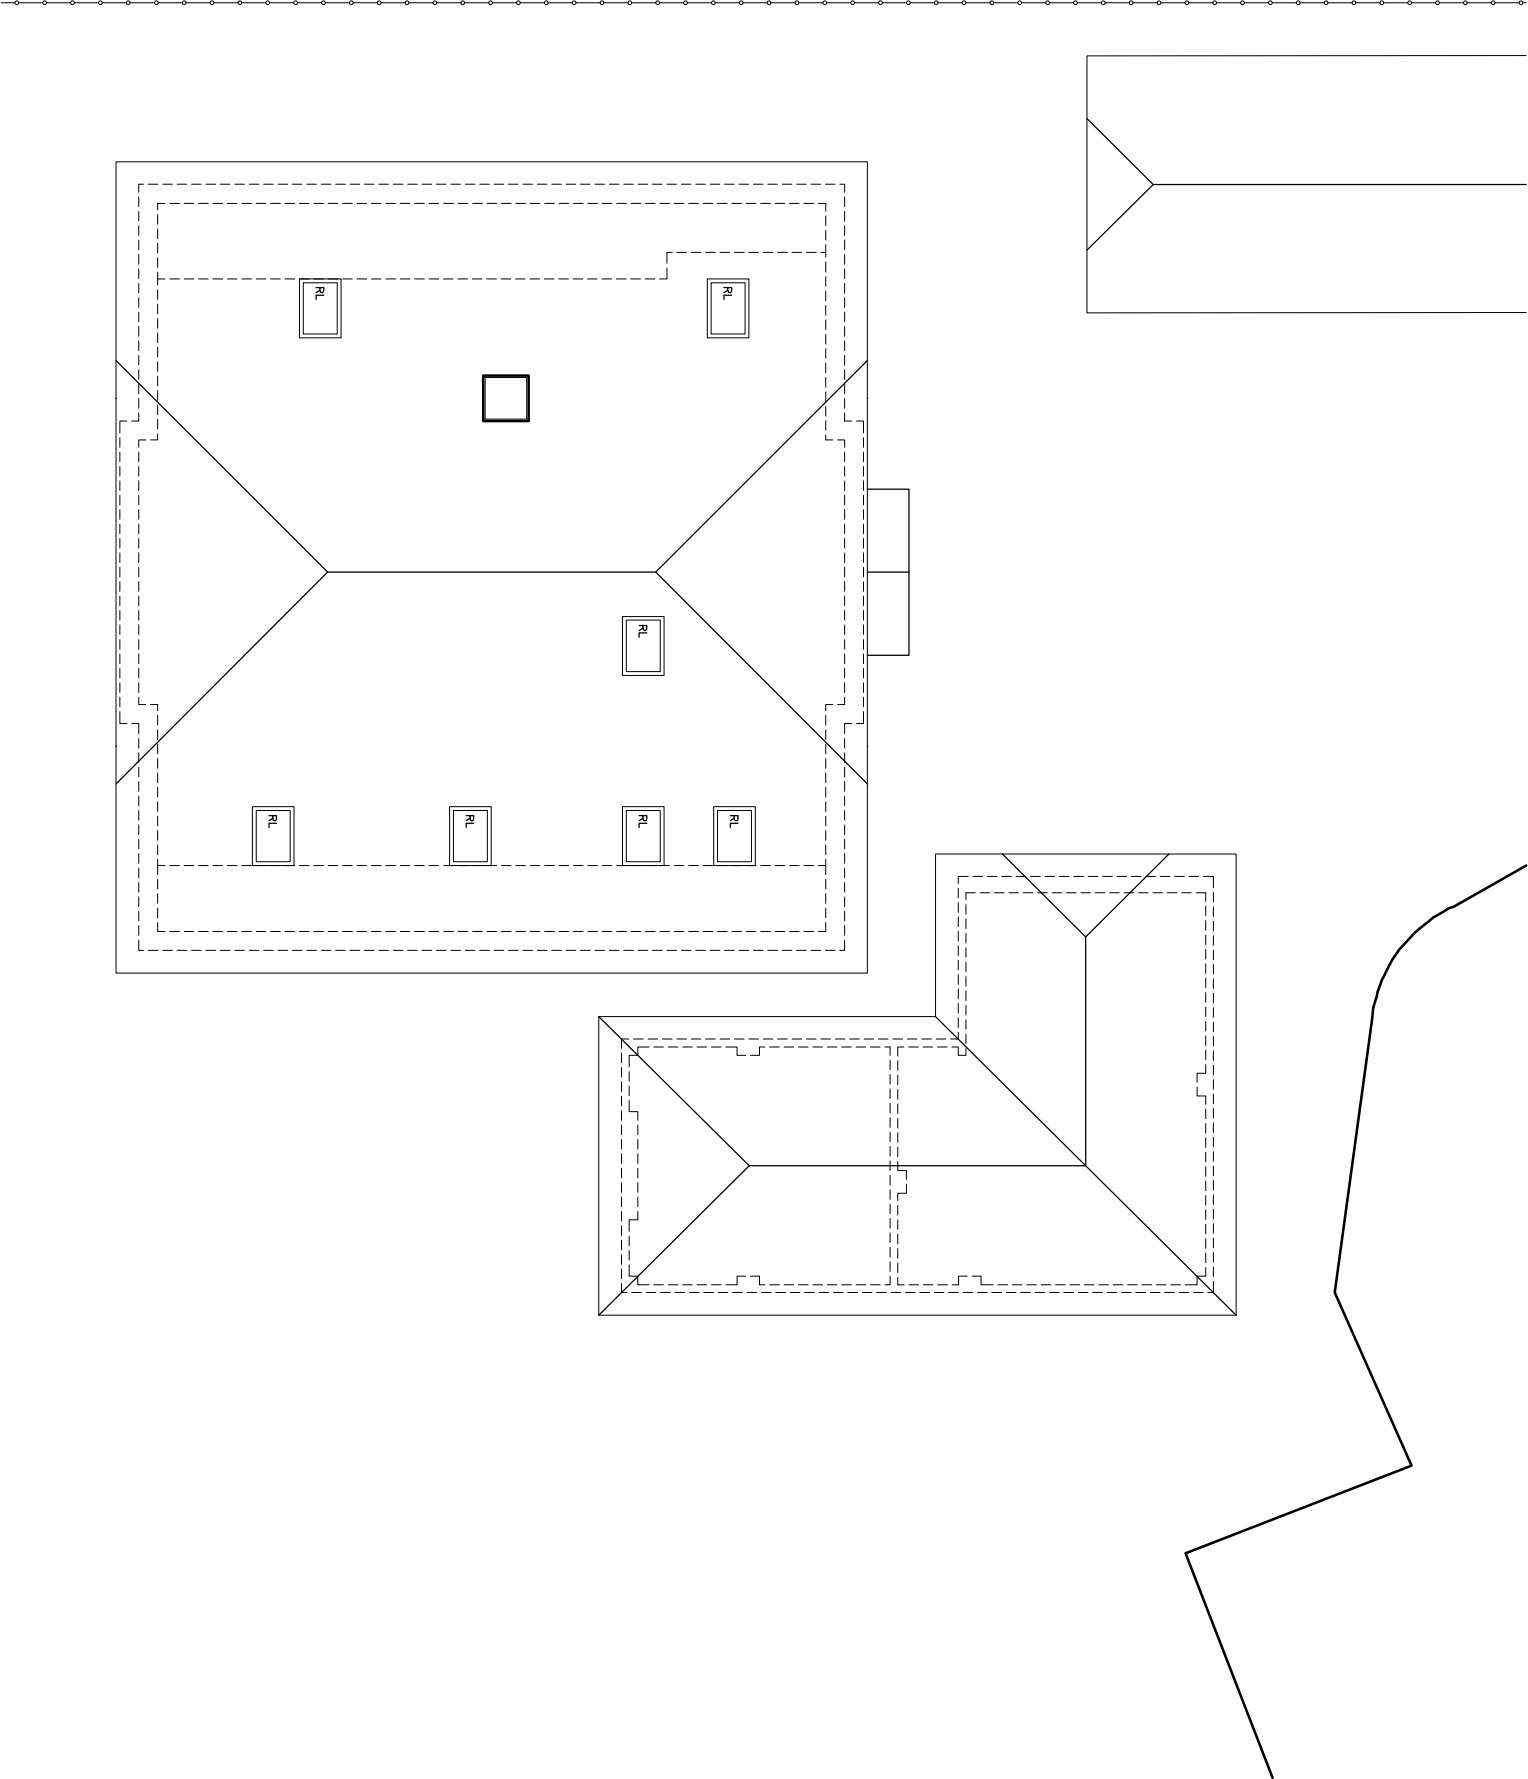

EXISTING ROOF PLAN.

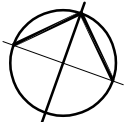

This drawing is the property of the applicant and is issued on the condition that it is not reproduced, disclosed or copied to any individual without written consent from the applicant.

No Dimensions are to be scaled from this drawing EXCEPT FOR PLANNING PURPOSES.

© COPYRIGHT MT ARCHITECTURE LTD

Issued for:				
Rev:	Date:	Details:	Drawn:	Checked:



MTArchitecture Ltd

DEPENDABLE ARCHITECTURAL SERVICES

7 Ream Close, Eynesbury, St Neots, Cambridgeshire PE192HE

www.mt-architecture.co.uk / info@mt-architecture.co.uk

01480 474708 / 07921504260

Scale: 1:100@A3		Drawing Title: EXISTING ROOF PLAN.	
Date: SEPTEMBER 2024		Project Title: MR J HOPE, 7A RANSOM CLOSE, HITCHIN SG49AX.	
Drawg number: 2024011/04	Revision: —		