


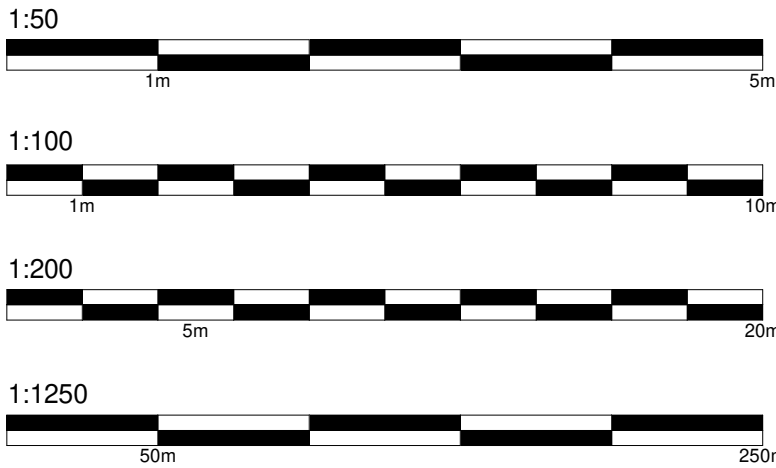

Materials

Walls

Existing Facing Brickwork, UPVc Cladding, Pebble Dash Render,
Plain Tile Hanging to Dormer
New Facing Brick, Render and Plain Tile Hanging to Dormer

Roof

Existing Interlocking Roof Tiles & Resin Flat Roof
New interlocking Roof tiles to Match, GRP Resin Flat Roof

Windows

Existing white UPVc windows
New white UPVc windows to match

Doors


Existing white UPVc
New Bifolding Doors

KEY PLAN


Site Boundary	
Proposed Face Brick	
Proposed Flat Roof	
Proposed Tiled Roof	
Proposed Render	
Landscaping	
Brick paving	
Patio	




1 Proposed North East Elevation
1 : 50

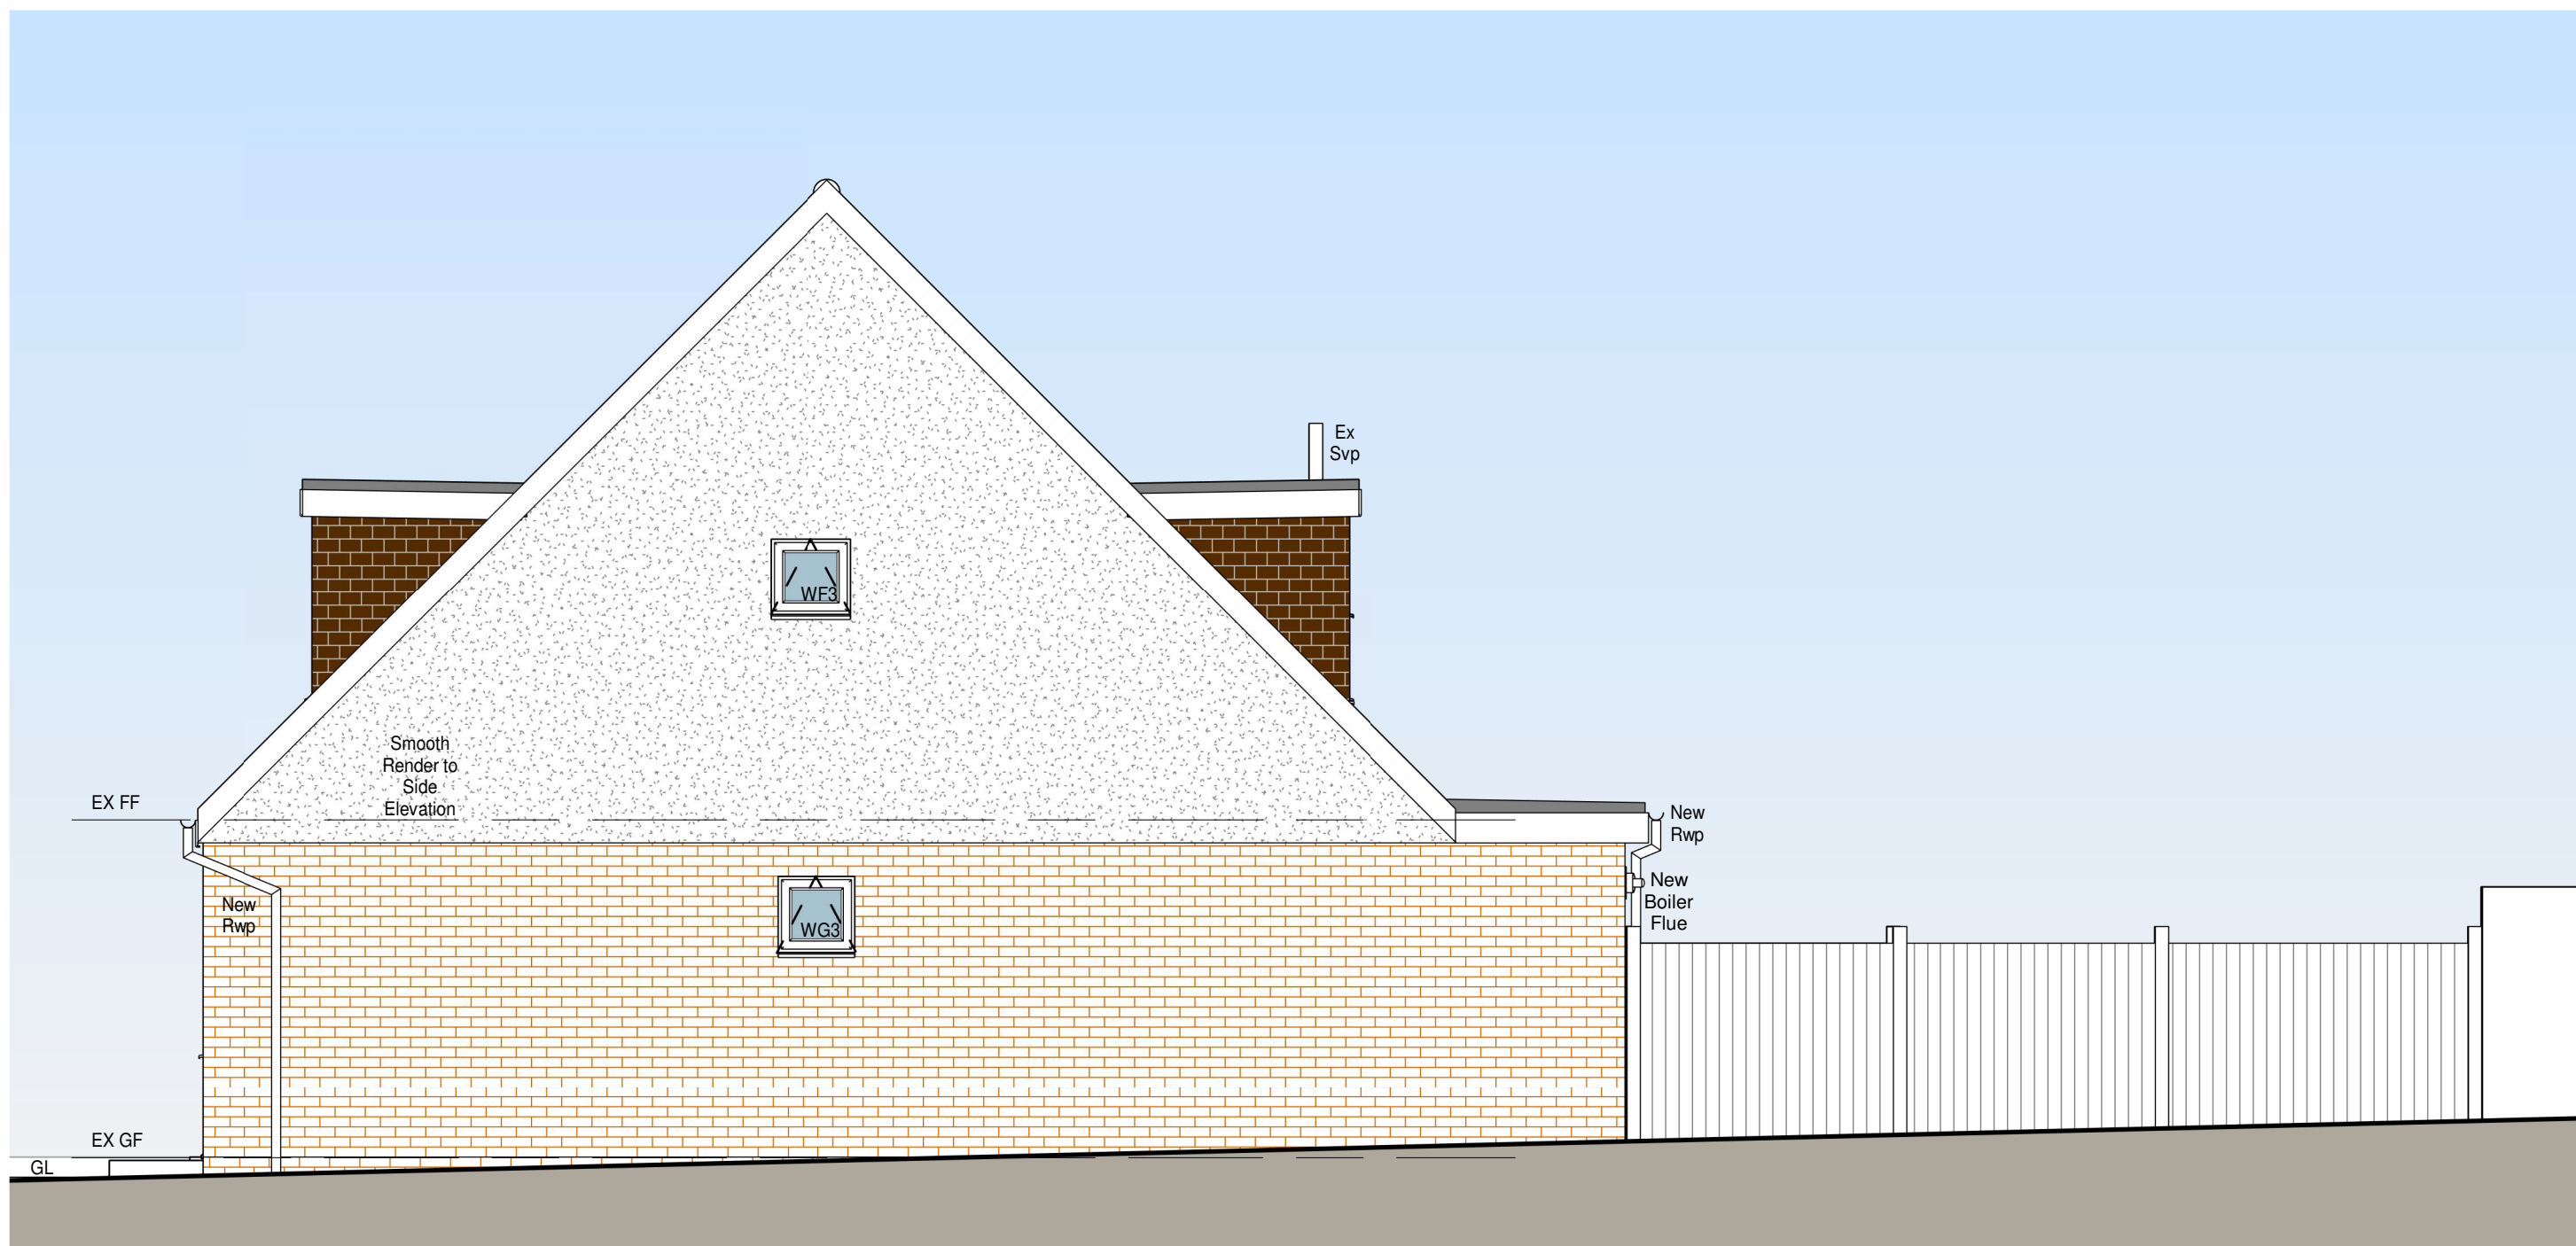

2 Proposed North West Elevation
1 : 50

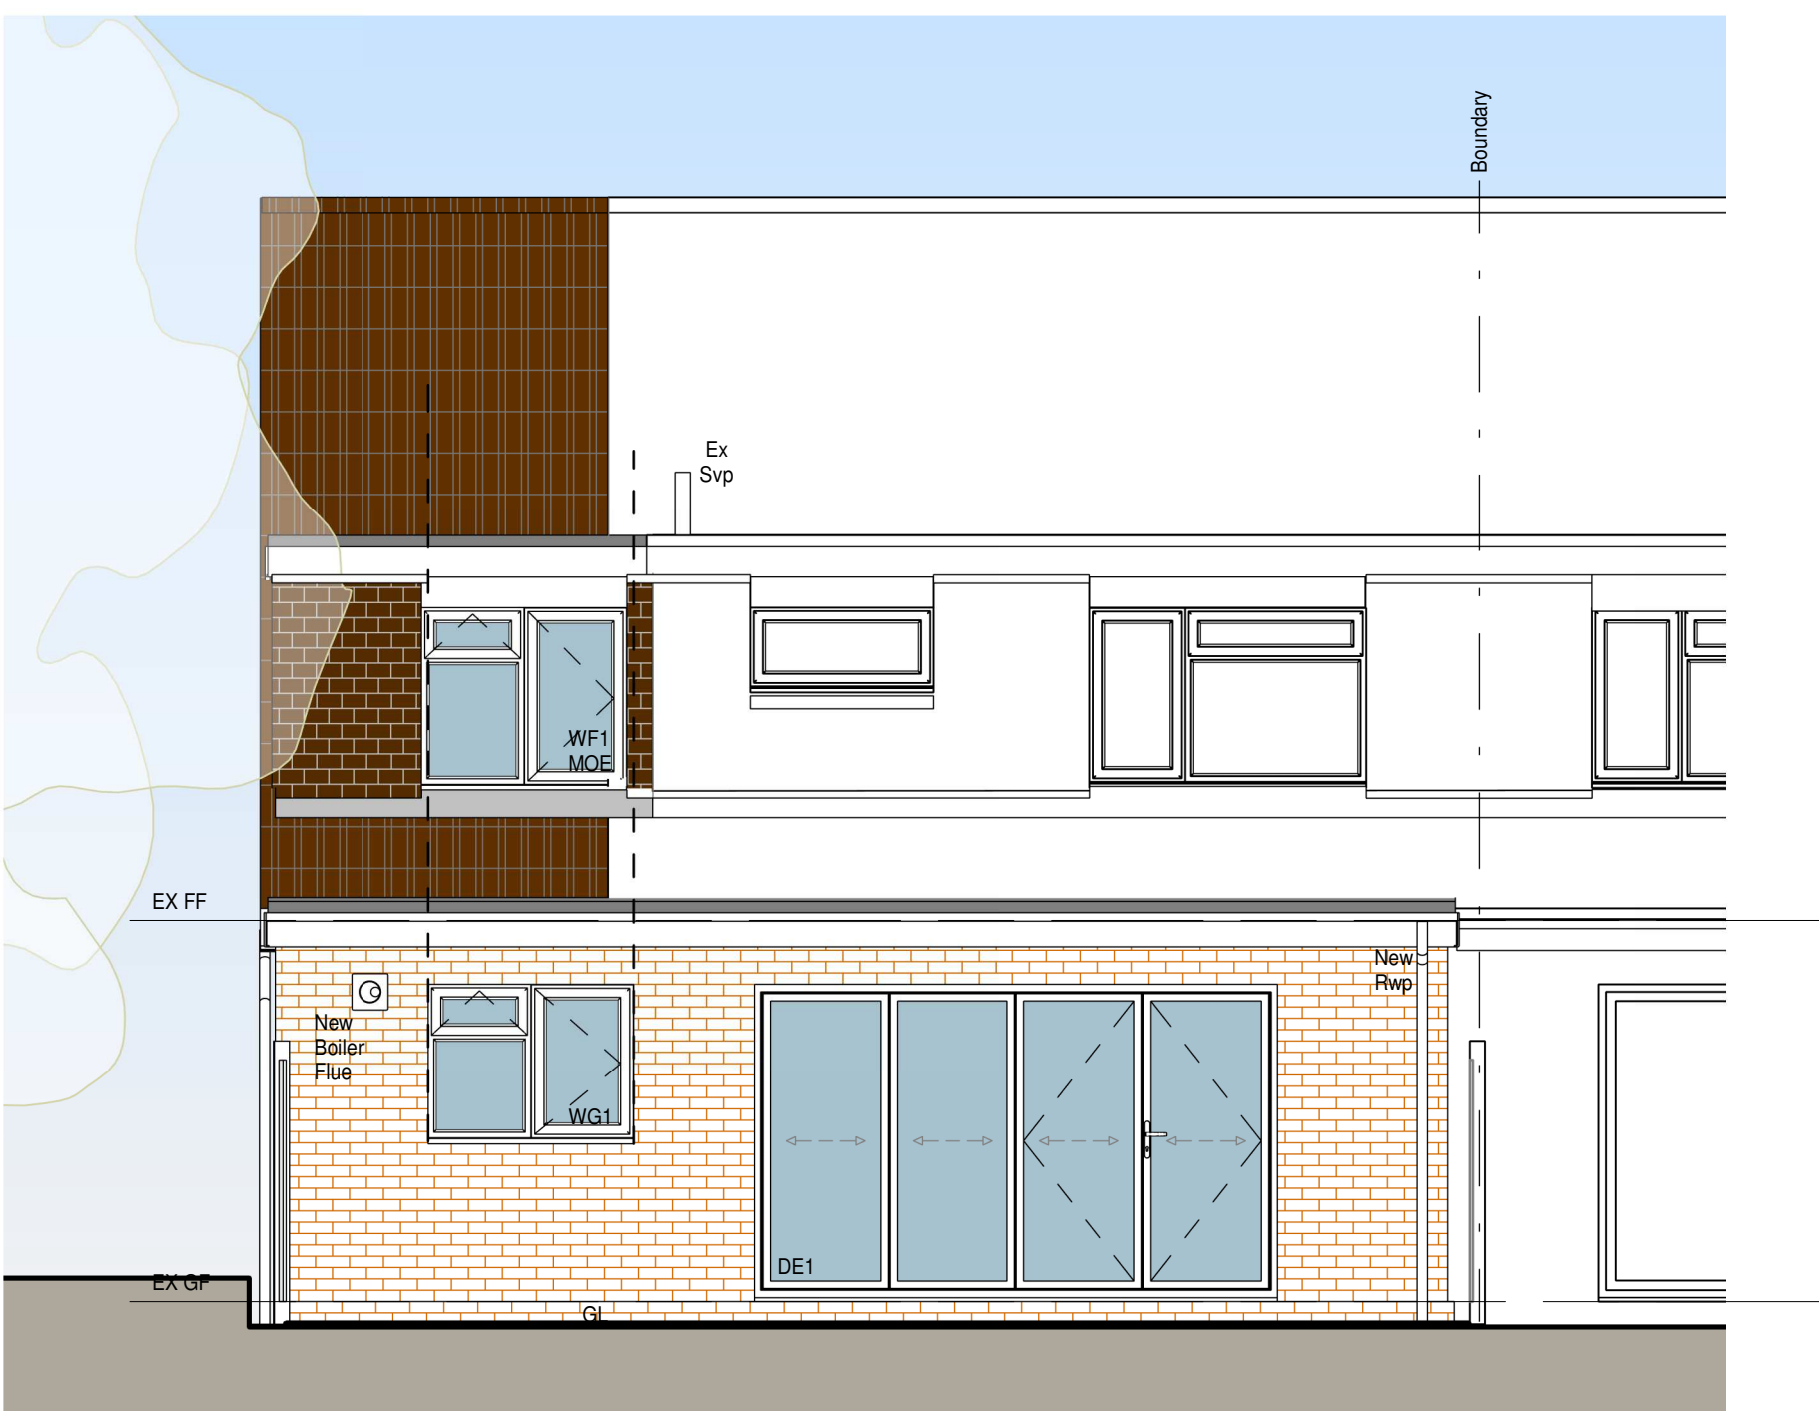

3 Proposed South West Elevation
1 : 50

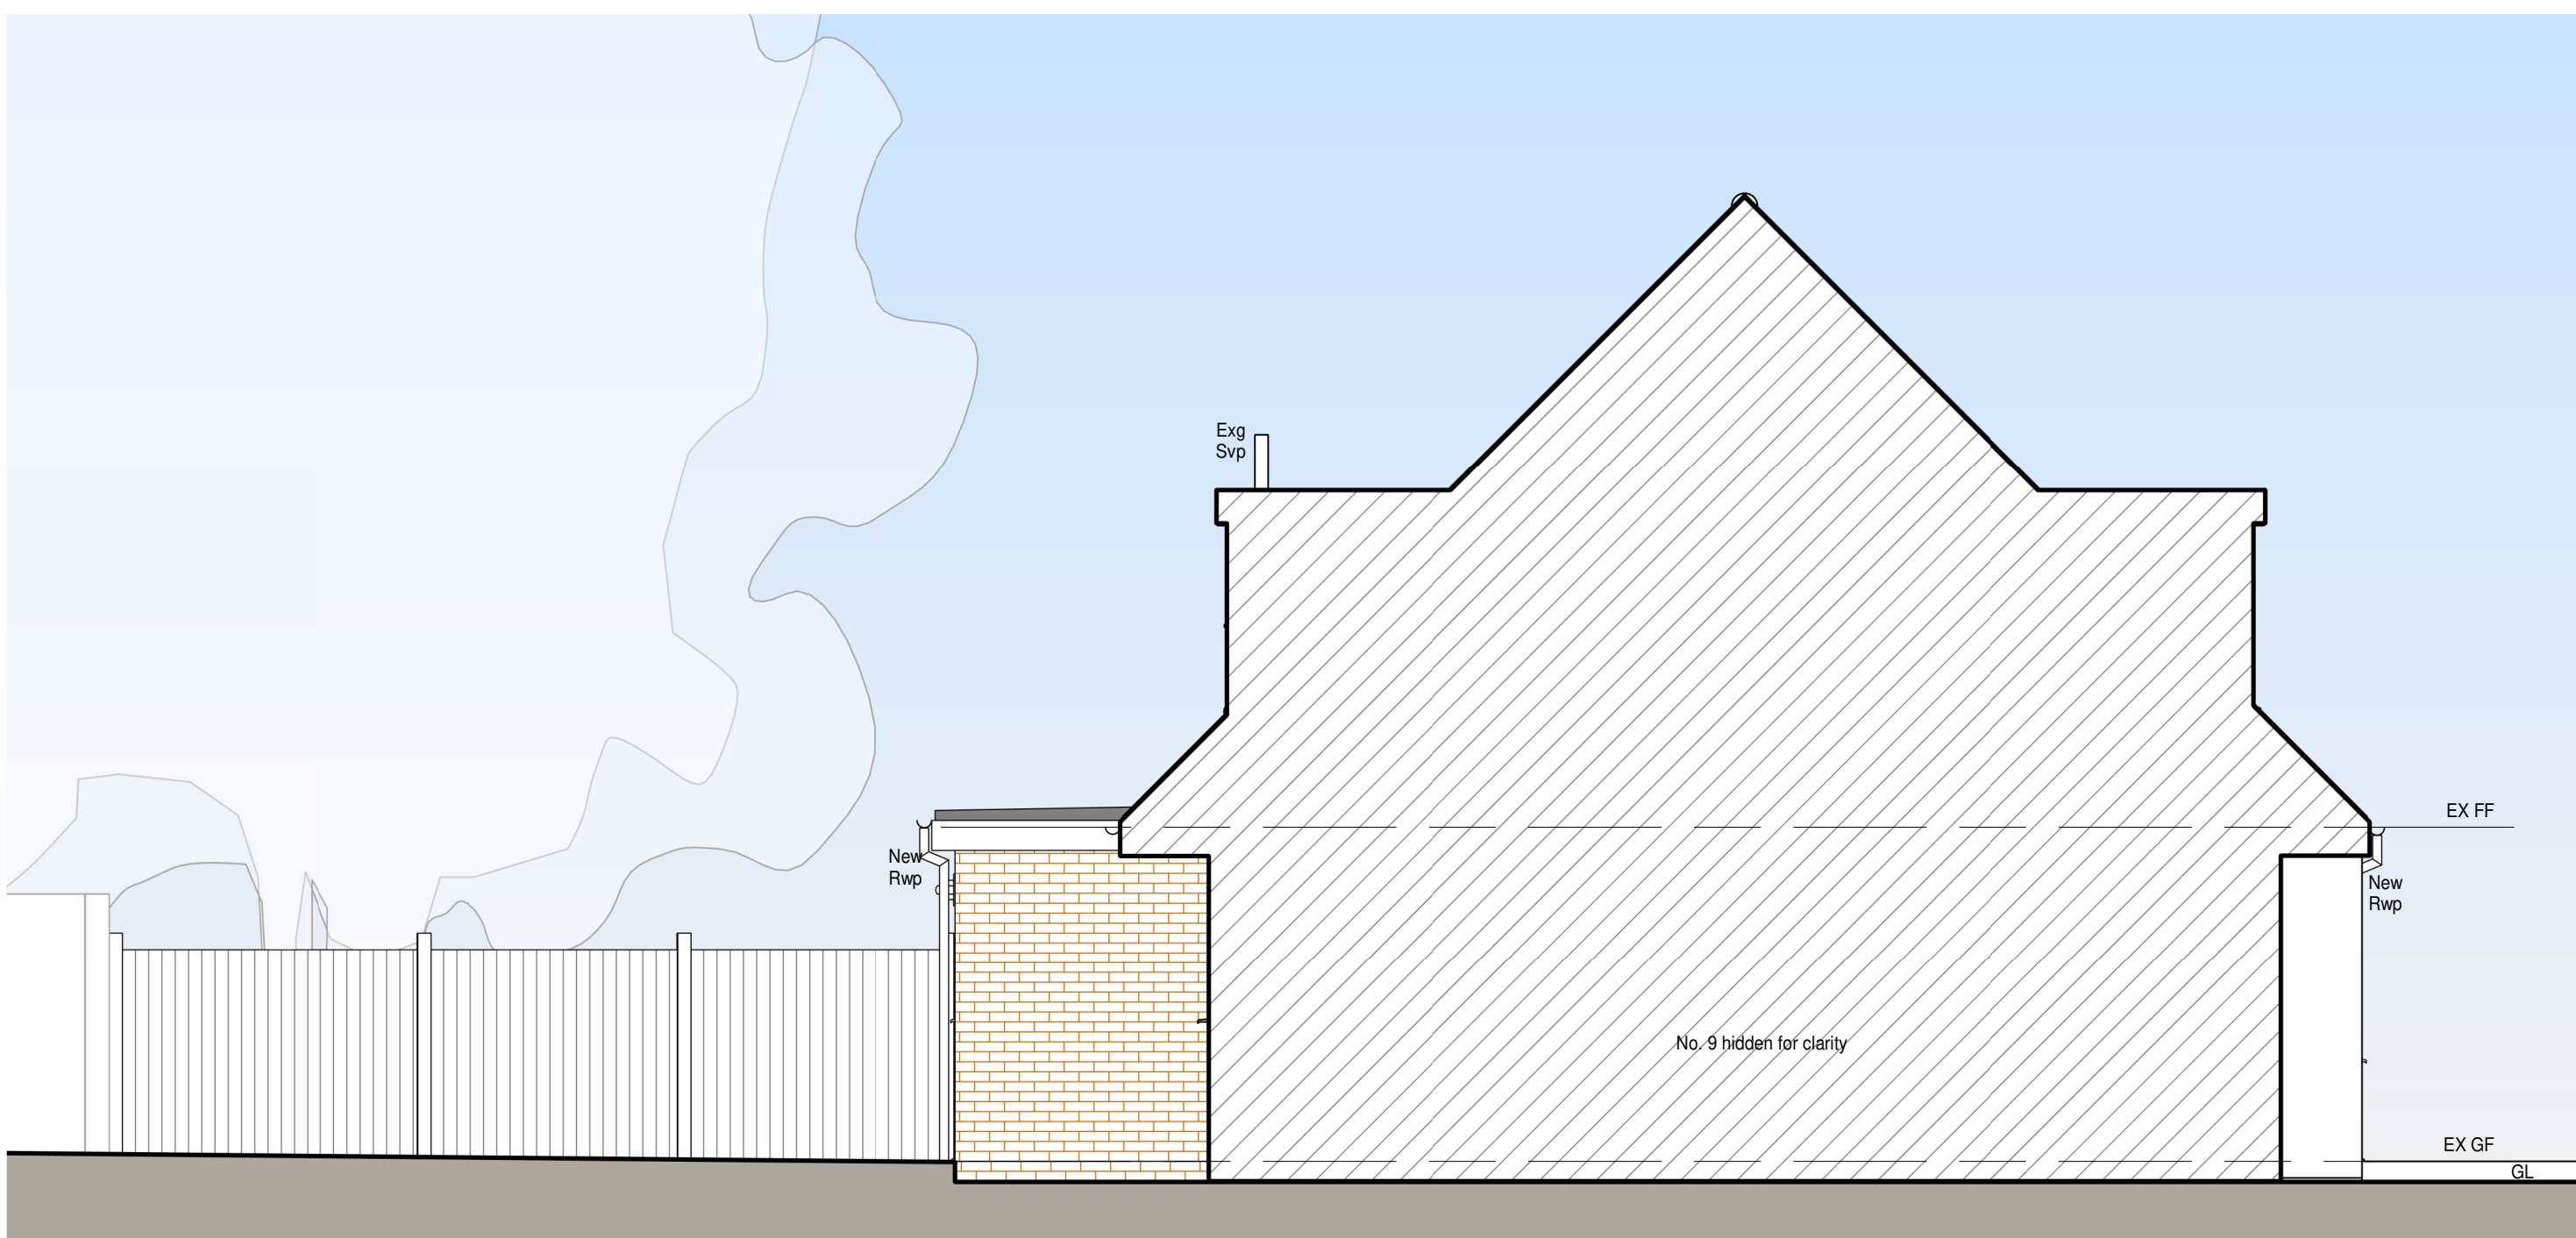

4 Existing South East Elevation
1 : 50

B Updated to client comments 11.08.2026 GHM

A Window updates 03.08.2026 GHM

HET
HOME EXTENSION TEAM
4 Brand Street, Hitchin, Hertfordshire, SG5 1HX
Tel: (01462) 440099 E-mail: hitchin@het.co.uk

CLIENT:
Mr M.Hobson

PROJECT:
11 Shelley Close
Hitchin
Hertfordshire
SG4 0PW

DRAWING TITLE:
Proposed Double Storey Side and Single Storey
Rear Extension, including Removal of Existing
Garage

Proposed Elevations

SCALE:	DATE:	DRAWN:	CHECKED:
1 : 50	30/06/2026	GHM/JWB	DC/TB

DWG. NO.	REV.
HET-1853/02	B