




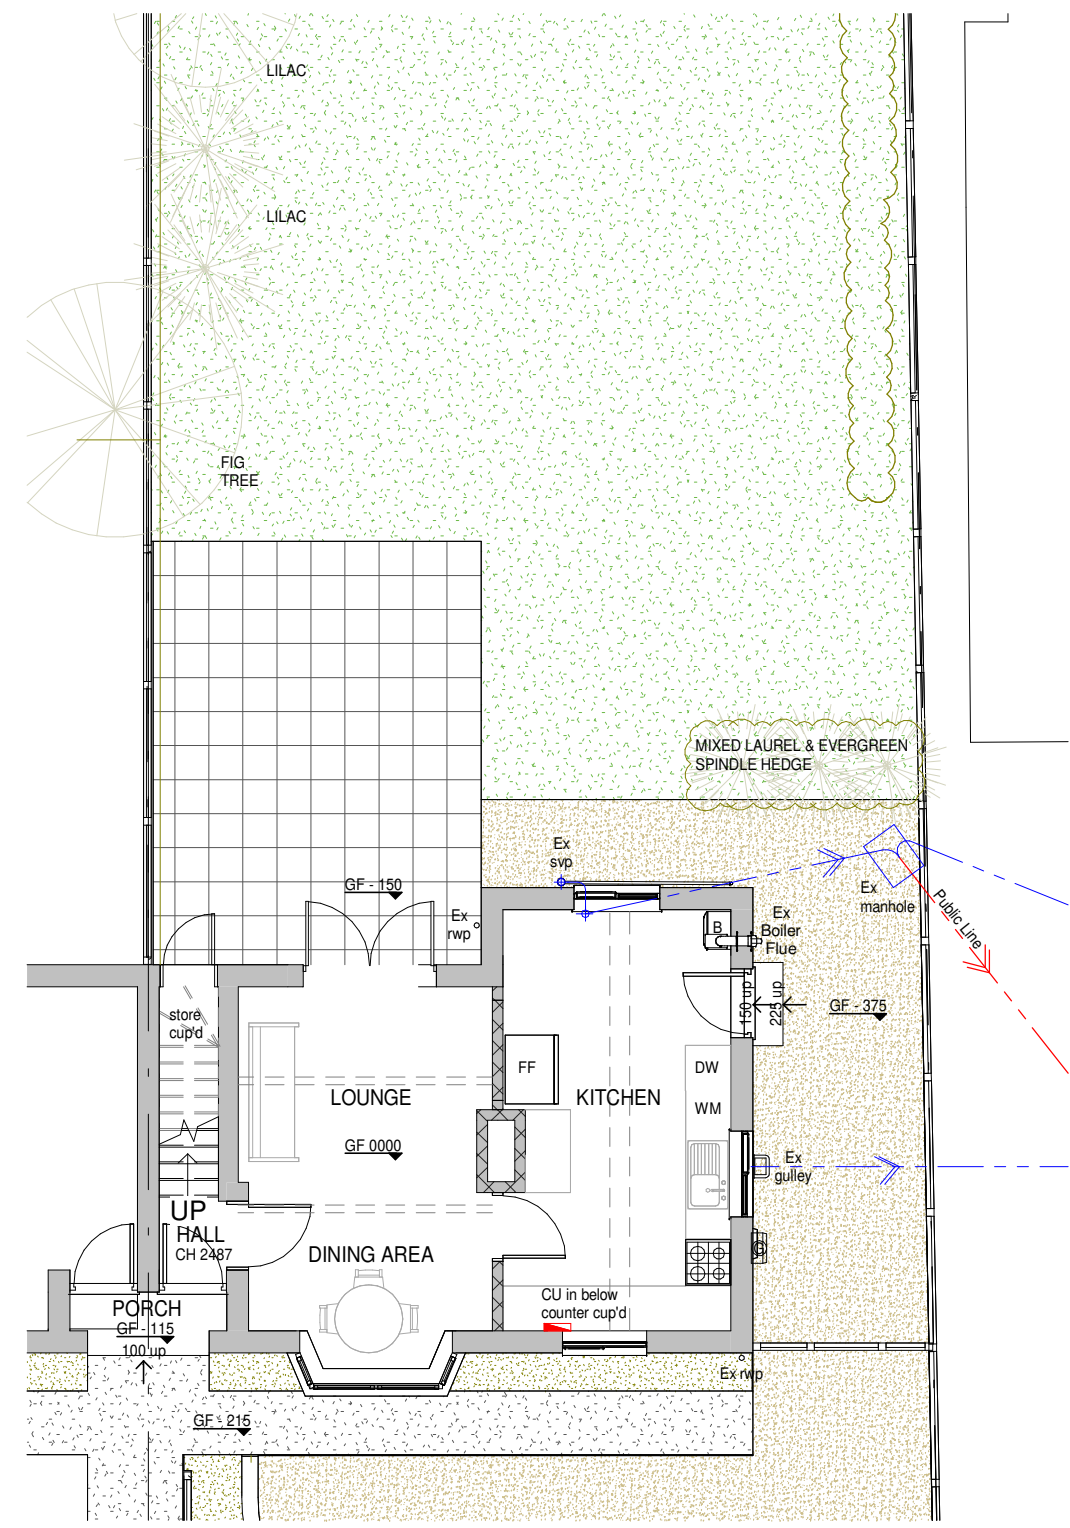


1 Existing Ground Floor Plan
1 : 100

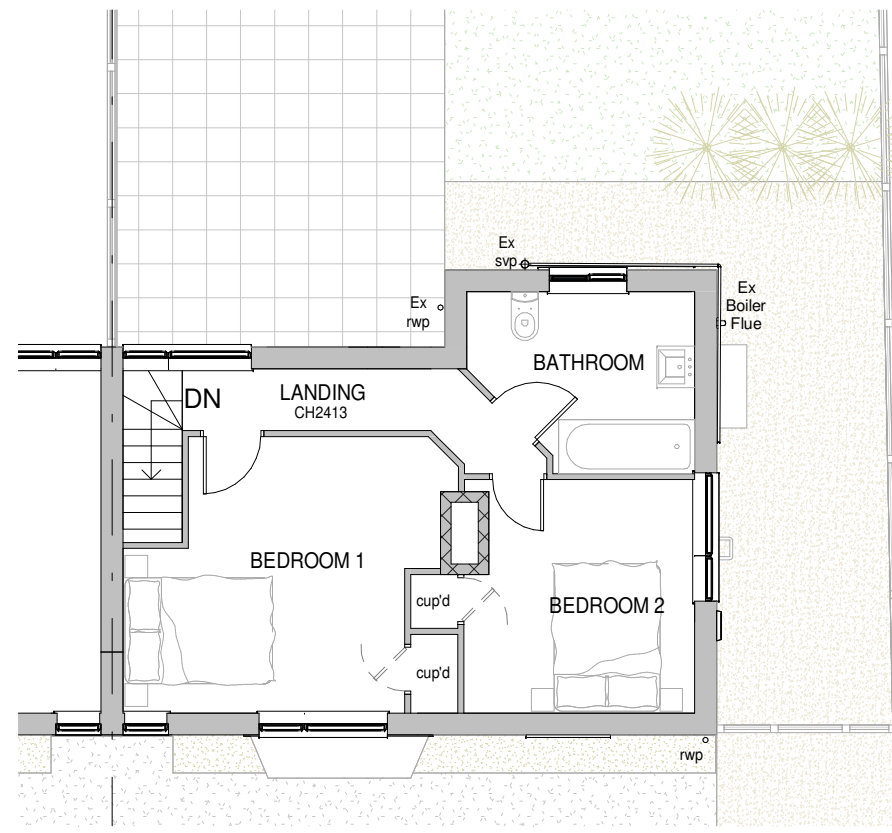

2 Existing First Floor Plan
1 : 100

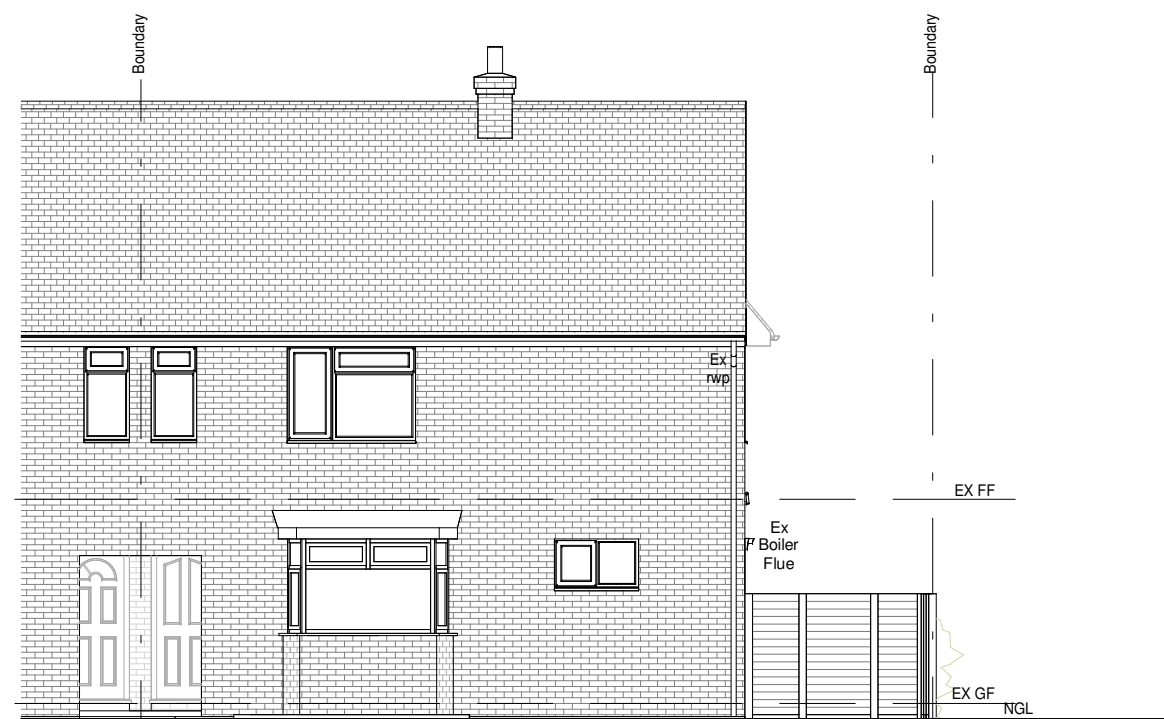


3 Existing North East Elevation
1 : 100

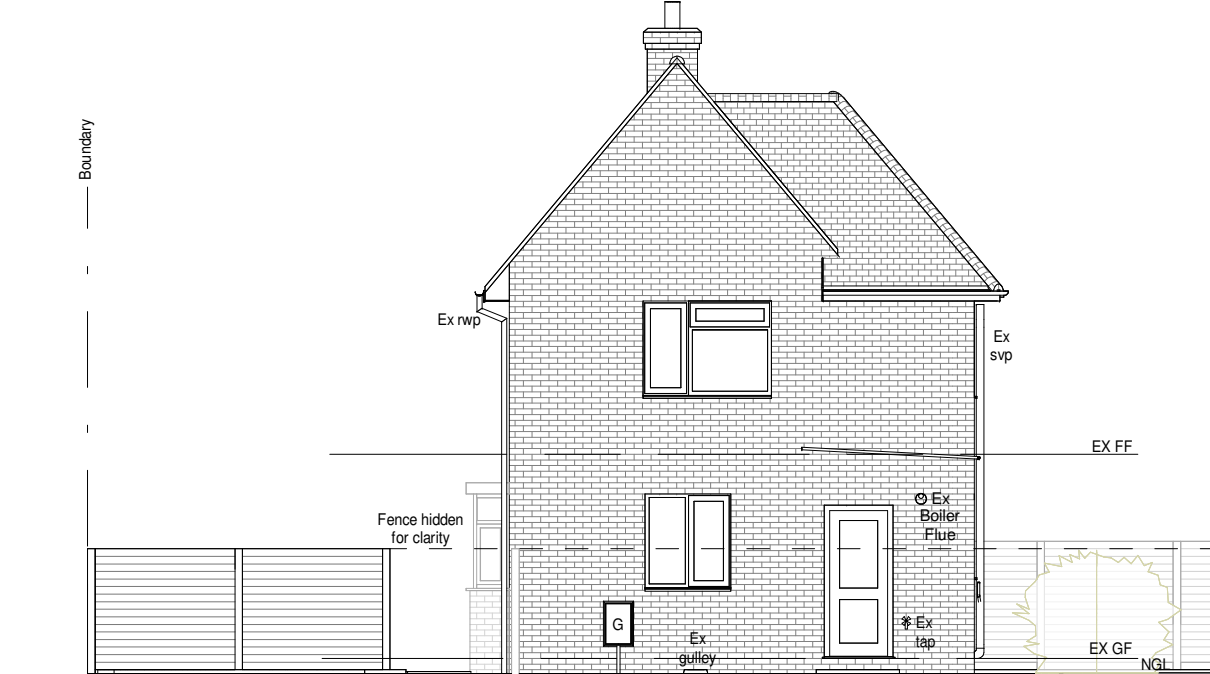


4 Existing North West Elevation
1 : 100




5 Existing South West Elevation
1 : 100

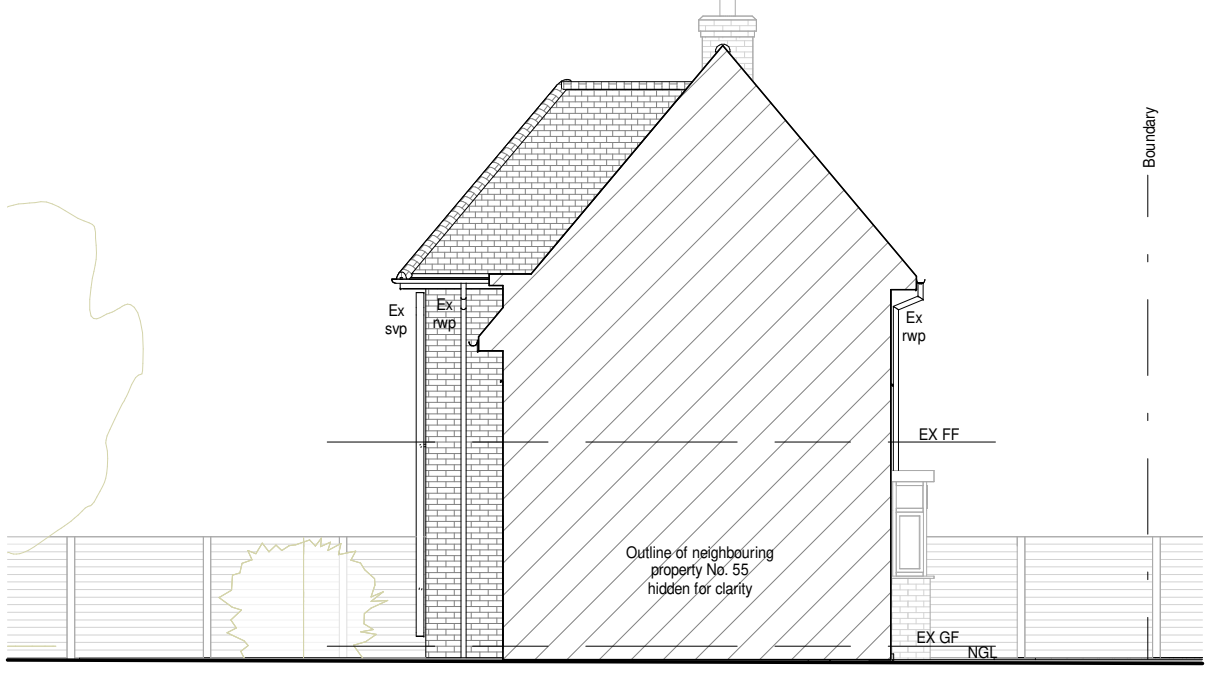


6 Existing South East Elevation
1 : 100

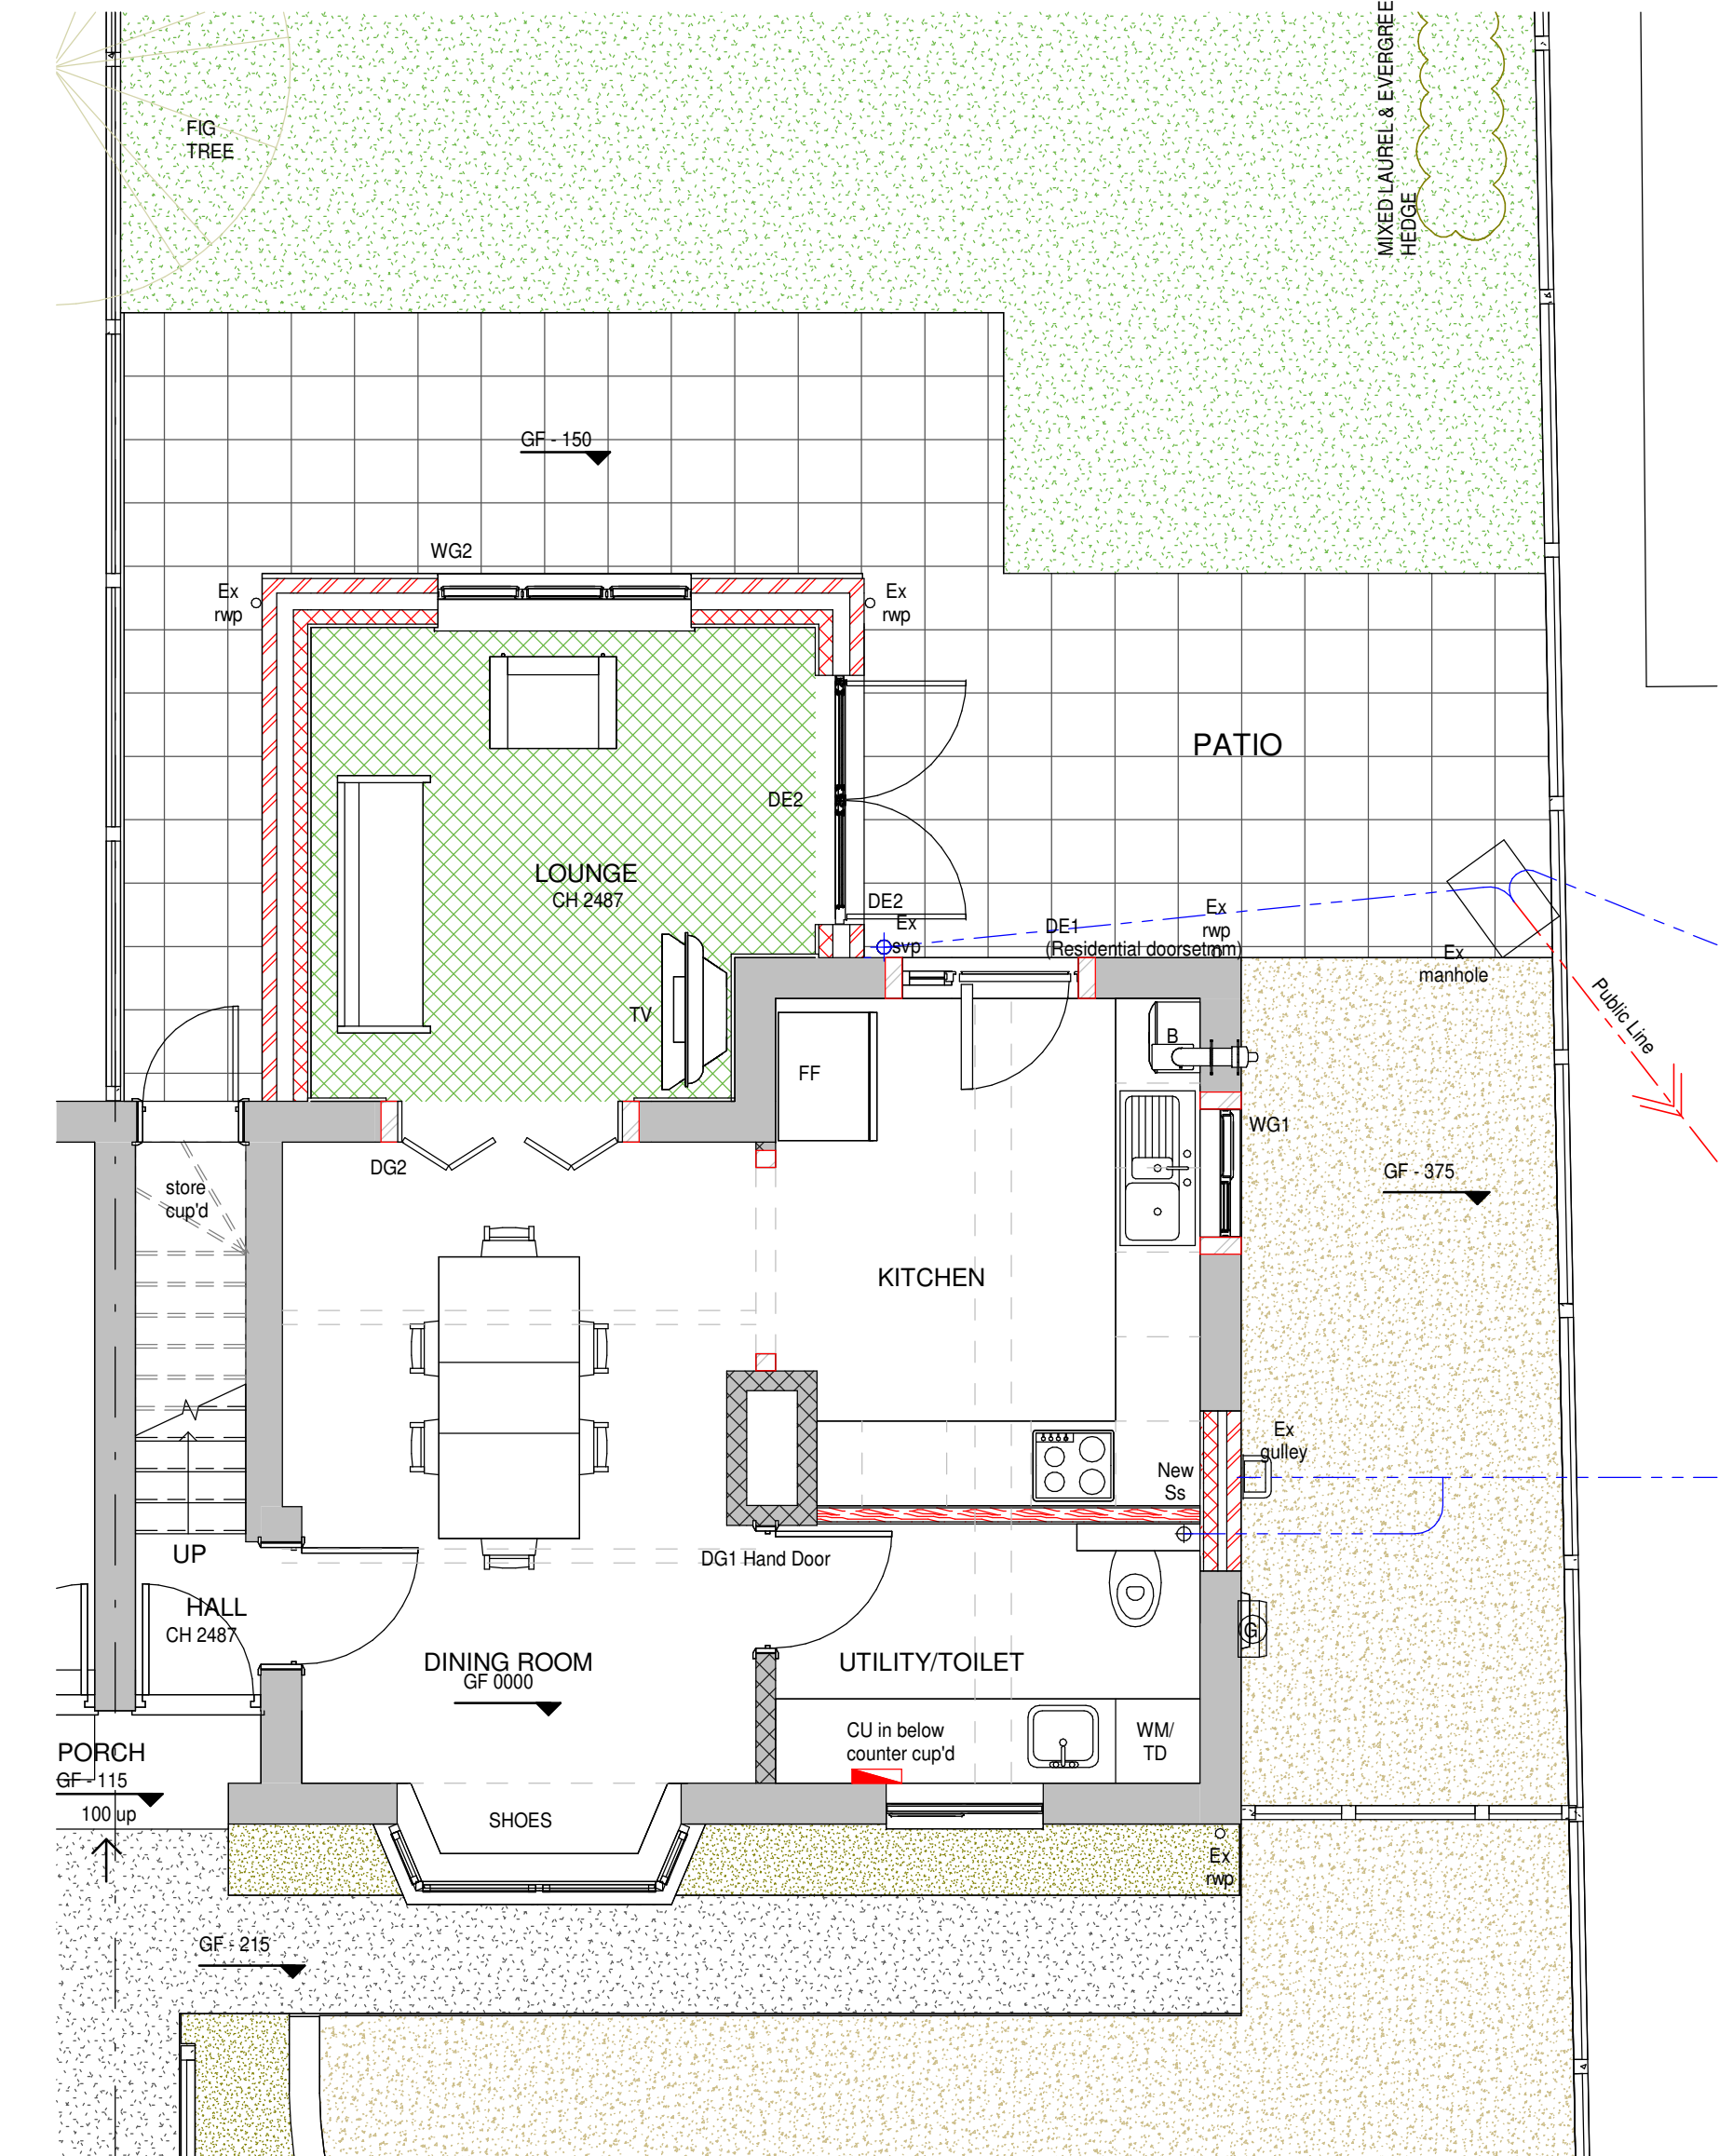


7 Proposed Ground Floor Plan
1 : 50

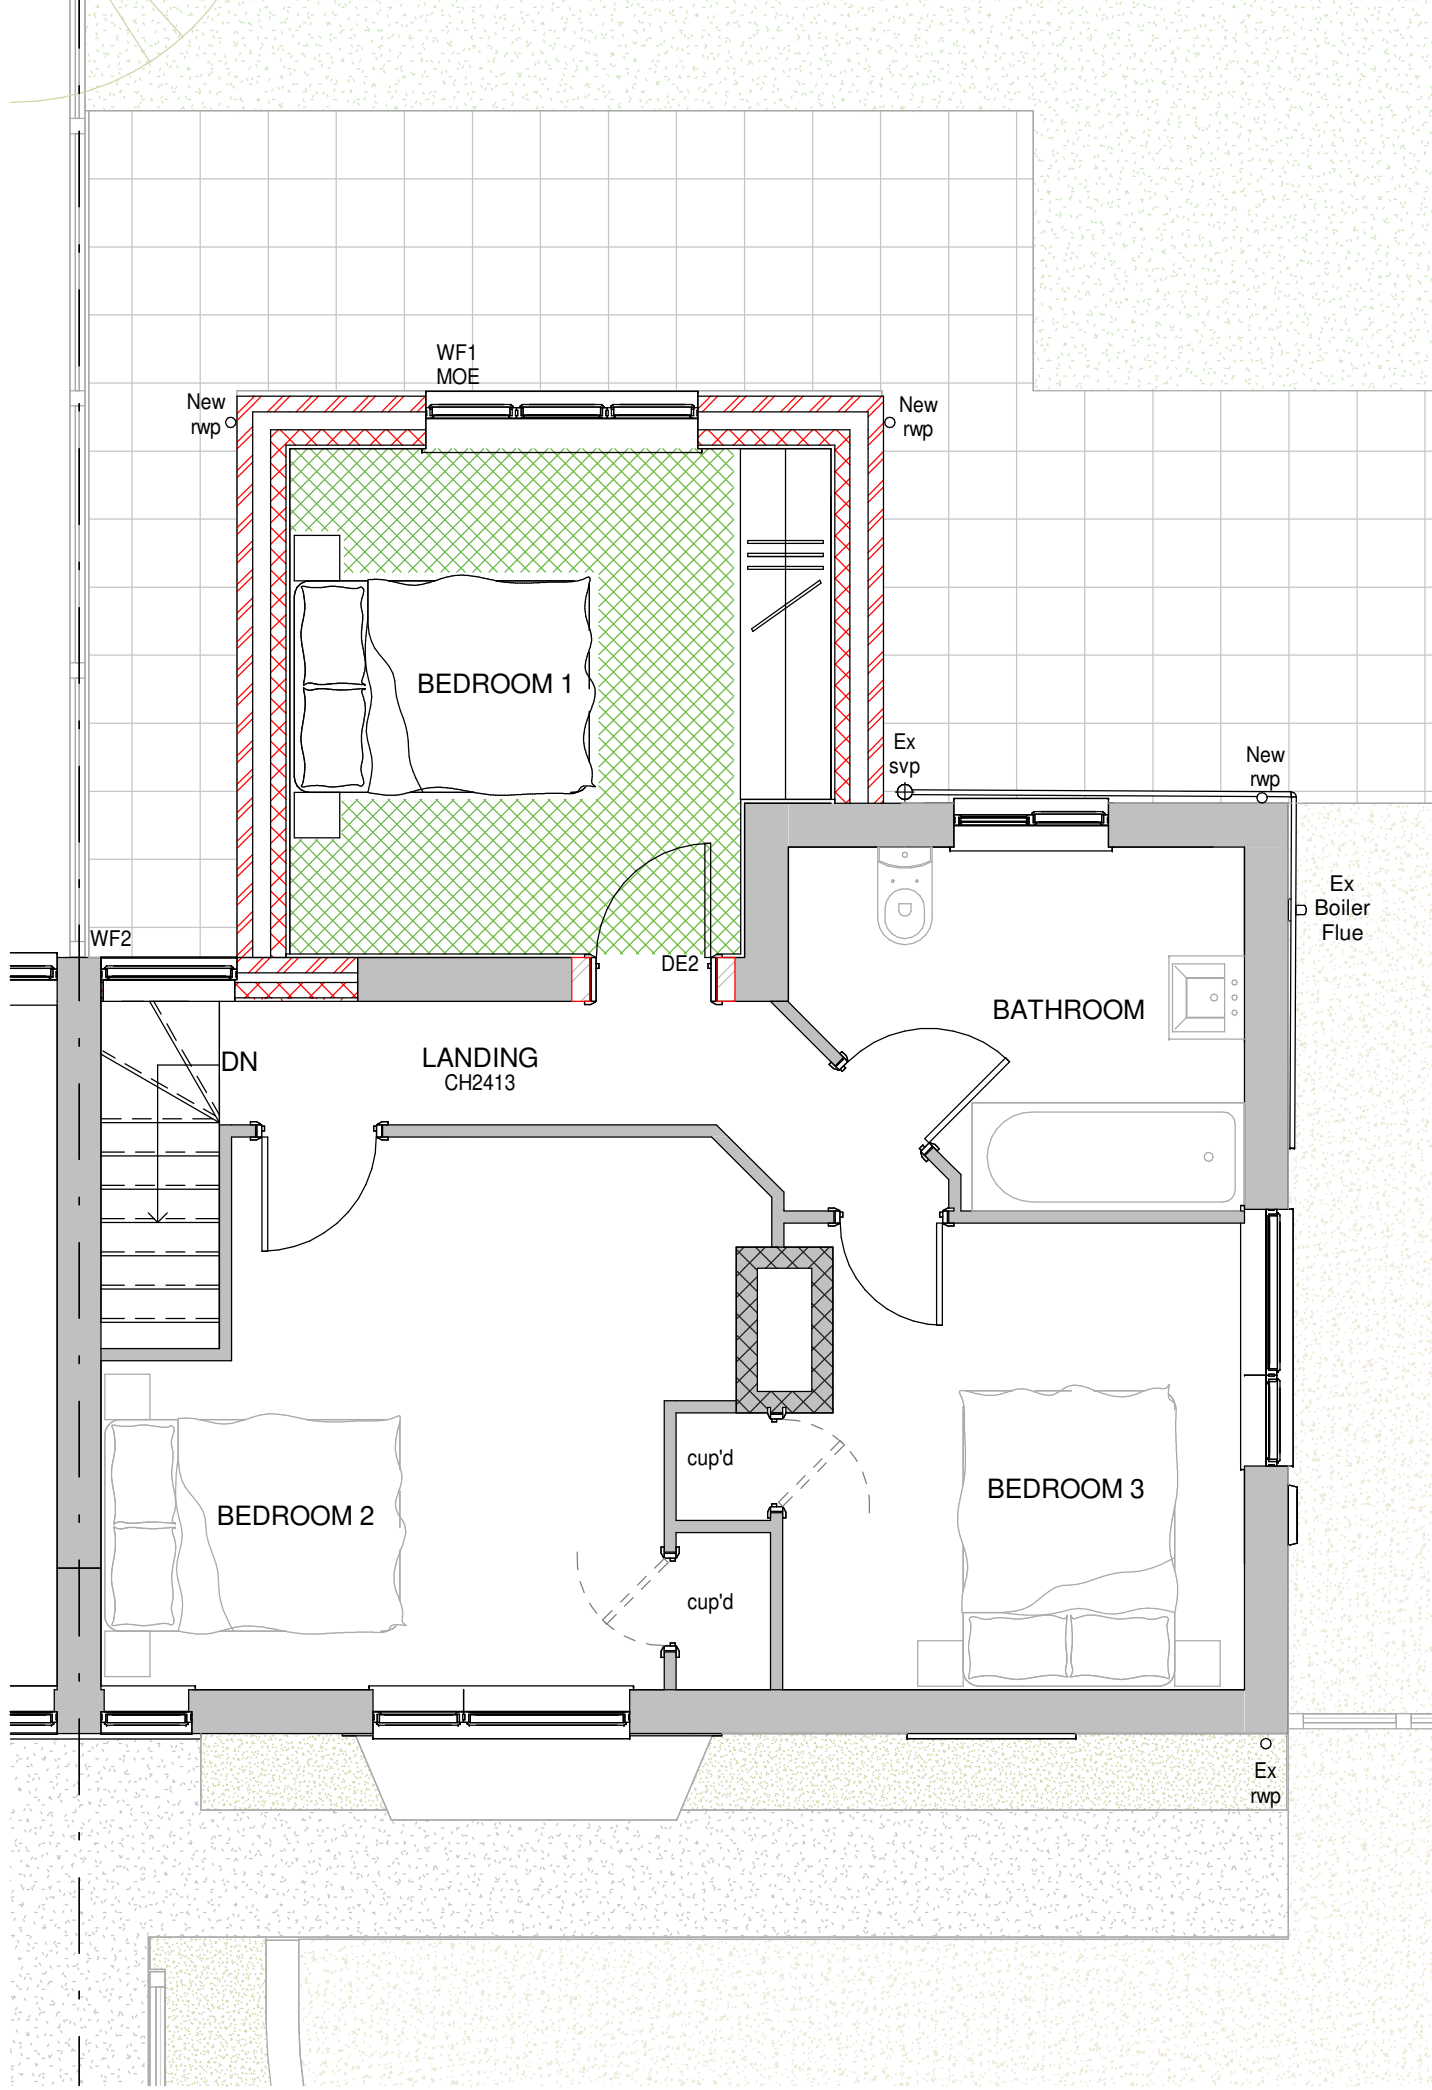

8 Proposed First Floor Plan
1 : 50

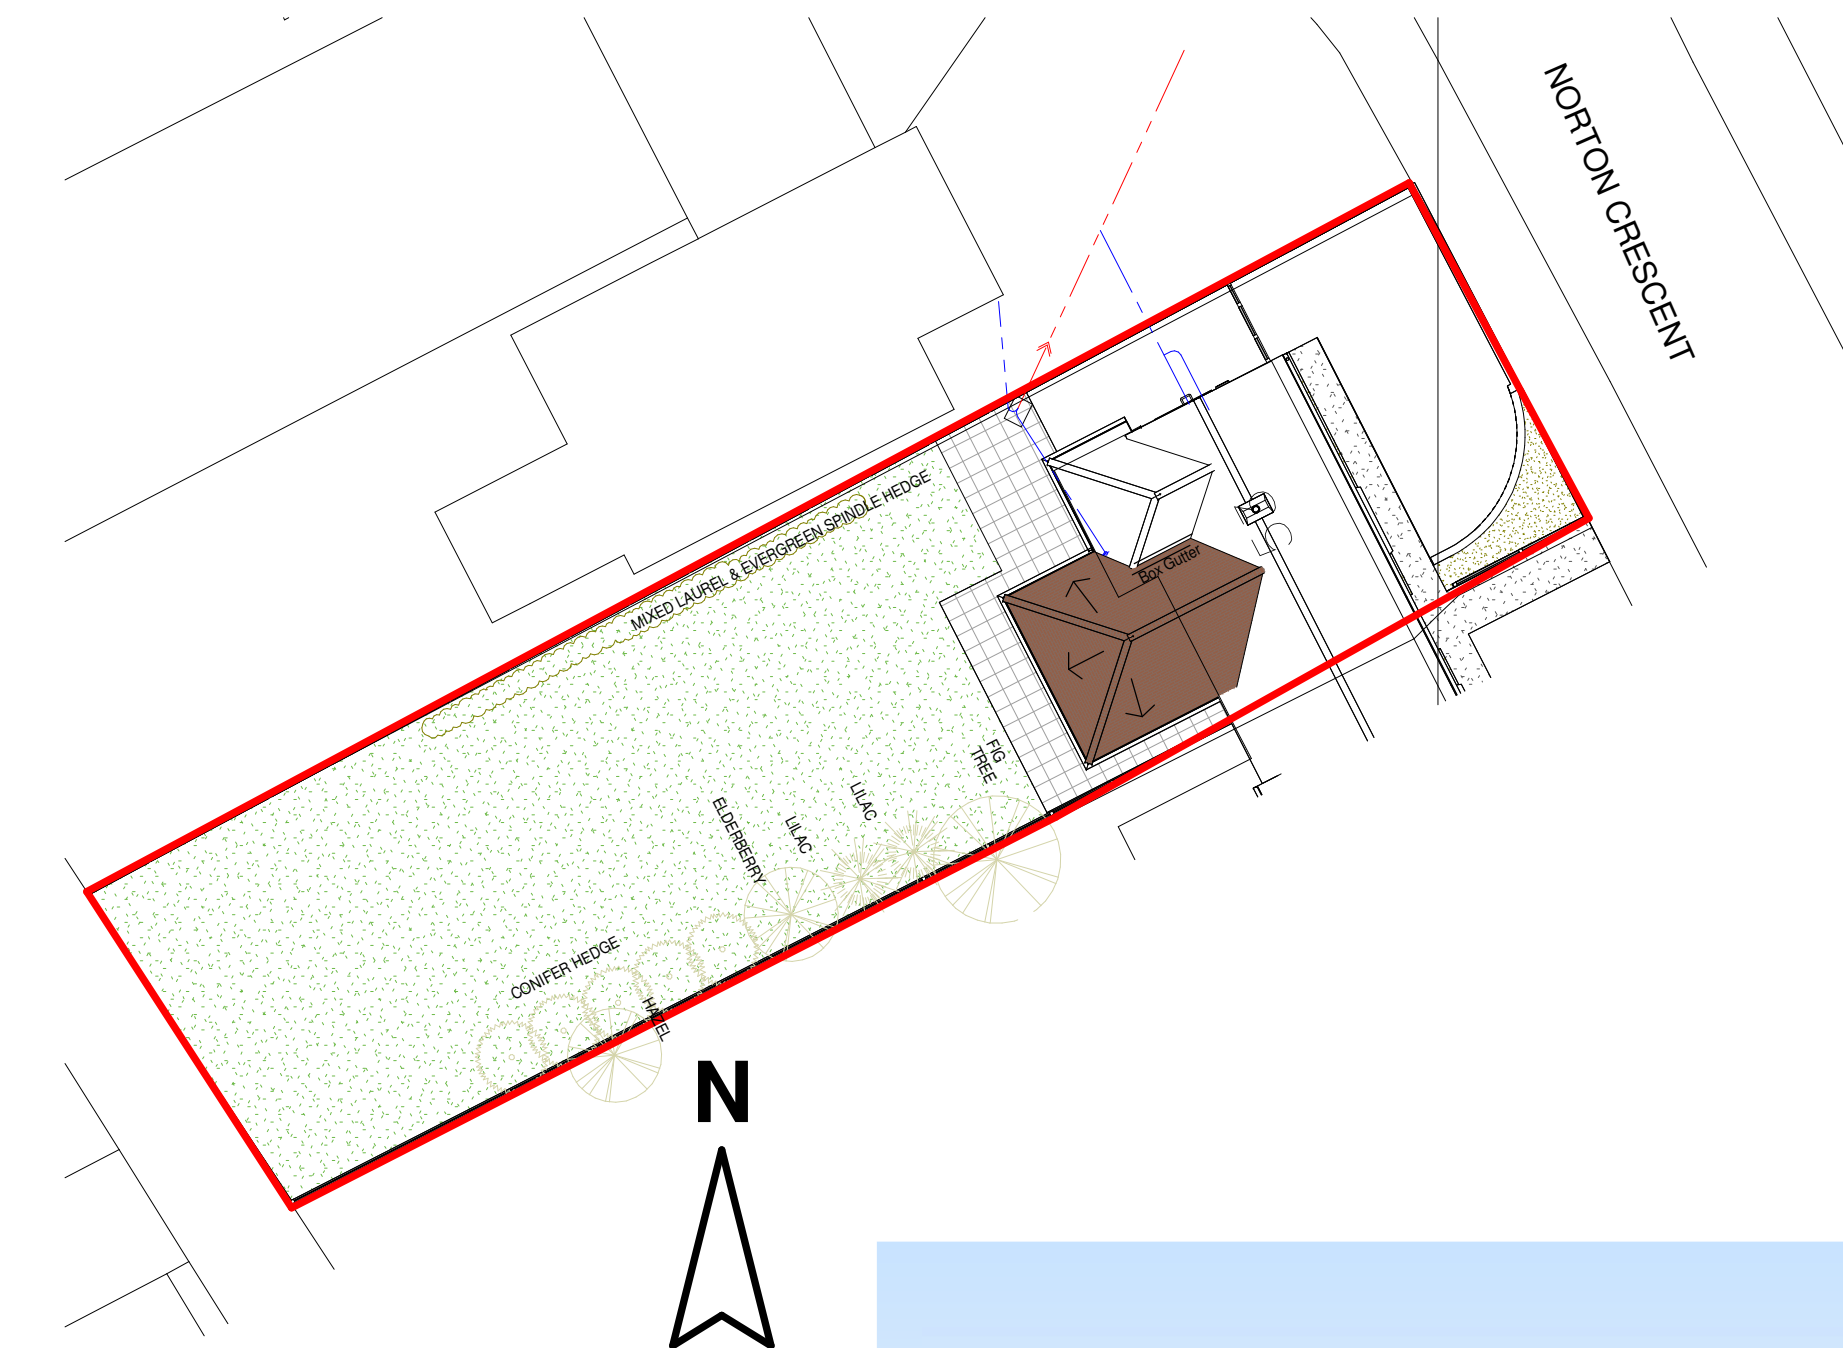

9 Proposed Site/Roof Plan
1 : 200

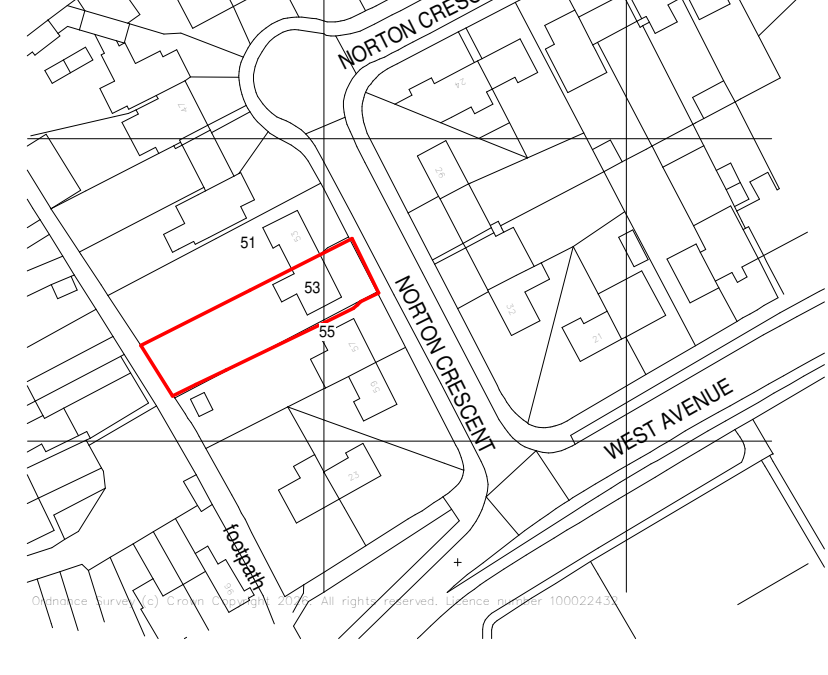


10 Location Plan
1 : 1250



11 3D View

This drawing must not be copied without the consent of Home Extension Team
The contractor is responsible for taking and checking all dimensions and angles

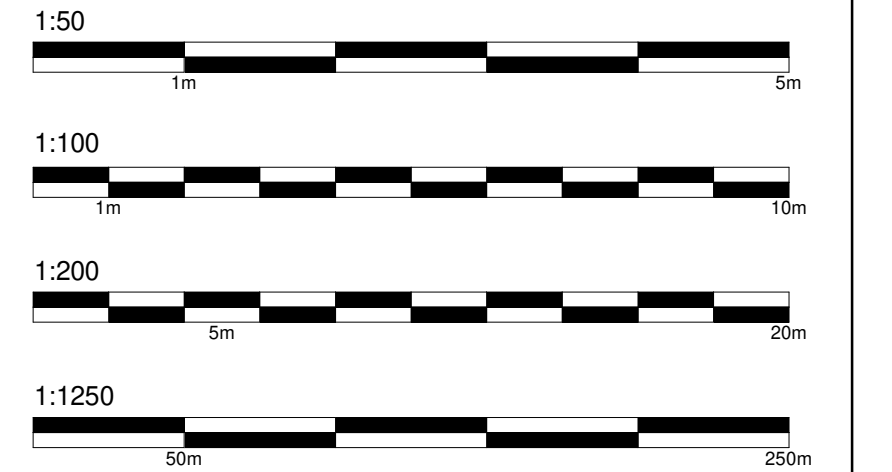

Materials

Walls
Existing facing brickwork
Proposed facing brickwork to match

Roof

Existing plain clay roof tiles
Proposed plain clay roof tiles to match


Windows

Existing white UPVc casement windows
Proposed white UPVc casement windows to match

Doors

Existing white UPVc doors
Proposed white UPVc doors to match

KEY PLAN

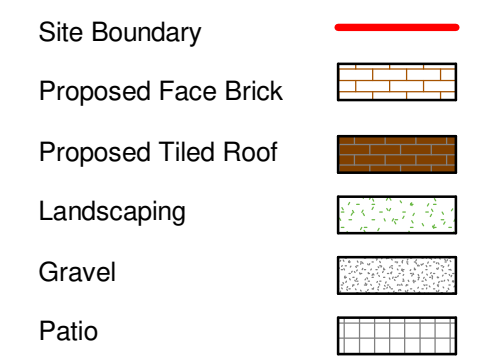

A Rear door change 19/08/2026 GHM

HET
HOME EXTENSION TEAM
4 Brand Street, Hitchin, Hertfordshire, SG5 1HX
Tel: (01462) 440099 E-mail: hitchin@het.co.uk

CLIENT:
Mrs Taylor-Pearson & Mr Taylor

PROJECT:
53 Norton Crescent,
Hertfordshire, Baldock, SG7
5BE

DRAWING TITLE:
Proposed Rear Double Extension
including alterations to fenestration

Existing Floor, Elevations & Roof
Plan, Proposed Plan, Site/Roof Plan,
Location Plan & 3D View

SCALE: As indicated	DATE: 07/08/2026	DRAWN: JW/GHM	CHECKED: DC/TB
DWG. NO. HET-1889/01	REV. A		