




- KEY**
1. New uPVC timber style window with leaded style glass in diamond shaped pattern to match existing windows on the property.
 2. Existing garage door opening in filled with rendered external wall to match existing build up, finish and colour.
 3. New Velux style skylights in roof slope. Will be installed in line with PD Rights requirements to minimise impact on the existing building.
 4. SVP designed in line with building regulations requirements to terminated 900mm above highest opening on building within 3m. Located to the rear elevation so it will not be visible at ground level from the front of the property.

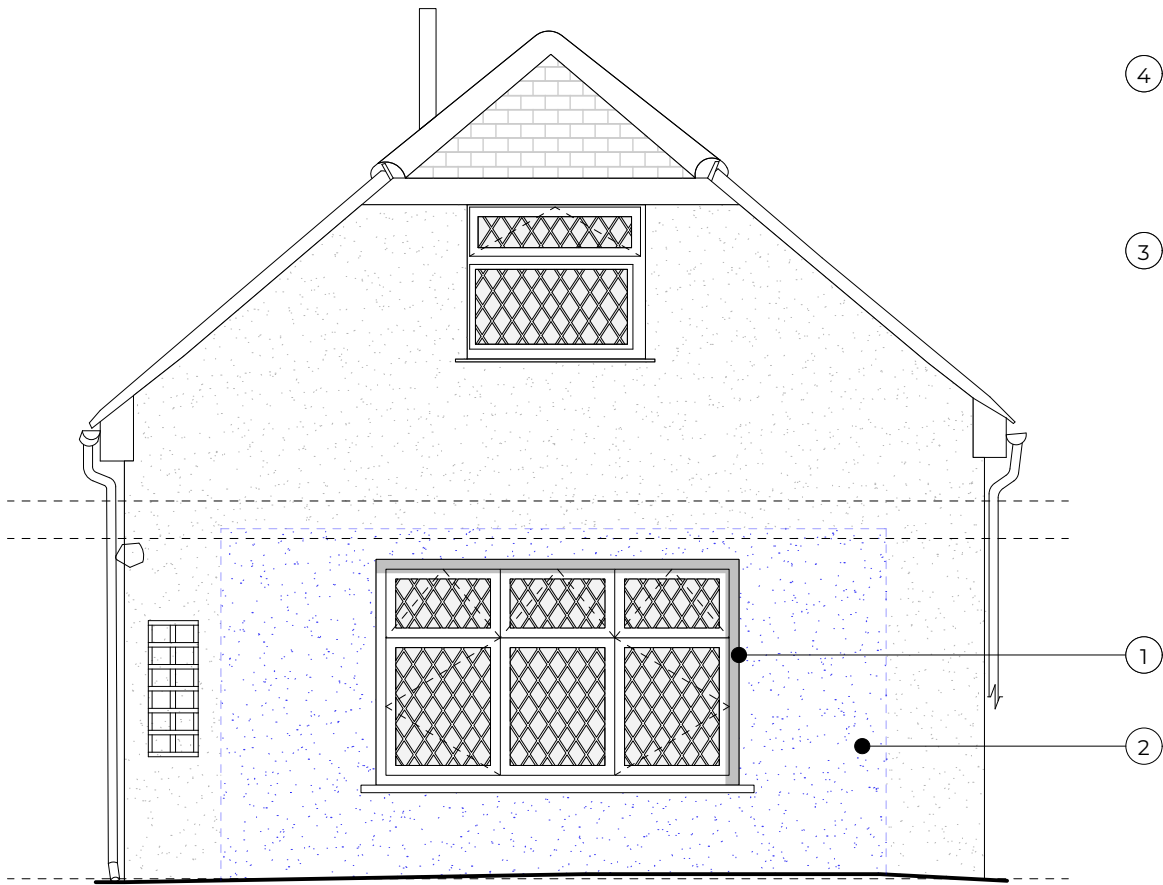


Front Elevation
1:50

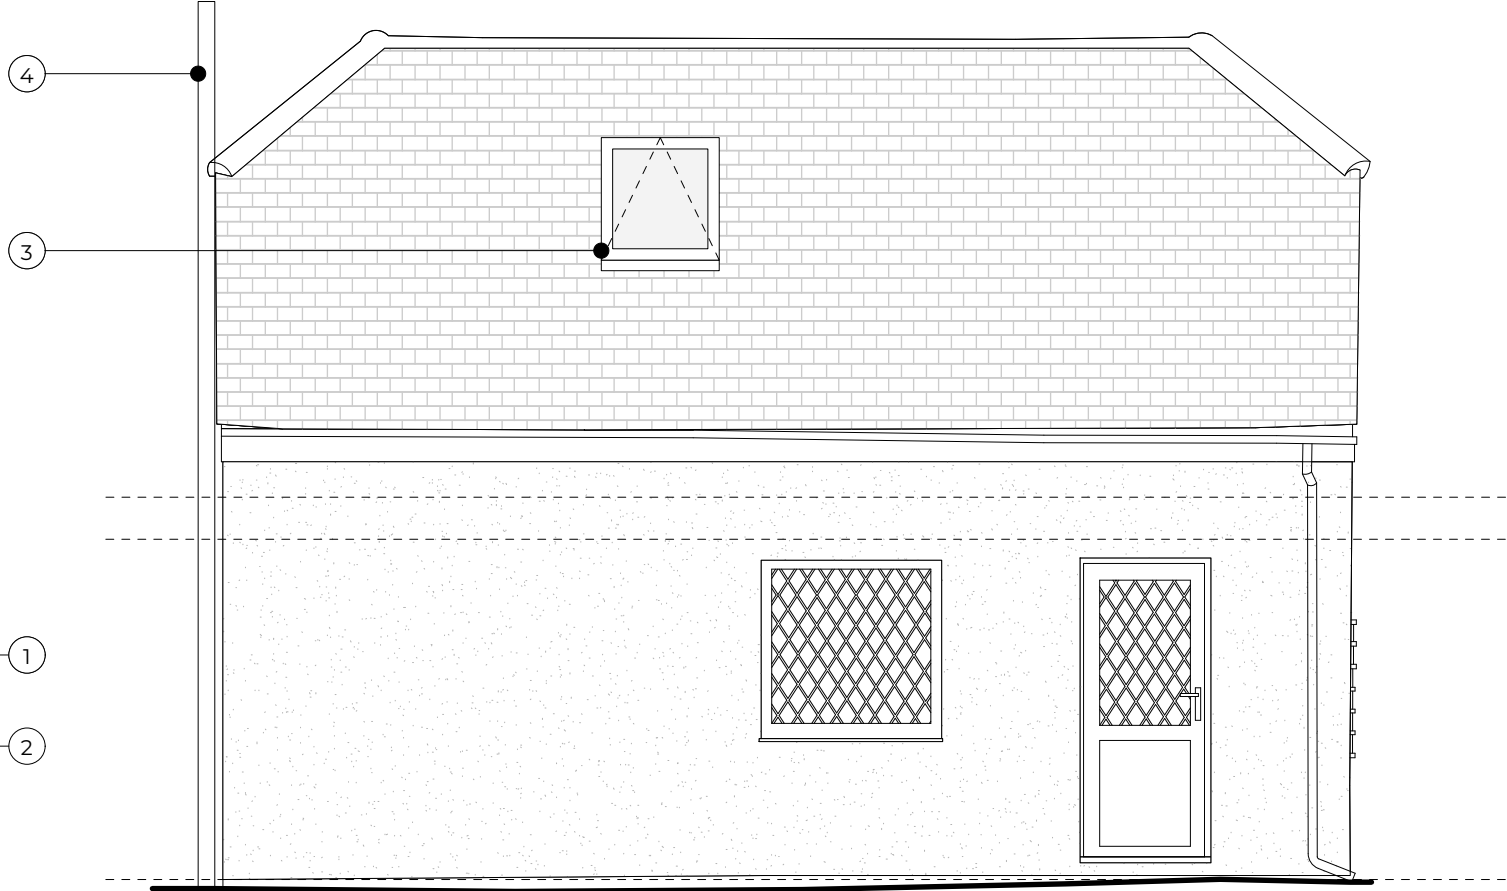

Side Elevation
1:50

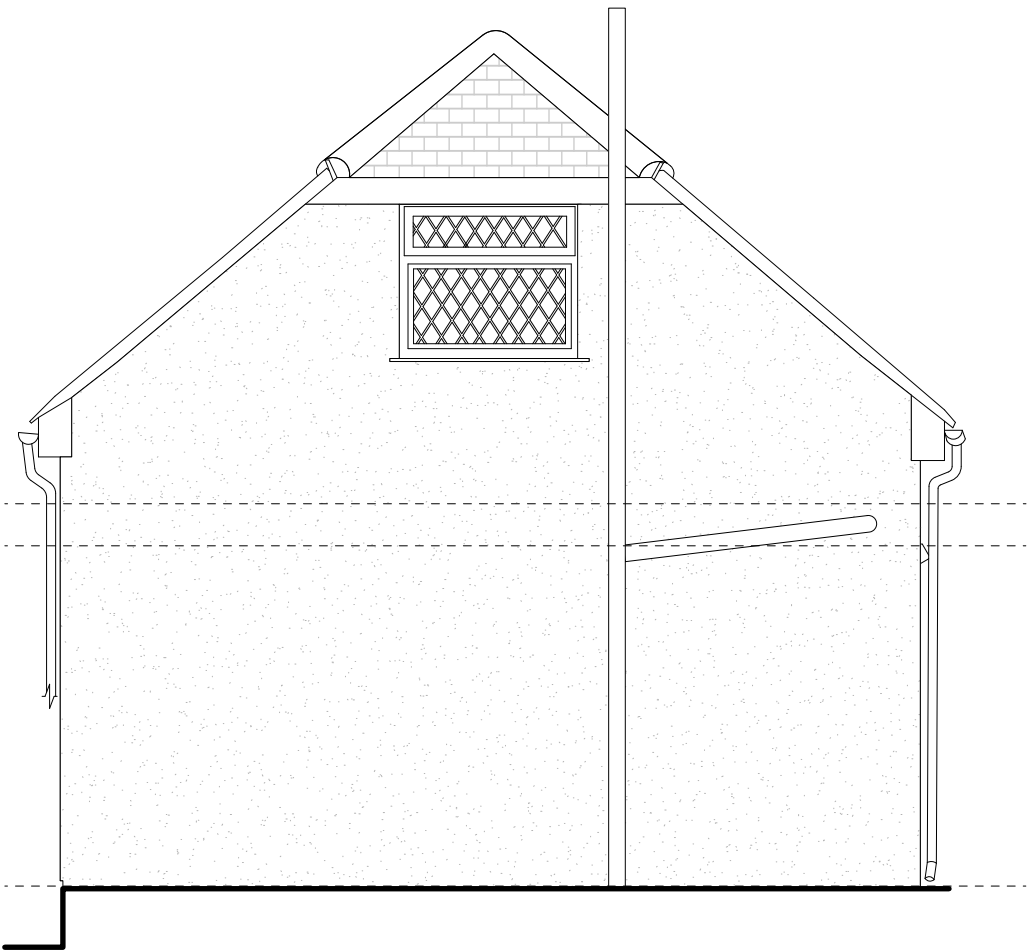

Rear Elevation
1:50

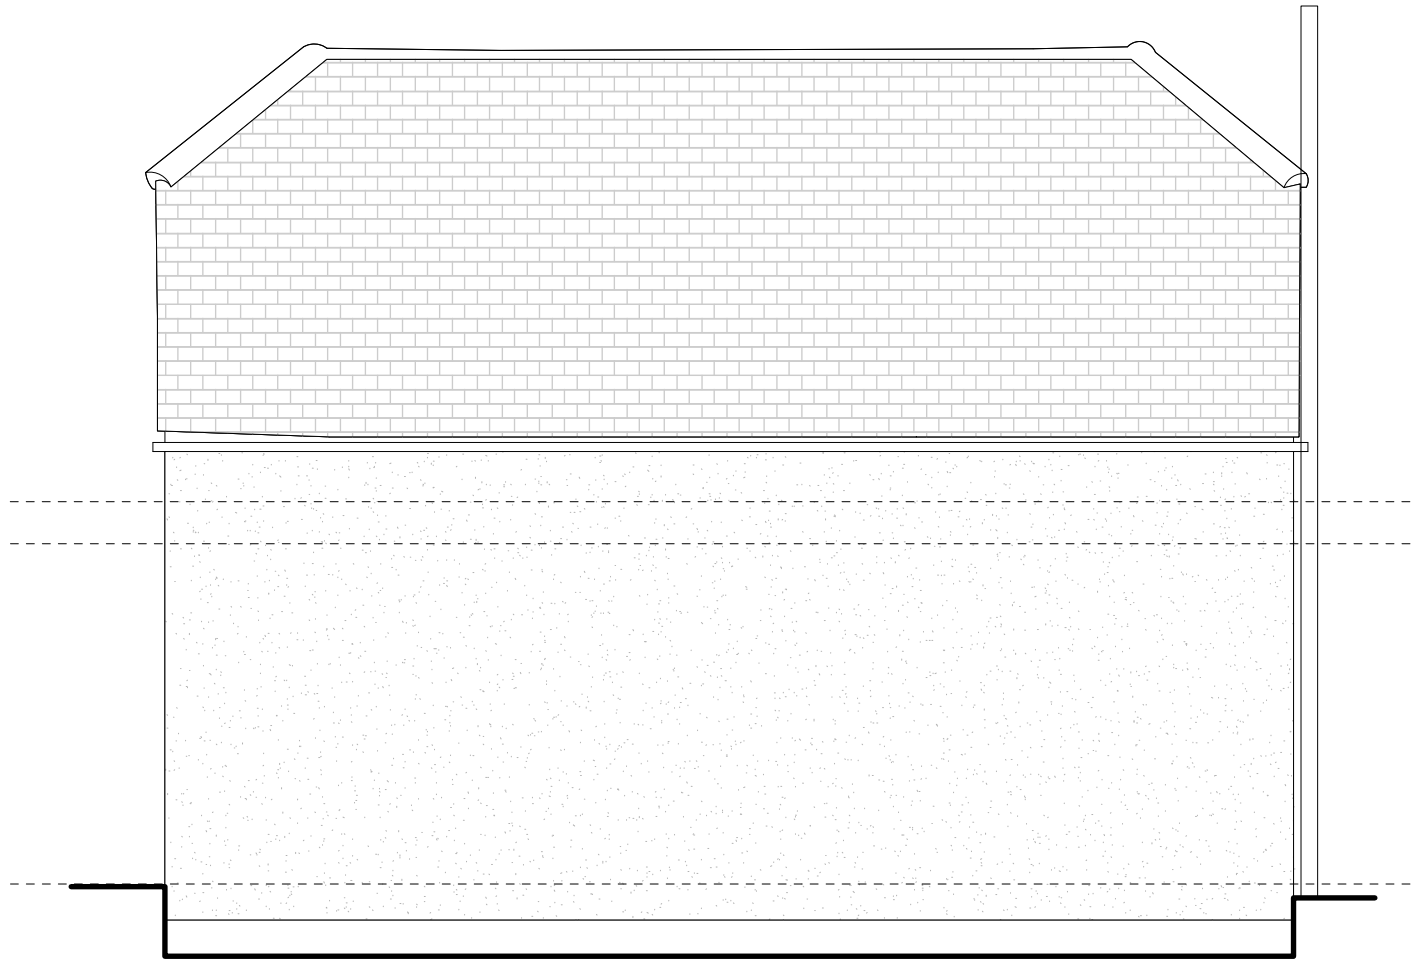

Side Elevation
1:50

P2	23.01.2025	REVISED ISSUED FOR PLANNING	HD
P1	16.12.2024	ISSUED FOR PLANNING	HD
/	09.12.2024	PRELIMINARY ISSUE FOR COMMENT	HD

Rev	Date	Amendments	Check
-----	------	------------	-------

PLANNING ISSUE

JOB TITLE
257 ICKNIELD WAY

DRAWING TITLE
PROPOSED ELEVATIONS

SCALE
1:50 @ A3

HUNTER DEVINE
ARCHITECTS

hunter@hunterdevinearchitects.com

