



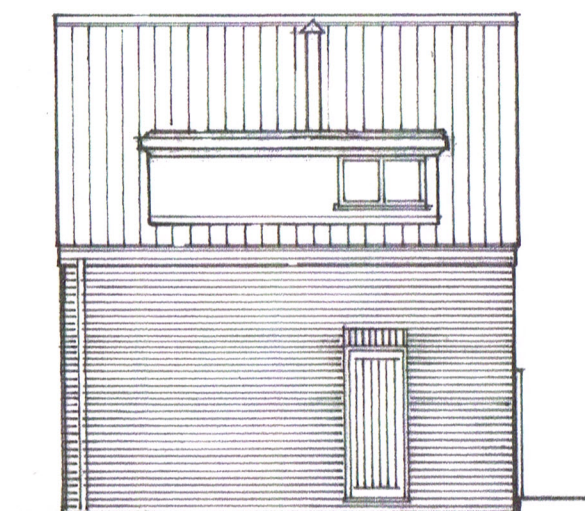


front
ELEVATIONS

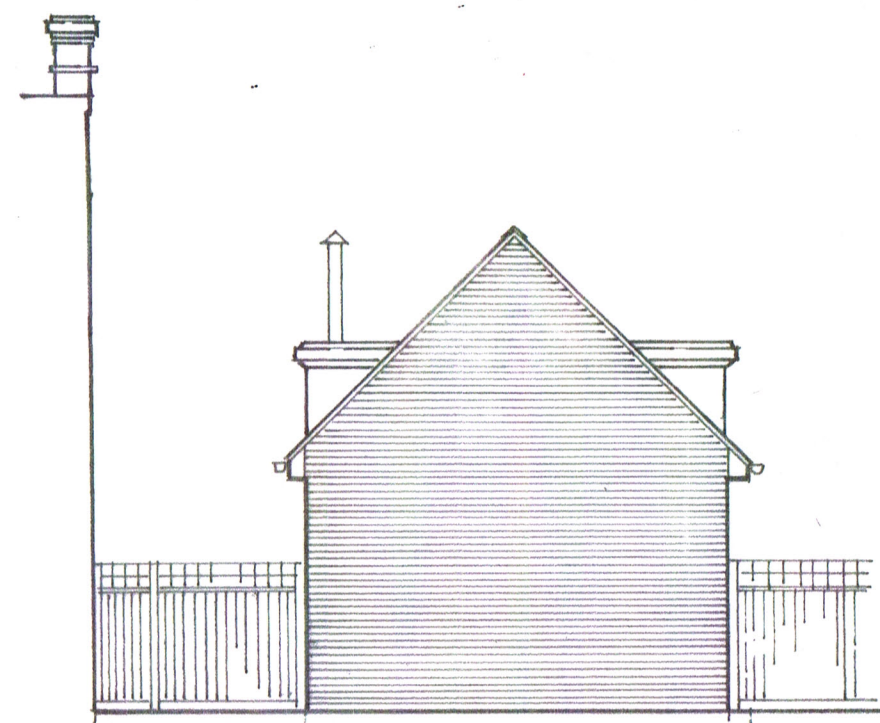




side facing no.2



rear

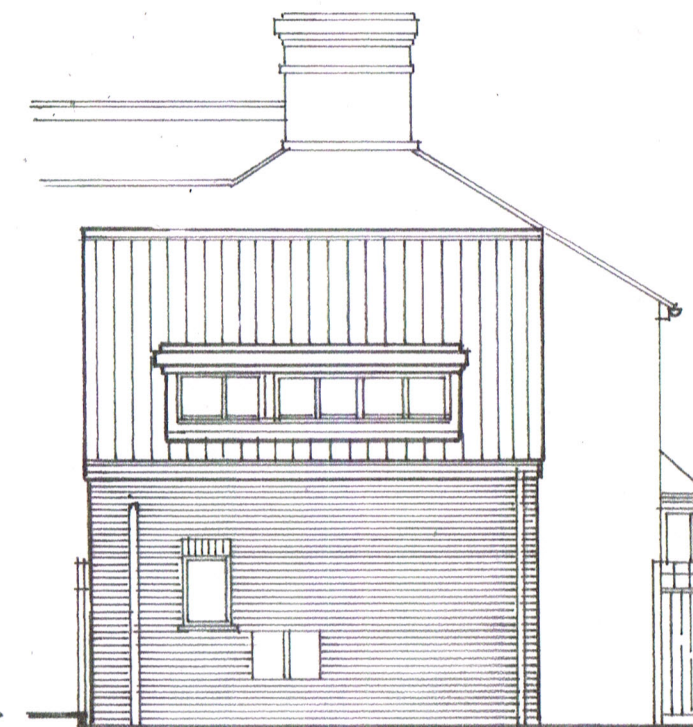

side facing no.1

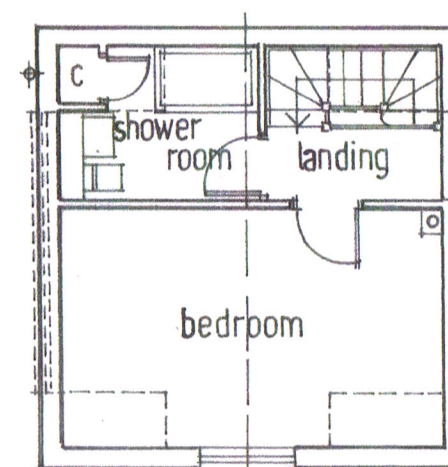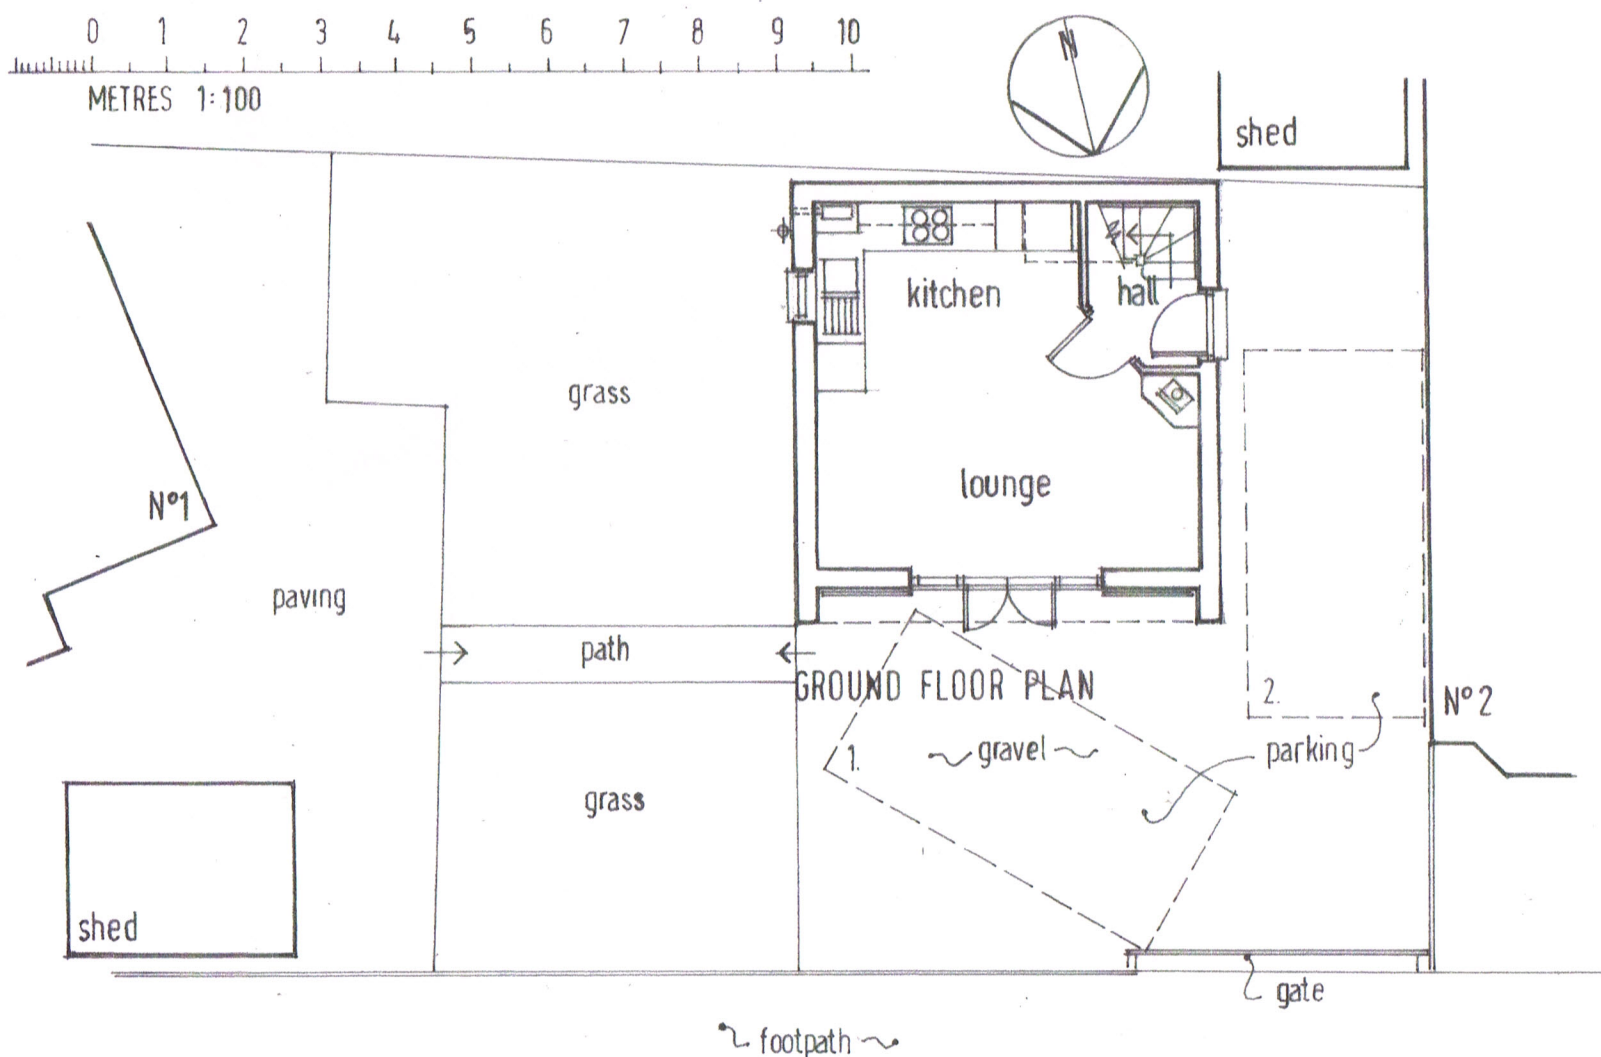 

FIRST FLOOR PLAN

REV A) 1:100 SCALE BAR ADDED / DRAWING
SUBJECT ALTERED OCT '24 HM.

HEATHER MOYE B.Sc. Architectural Design Consultant
Corner House 1 Balmoral Road,
Hitchin, Hertfordshire, SG5 1XG.
Tel. 01462 459910

client
HEATHER MOYE

job
OUTBUILDING - CHANGE OF USE
CORNER HOUSE / 1 BALMORAL ROAD /
HITCHIN - HERTS.

subject
PLANS & ELEVATIONS - EXISTING & PROPOSED
(A3 sheet size)

scale 1:100

date SEPT. 2024

drawn HM

drawing no.
HM - 24658 - 01

rev.
A

BALMORAL ROAD