



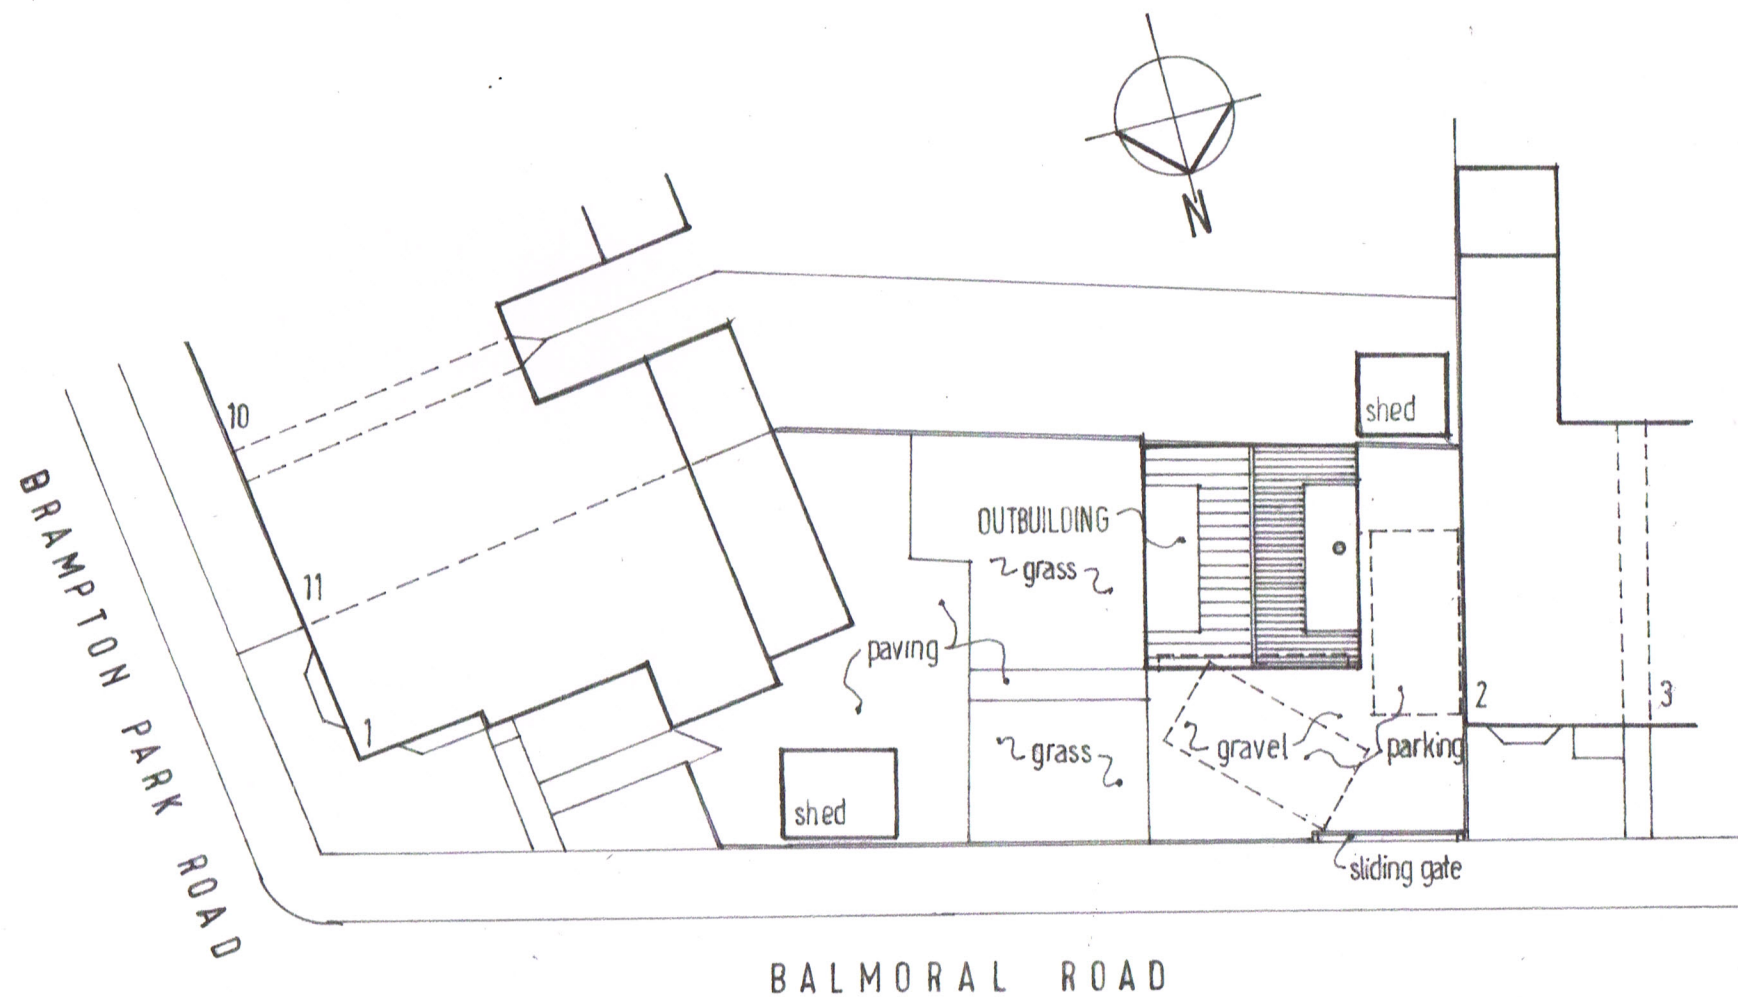

SITE PLAN

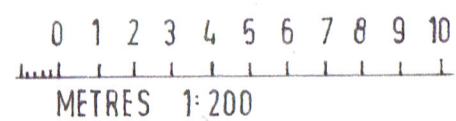

HEATHER MOVE B.Sc. Architectural Design Consultant
Corner House, 1 Balmoral Road,
Hitchin Hertfordshire SG5 1XG
Tel. 01462 459910

client
HEATHER MOVE

job
OUTBUILDING - CHANGE OF USE
CORNER HOUSE - 1 BALMORAL ROAD -
HITCHIN - HERTS.

subject
SITE PLAN
(A3 sheet size)

scale 1:200

date OCT. 2024

drawn HM

drawing no.
HM-24658-02

rev.