


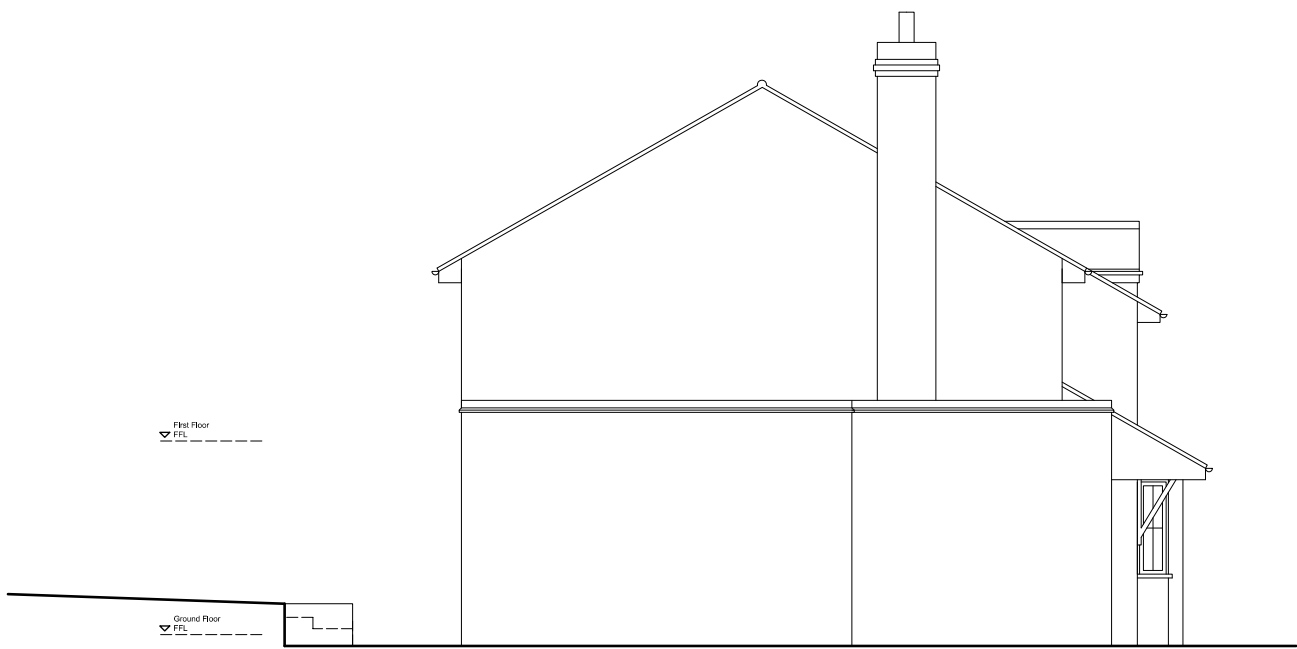


SOUTH EAST ELEVATION (as existing)



SOUTH WEST ELEVATION (as existing)



NORTH WEST ELEVATION (as existing)

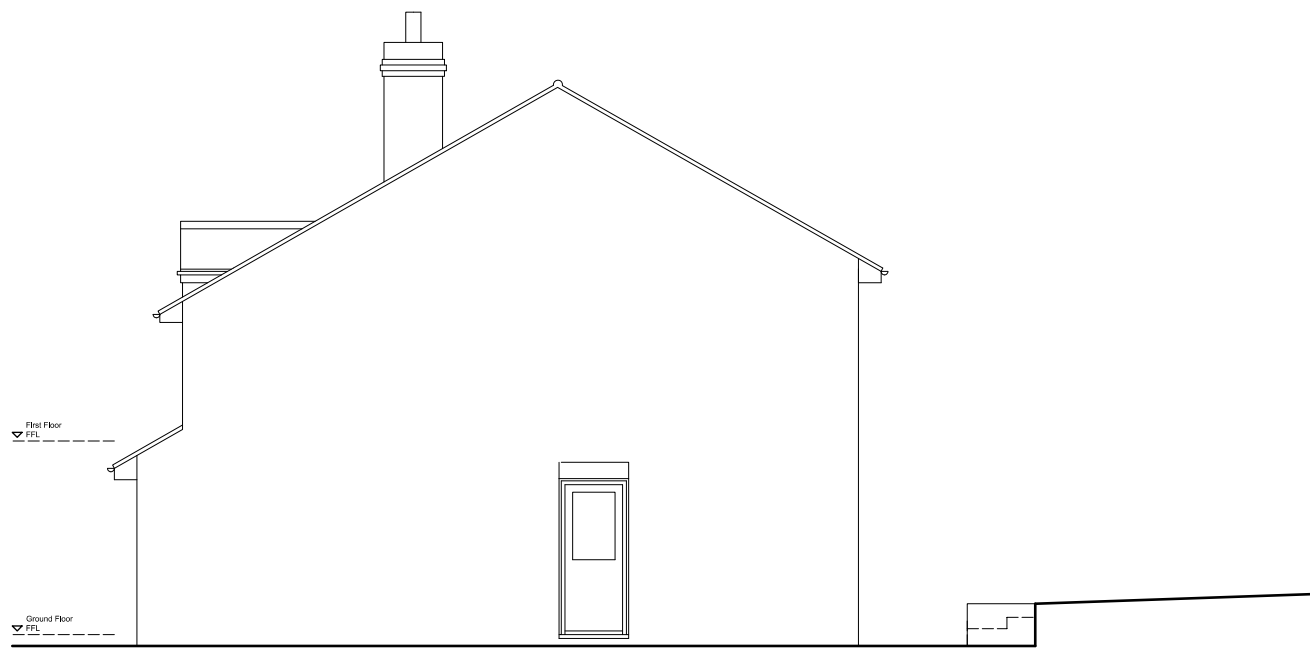

NORTH EAST ELEVATION (as existing)



GENERAL NOTES

No.	Description
01	Check all dimensions on site
02	Walls existing
03	Walls removed

REVISIONS


Rev.	Date	Description

0 2 10 METRES @ 1:100 SCALE @ A1

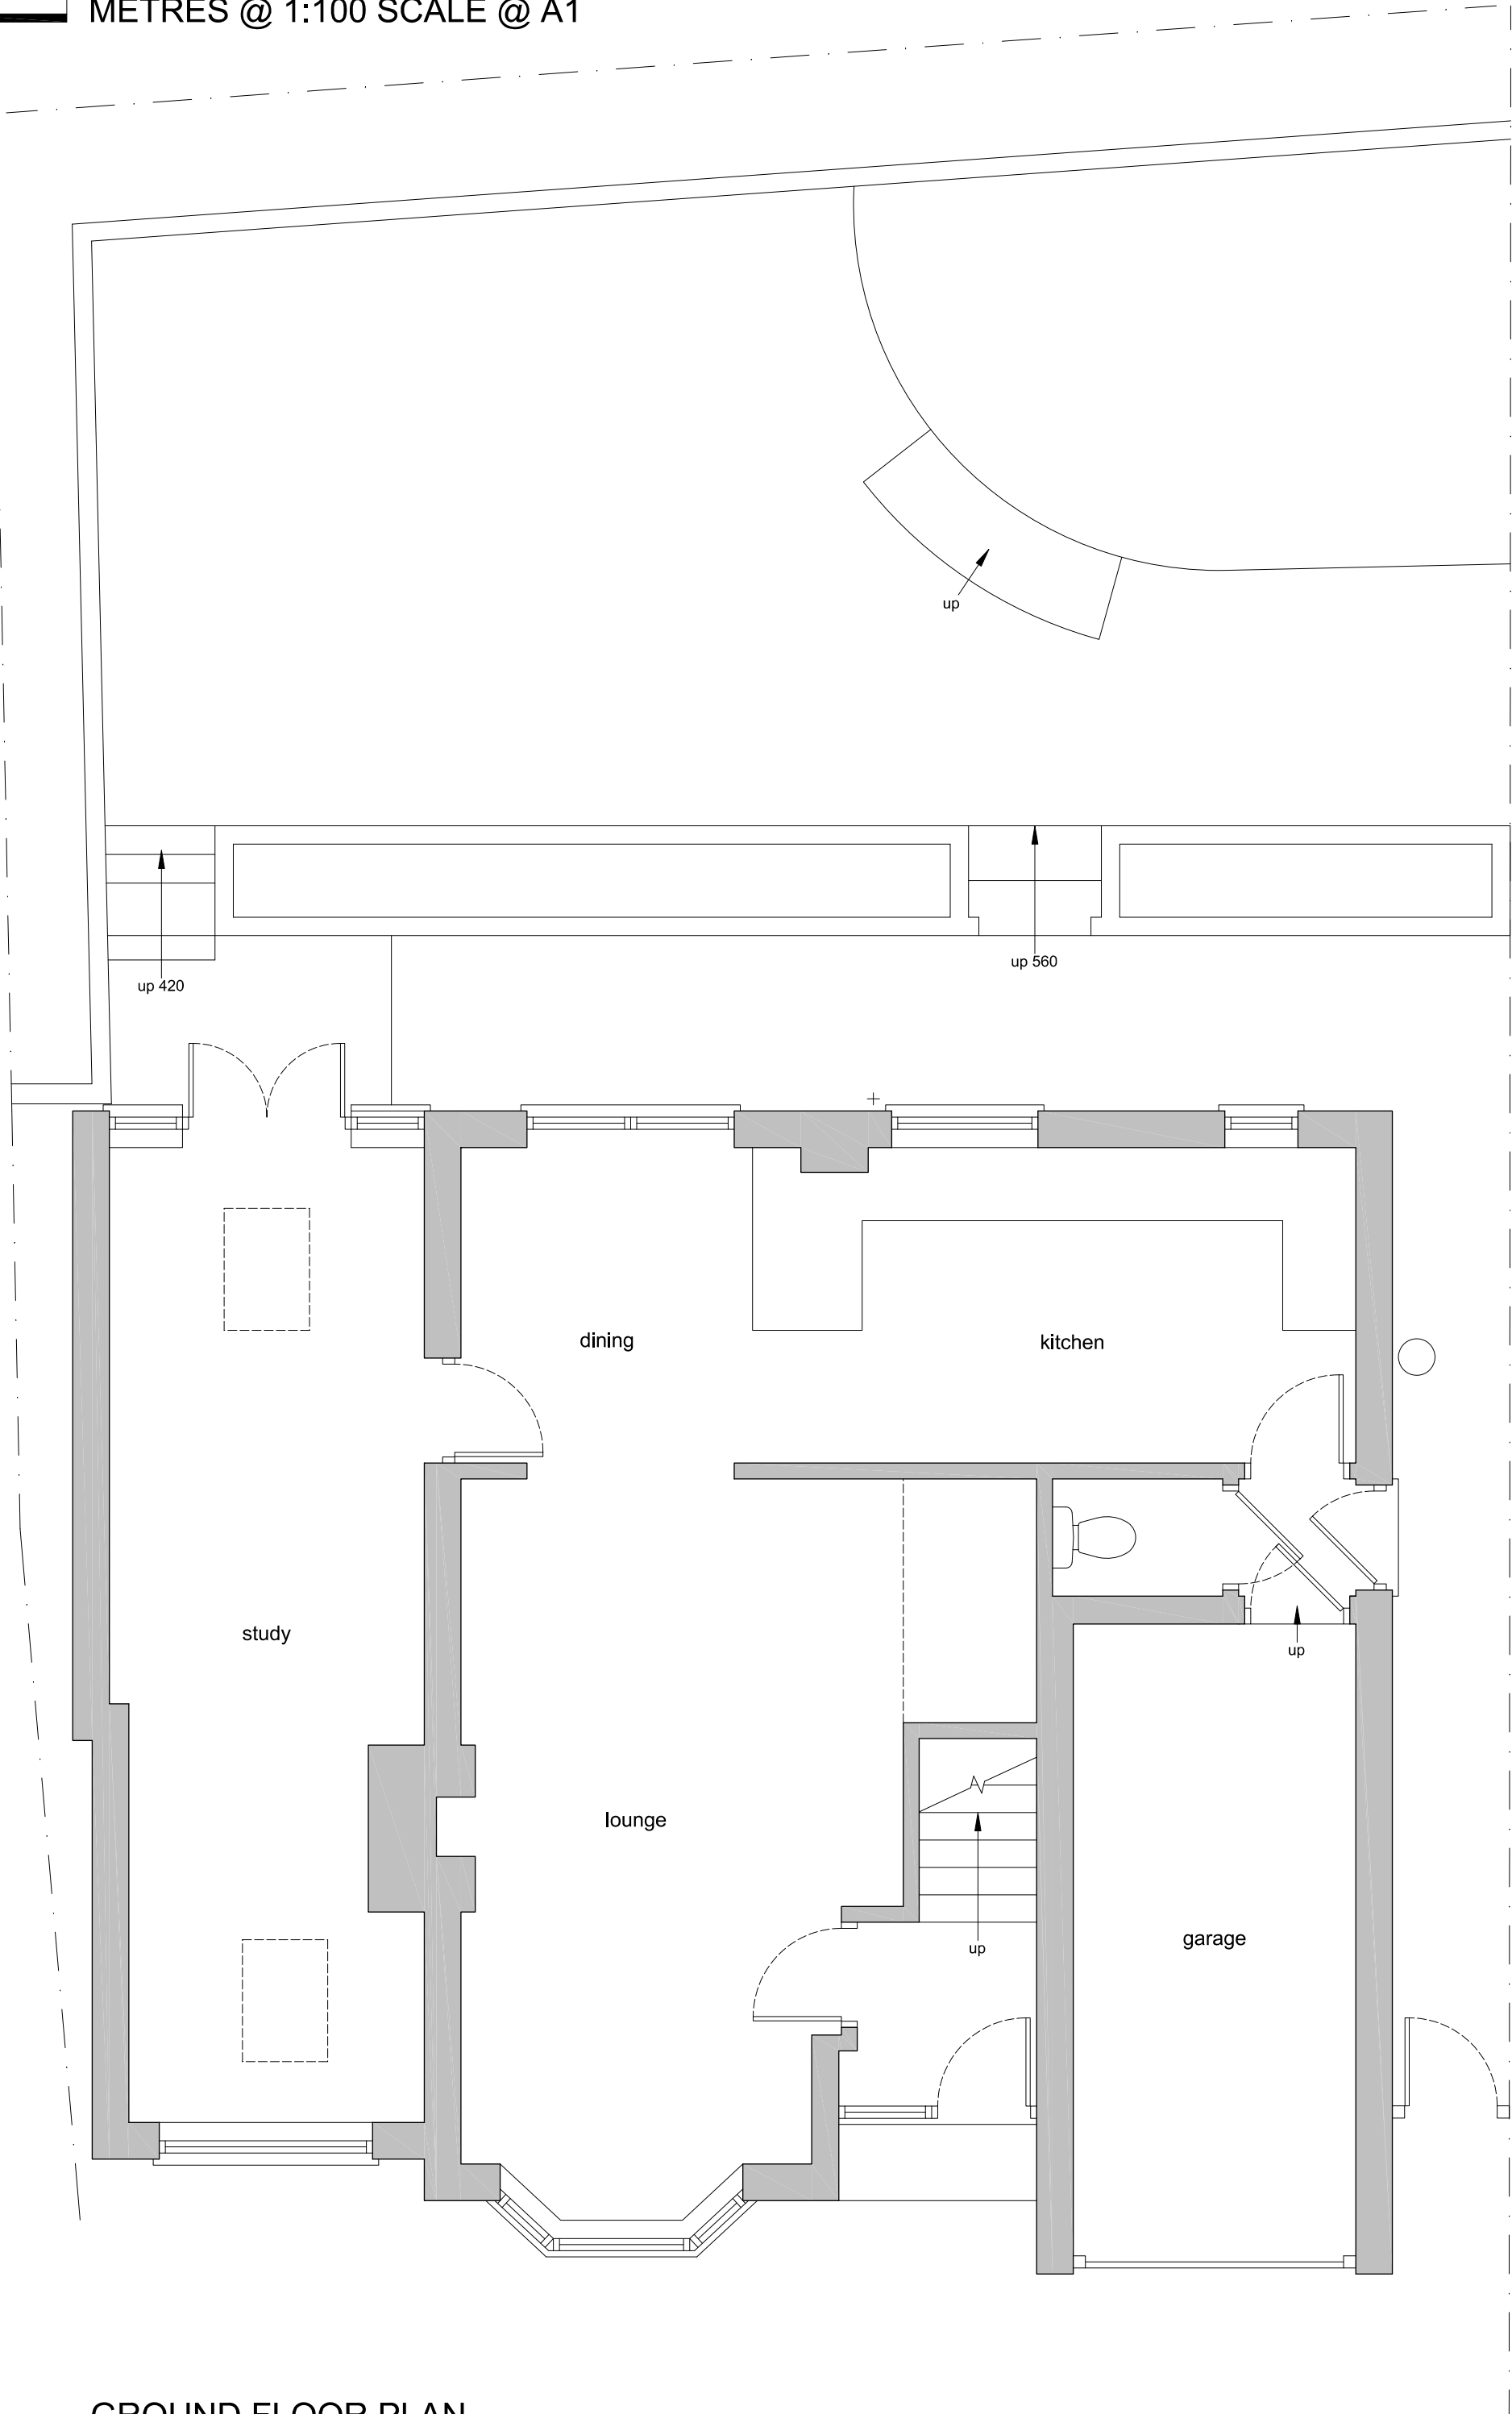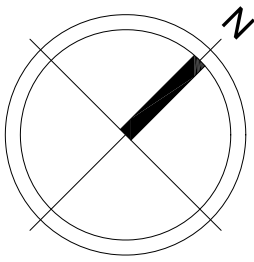


GROUND FLOOR PLAN (as existing)

0 1 5 METRES @ 1:50 scale @ A1

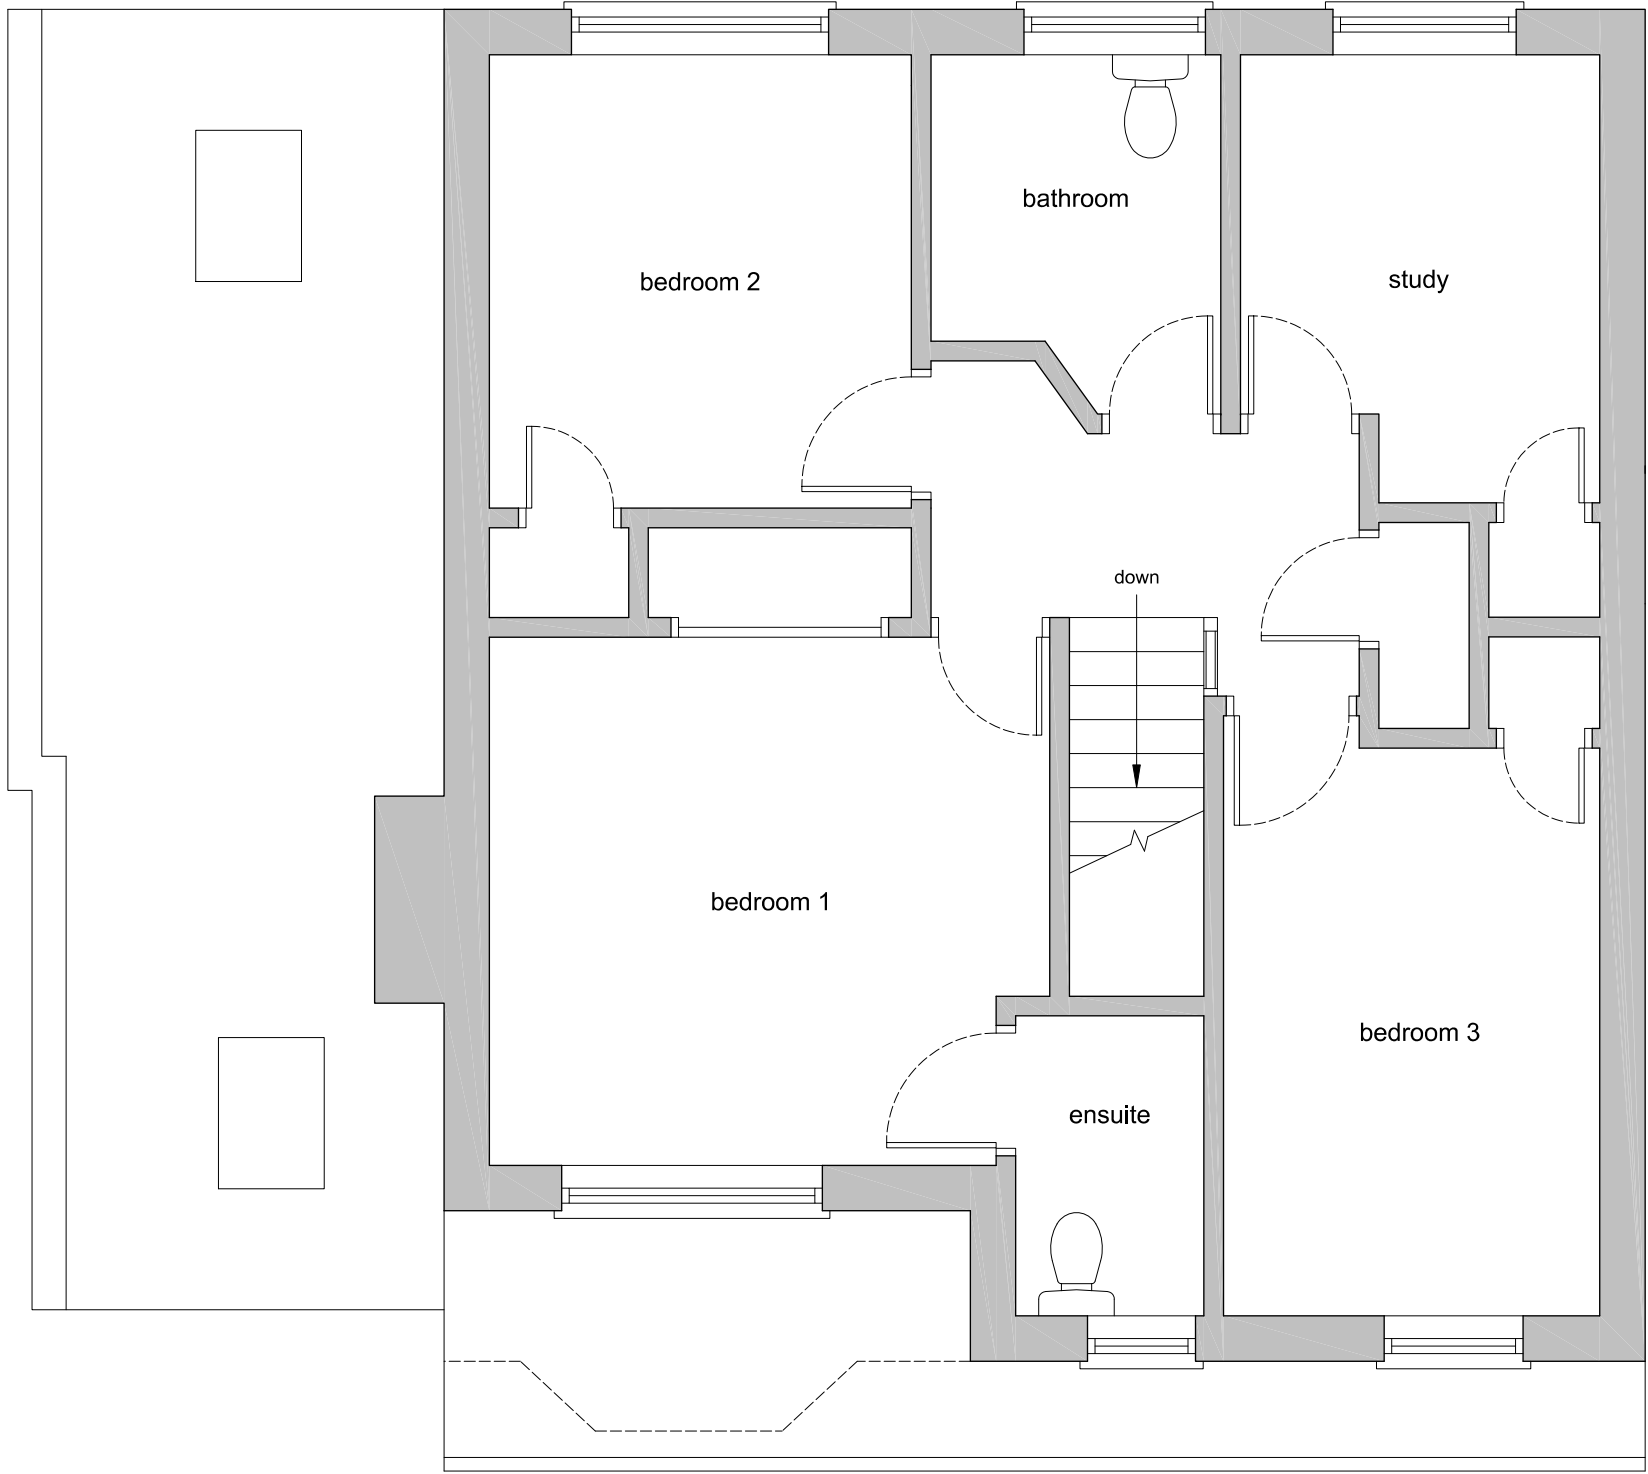

FIRST FLOOR PLAN (as existing)

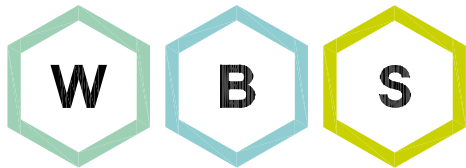

WHITEBRICK

29b Hermitage Road,
Hitchin, Hertfordshire, SG5 1BY.
info@whitebrick.studio

CLIENT

Mr and Mrs Whyman

PROJECT

Extension and Alterations at
92 Benslow Lane, Hitchin,
Hertfordshire, SG4 9RA

DRAWING TITLE

Existing Plans and
Elevations

INFORMATION

Job ref	2405
Drawing no.	2405-01
Scale	1:50, 1:100 @ ISOA1
Date	Jul 24
Drawn	CWM